


Internal Door Schedule (Ground)			
Door Ref	Width (mm)	Height (mm)	Location/ Lintel Ref (kg)
D6	686	1981	U/stair Store Lobby
D7	686	1981	U/stair Store Lobby
D8	838	1981	Lobby
D9	457 x2	1981	Meter Cupd
D10	944	1981	Plot 156 - Entrance
D11	686	1981	Plot 156 - Store
D12	610	1981	Plot 156 - Store
D13	686	1981	Plot 156 - Store
D14	838	1981	Plot 156 - Bathroom
D15	838	1981	Plot 156 - Lounge
D16	838	1981	Plot 156 - Bed 2
D17	838	1981	Plot 156 - Bed 1
D18	686	1981	Plot 156 - Ensuite
D19	-	-	-
D20	944	1981	Plot 157 - Entrance
D21	457 x2	1981	Plot 157 - Store
D22	457 x2	1981	Plot 157 - Store
D23	838	1981	Plot 157 - Bedroom
D24	838	1981	Plot 157 - Bathroom
D25	457 x2	1981	Plot 157 - Store
D26	838	1981	Plot 157 - Lounge
D27	-	-	-
D28	944	1981	Plot 158 - Entrance
D29	686	1981	Plot 158 - Store
D30	610	1981	Plot 158 - Store
D31	762	1981	Plot 158 - Store
D32	686	1981	Plot 158 - Ensuite
D33	838	1981	Plot 158 - Bed 1
D34	838	1981	Plot 158 - Bed 2
D35	838	1981	Plot 158 - Bathroom
D36	838	1981	Plot 158 - Lounge
D37	-	-	-

SC - Self closing device
KL - Keep locked signage to doors
KS - Keep Shut signage to doors
VP - with Vision panel

Window & Patio Door Schedule (Ground)					
Window Ref	External Struct Op Width (mm)	Height (mm)	Internal Struct Op Width (mm)	Location	Fire Escape
W01	1585	2100	1625	Plot 156 - Lounge	No
W02	1023	1350	1063	Plot 156 - Bed 2	No
W03	1023	1350	1063	Plot 156 - Bed 1	No
W04	1585	2100	1625	Plot 158 - Lounge	No
W05	1023	1350	1063	Plot 158 - Lounge	No
W06	1023	1350	1063	Plot 158 - Bed 2	No
W07	1023	1350	1063	Plot 158 - Bed 1	No
W08	1023	1350	1063	Plot 157 - Lounge	No
W09	1585	2100	1625	Plot 157 - Dining	No
W10	1023	1350	1063	Plot 157 - Dining	No
W11	685	1050	725	Plot 157 - Bathroom (Obscure)	No
W12	1023	1350	1063	Plot 157 - Bed 1	No
W13	685	1050	725	Plot 157 - Bed 1	No
W14	-	-	-	-	-
W15	1023	1200	1063	Plot 156 - Bathroom (Obscure)	No
W16	1023	1200	1063	Plot 156 - Kitchen	No

External Door Schedule (Ground)			
Door Ref	Width (mm)	Height (mm)	Location
D1	916	2013	Street Communal Entrance
D2	916	2013	Car Park Communal Entrance
D3	855 x2	2013	Bin Store
D4	855 x2	2013	Cycle Store

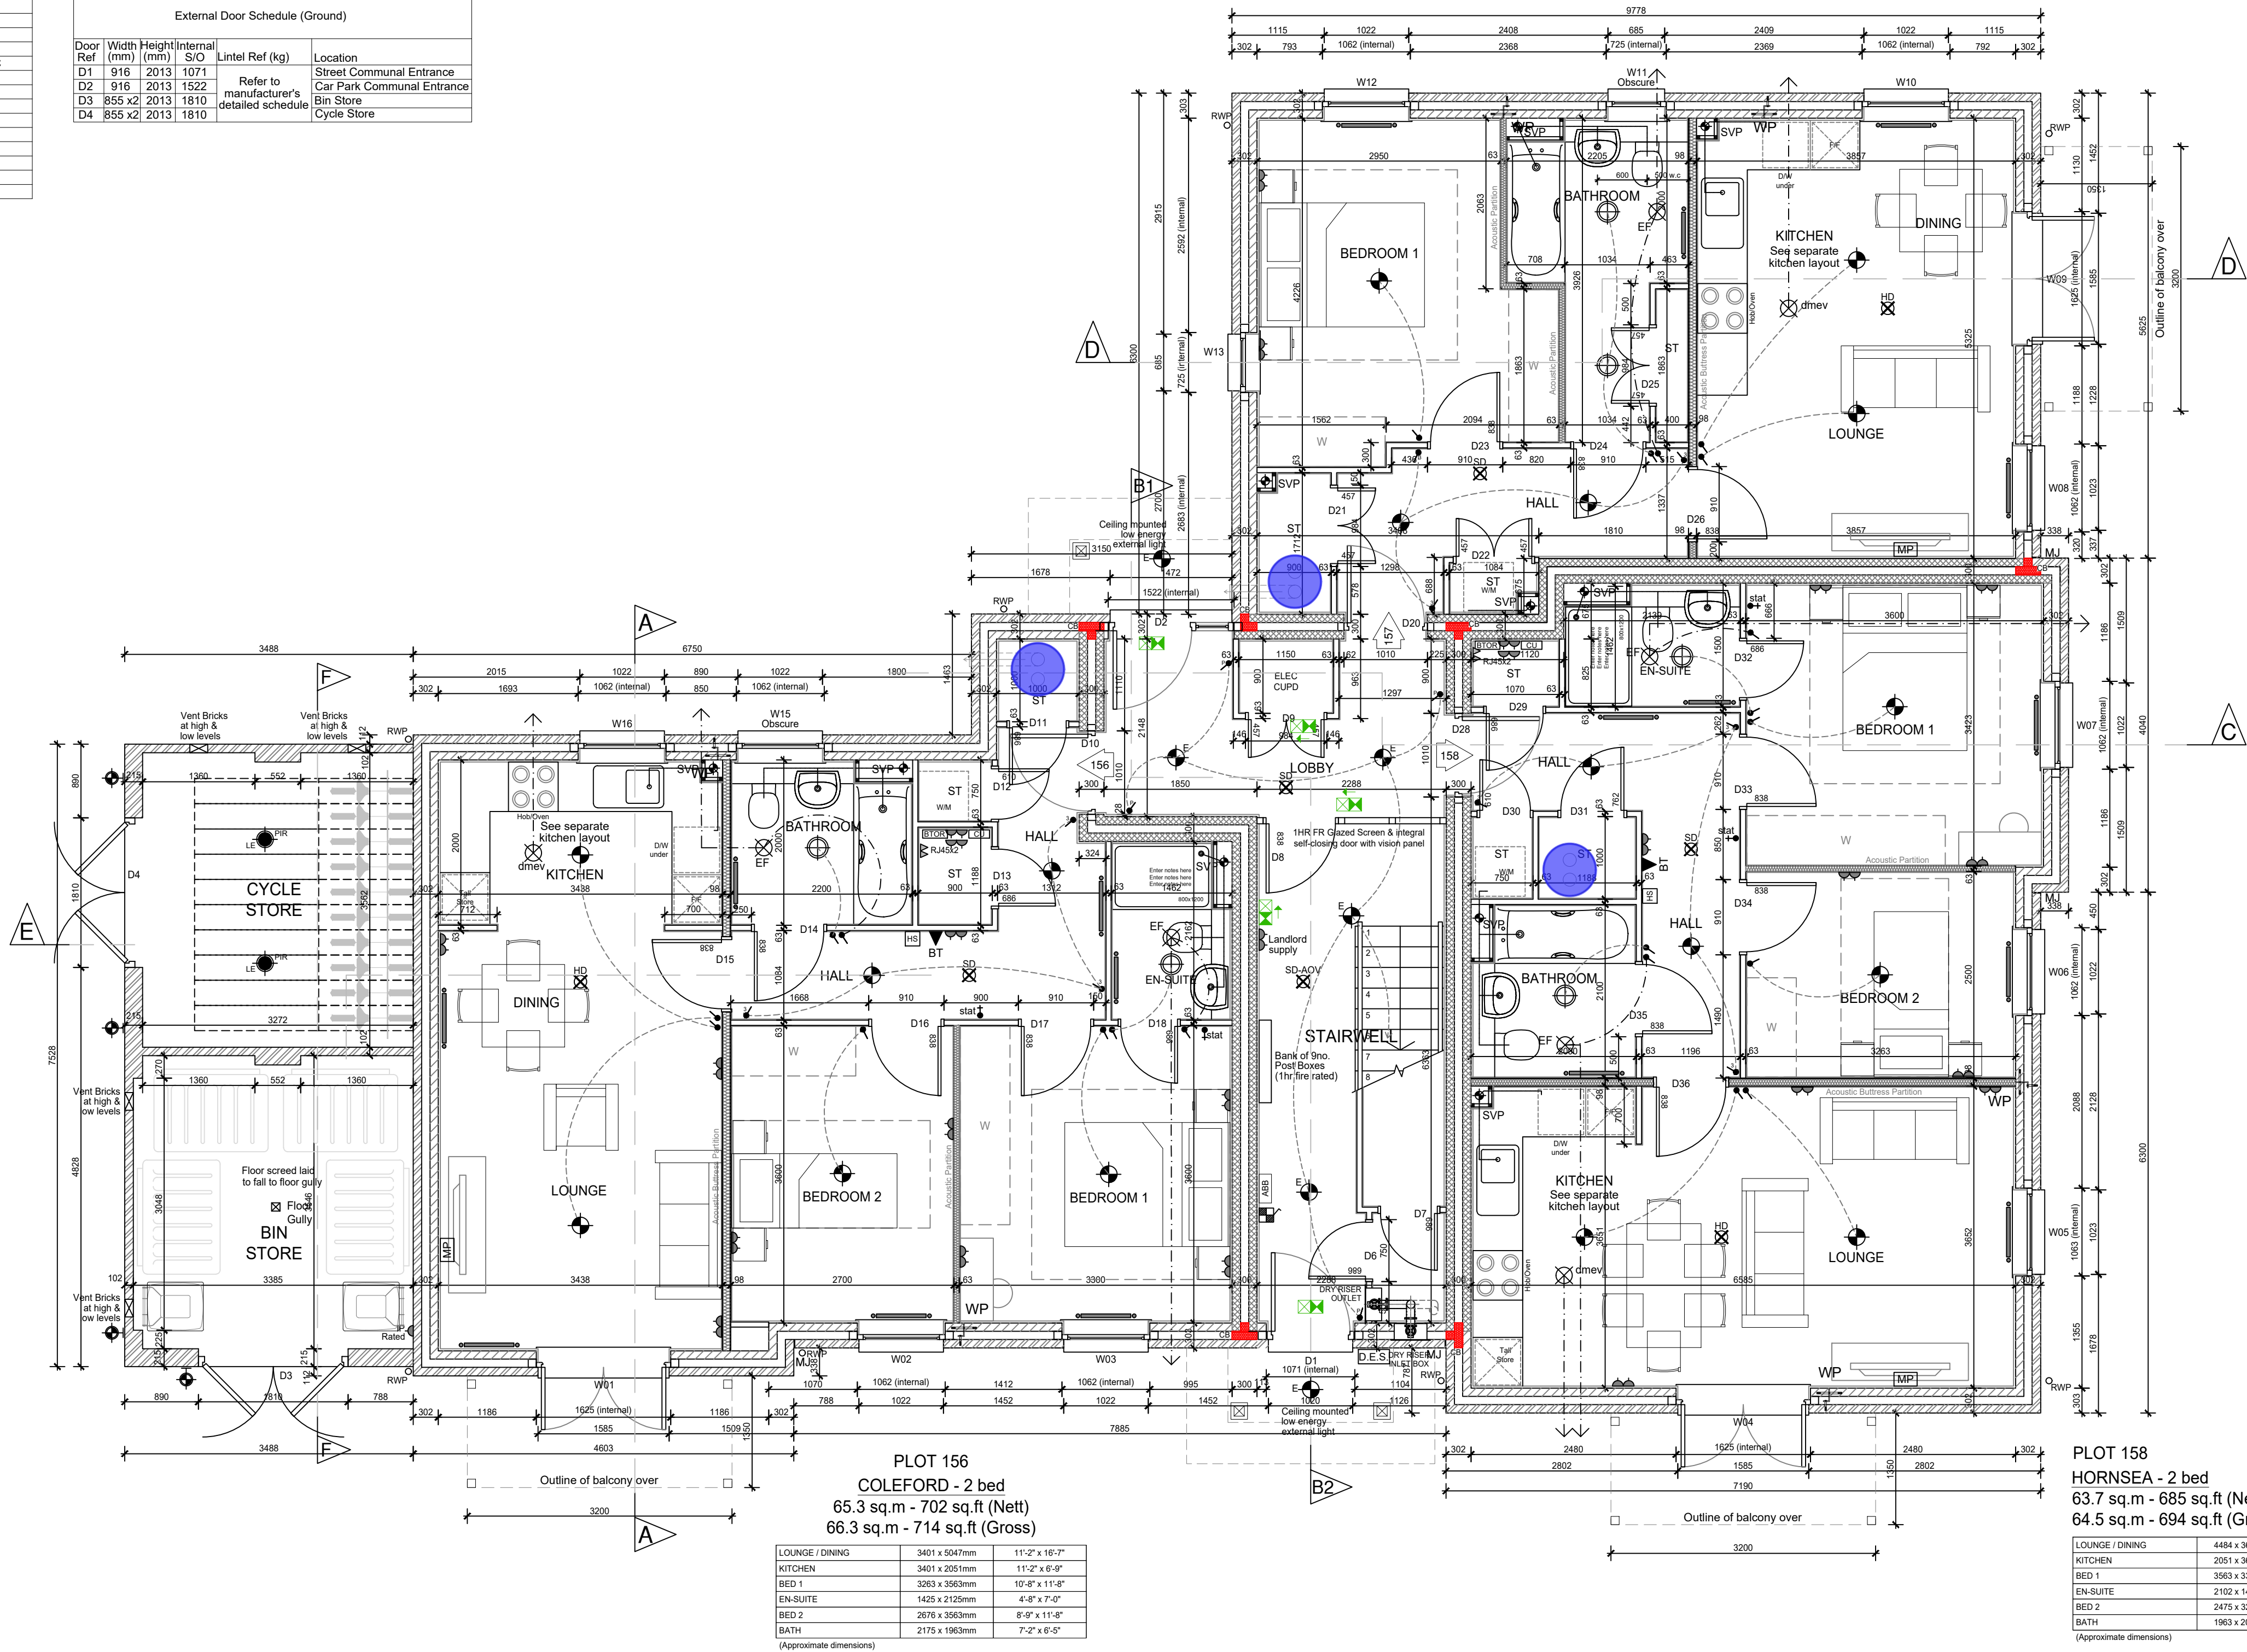

Indicates location of Air Source Heat Pump

WADP Limited Registered in England No. 4564928
Registered office: Wey Court West, Union Road, Farnham, GU9 7PT

RIBA CHARTERED PRACTICE
NUMBER 2000159

Drawings not to be scaled.
Work to figured dimensions only.
All dimensions to be checked on site, and any discrepancies reported to the Architect immediately

All drawings are to be read in conjunction the Barratt Company Specification and Project Specifications, Company Standard Details and with the current Building Regulations and Codes of Practice.

It is the Contractor's responsibility to ensure that all works are carried out in accordance with the same.

All concrete work to be carried out in accordance with BS EN 1992-1-1:2004.

All brickwork and blockwork to be carried out in accordance with BS EN 1996-1-2:2005.

All structural steelwork to be carried out in accordance with BS EN 1993-1-1:2005 Steelwork to be Grade S275.

All structural timber to be used in accordance with BS EN 1995-1-1:2004 and is to be preservative treated in accordance with BS4072.

All plumbing to be in accordance with BS6700, BS EN 12056, BS6465:Part 1 and BS6367.

All glass falling within critical zones as defined by Part N of the Building Regulations is to be toughened or safety glass in accordance with BS EN 12600

All building works to be undertaken in accordance with Robust Enhanced Accredited Details.

REV	DATE	DETAILS	BY	CHKD

WADP

ARCHITECTS

62 Well Lane
Horsell
Woking
Surrey
GU21 4PS

Telephone: 01483 763028
e-mail info@wadp.co.uk

DAVID WILSON HOMES
WHERE QUALITY LIVES

PHASE 2
CRAWLEY DOWN ROAD
FELBRIDGE
WEST SUSSEX

BLOCK 4
PLOTS 156 - 164
GROUND FLOOR PLAN

1:50 @ A1

MAY 2025

H7490-WAD-ZZ-00-DR-AR-000460 13a