


Window & Patio Door Schedule (First)						
Window Ref	External Struct Op Width (mm)	Height (mm)	Internal Struct Op Width (mm)	Location	Fire Escape	
W20	1585	2100	1625	Plot 159 - Lounge	No	
W21	1023	1350	1063	Plot 159 - Bed 2	No	
W22	1023	1350	1063	Plot 159 - Bed 1	No	
W23	1023	1350	1063	Stairwell	No	
W24	1585	2100	1625	Plot 161 - Lounge	No	
W25	1023	1350	1063	Plot 161 - Lounge	No	
W26	1023	1350	1063	Plot 161 - Bed 2	No	
W27	1023	1350	1063	Plot 161 - Bed 1	No	
W28	1023	1350	1063	Plot 160 - Lounge	No	
W29	1585	2100	1625	Plot 160 - Lounge	No	
W30	1023	1350	1063	Plot 160 - Dining	No	
W31	685	1060	725	Plot 160 - Bathroom (Obscure)	No	
W32	1023	1350	1063	Plot 160 - Bed 1	No	
W33	685	1200	725	Plot 160 - Bed 1	No	
W34	1023	1350	1063	Stairwell	No	
W35	1023	1200	1063	Plot 159 - Bathroom (Obscure)	No	
W36	1023	1200	1063	Plot 159 - Kitchen	No	


Internal Door Schedule (First)				
Door Ref	Width (mm)	Height (mm)	Location/ Unit Ref (kg)	Fire Designation
D38	838	1981	Plot 159 - Lobby	FD30S + SC + VP
D39	457 x2	1981	Meter Cupd	FD30S + KL
D40	944	1981	Plot 159 - Entrance	FD30S + SC
D41	686	1981	Plot 159 - Store	FD30
D42	610	1981	Plot 159 - Store	FD30
D43	686	1981	Plot 159 - Store	FD30
D44	838	1981	Plot 159 - Bathroom	N/A
D45	838	1981	Plot 159 - Lounge	FD30
D46	838	1981	Plot 159 - Bed 2	FD30
D47	838	1981	Plot 159 - Bed 1	FD30
D48	686	1981	Plot 159 - Ensuite	N/A
D49	-	-	-	-
D50	944	1981	Plot 160 - Entrance	FD30S + SC
D51	457 x2	1981	Plot 160 - Store	FD30
D52	457 x2	1981	Plot 160 - Store	FD30
D53	838	1981	Plot 160 - Bedroom	FD30
D54	838	1981	Plot 160 - Bathroom	N/A
D55	457 x2	1981	Plot 160 - Store	N/A
D56	838	1981	Plot 160 - Lounge	FD30
D57	-	-	-	-
D58	944	1981	Plot 161 - Entrance	FD30S + SC
D59	686	1981	Plot 161 - Store	FD30
D60	610	1981	Plot 161 - Store	FD30
D61	762	1981	Plot 161 - Store	FD30
D62	686	1981	Plot 161 - Ensuite	N/A
D63	838	1981	Plot 161 - Bed 1	FD30
D64	838	1981	Plot 161 - Bed 2	FD30
D65	838	1981	Plot 161 - Bathroom	N/A
D66	838	1981	Plot 161 - Lounge	FD30
D67	-	-	-	-

SC - Self closing device
KL - Keep locked signage to doors
KS - Keep Shut signage to doors
VP - with Vision panel

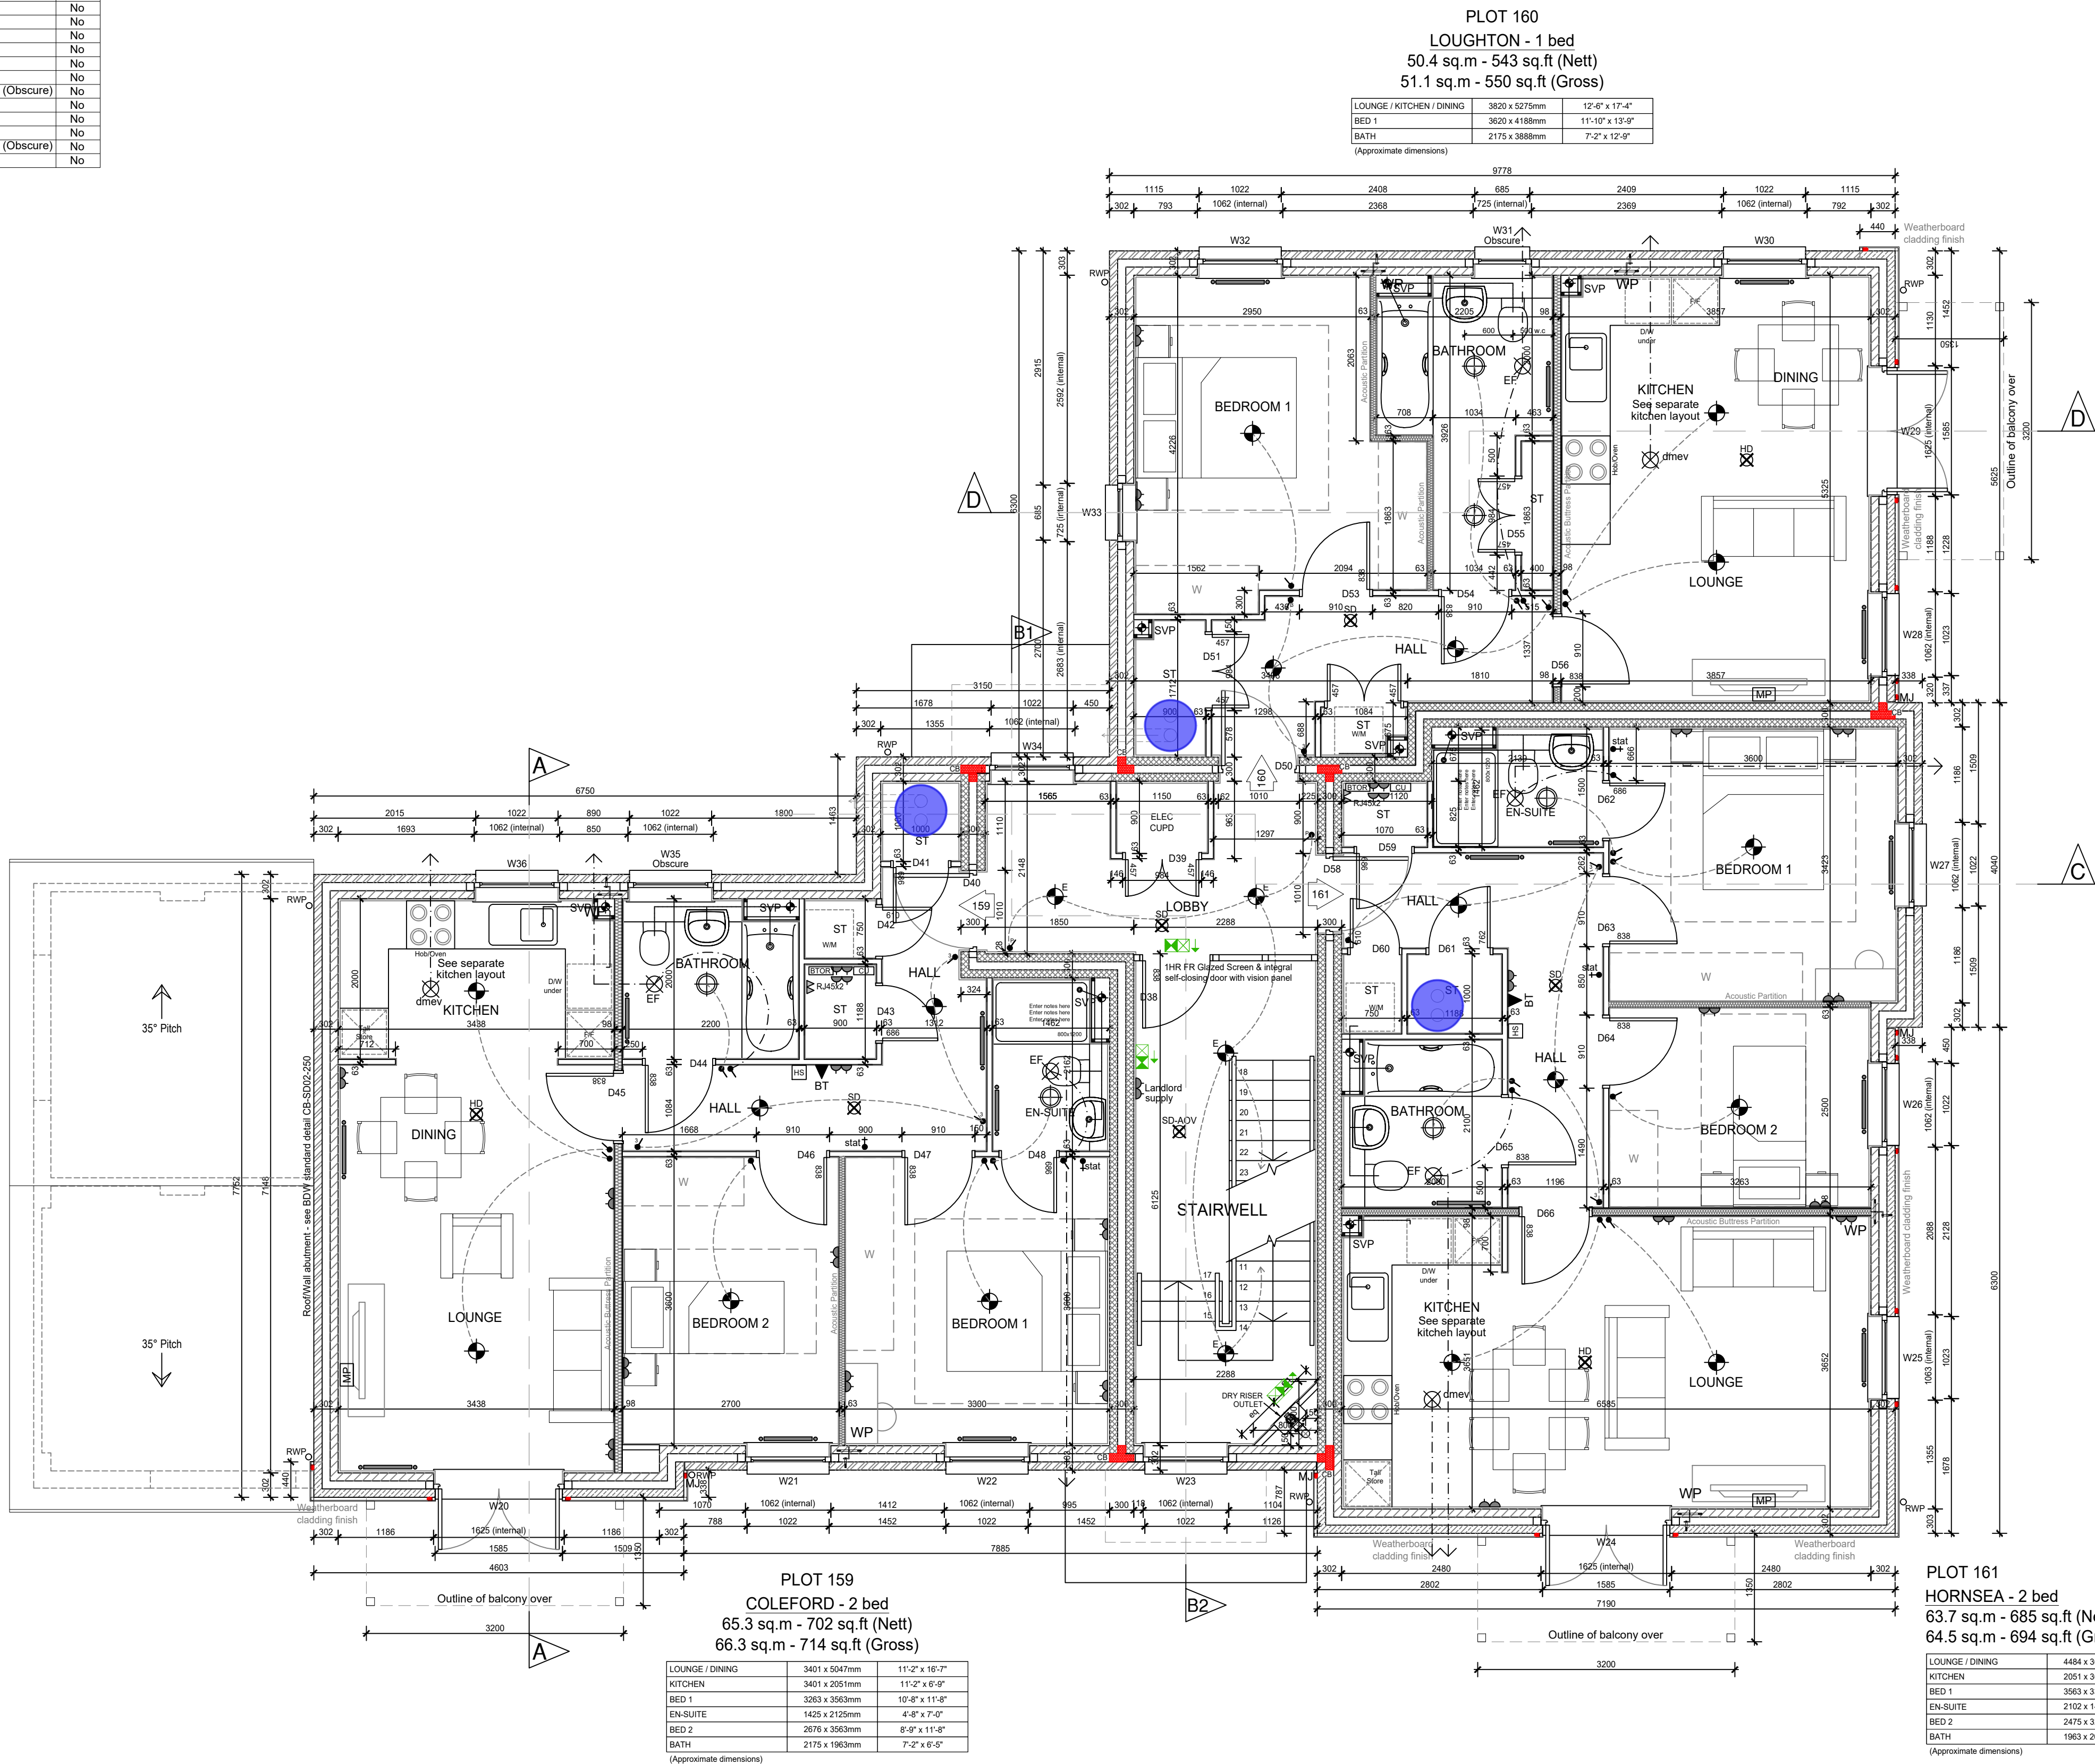

Indicates location of Air Source Heat Pump

WADP Limited Registered in England No. 4564928
Registered office: Wey Court West, Union Road, Farnham, GU9 7PT

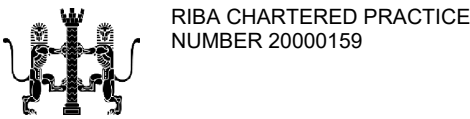

Drawings not to be scaled.
Work to figured dimensions only.
All dimensions to be checked on site, and any discrepancies reported to the Architect immediately

All drawings are to be read in conjunction the Barratt Company Specification and Project Specifications, Company Standard Details and with the current Building Regulations and Codes of Practice.

It is the Contractor's responsibility to ensure that all works are carried out in accordance with the same.

All concrete work to be carried out in accordance with BS EN 1992-1-1:2004.

All brickwork and blockwork to be carried out in accordance with BS EN 1996-1-2:2005.

All structural steelwork to be carried out in accordance with BS EN 1993-1-1:2005 Steelwork to be Grade S275.

All structural timber to be used in accordance with BS EN 1995-1-1:2004 and is to be preservative treated in accordance with BS4072.

All plumbing to be in accordance with BS6700, BS EN 12056, BS6465:Part 1 and BS6367.

All glass falling within critical zones as defined by Part N of the Building Regulations is to be toughened or safety glass in accordance with BS EN 12600

All building works to be undertaken in accordance with Robust Enhanced Accredited Details.

REV	DATE	DETAILS	BY	CHKD

WADP

ARCHITECTS

62 Well Lane
Horsell
Woking
Surrey
GU21 4PS

Telephone: 01483 763028
e-mail info@wadp.co.uk



DAVID WILSON HOMES
WHERE QUALITY LIVES

PHASE 2
CRAWLEY DOWN ROAD
FELBRIDGE
WEST SUSSEX

BLOCK 4
PLOTS 156 - 164
FIRST FLOOR PLAN

1:50 @ A1

MAY 2025

H7490-WAD-ZZ-01-DR-AR-000461 13a

FIRST FLOOR PLAN
APARTMENT BLOCK 4
PLOTS 156-164