


Window & Patio Door Schedule (Second)					
Window Ref	External Struct Op Width (mm)	Struct Op Height (mm)	Internal Struct Op Width (mm)	Location	Fire Escape
W40	1585	2100	1625	Plot 162 - Lounge	No
W41	1023	1350	1063	Plot 162 - Bed 2	No
W42	1023	1350	1063	Plot 162 - Bed 1	No
W43	1023	1350	1063	Stairwell (AOV)	No
W44	1585	2100	1625	Plot 164 - Lounge	No
W45	1023	1350	1063	Plot 164 - Lounge	No
W46	1023	1350	1063	Plot 164 - Bed 2	No
W47	1023	1350	1063	Plot 164 - Bed 1	No
W48	1023	1350	1063	Plot 163 - Lounge	No
W49	1585	2100	1625	Plot 163 - Lounge	No
W50	1023	1350	1063	Plot 163 - Dining	No
W51	685	1050	725	Plot 163 - Bathroom (Obscure)	No
W52	1023	1350	1063	Plot 163 - Bed 1	No
W53	685	1200	725	Plot 163 - Bed 1	No
W54	780(w) x 1180 (h)	centre pivot rooflight		Lobby	No
W55	1023	1200	1063	Plot 162 - Bathroom (Obscure)	No
W56	1023	1200	1063	Plot 162 - Kitchen	No

Internal Door Schedule (Second)					
Door Ref	Width (mm)	Height (mm)	Location/ Lintel Ref (kg)	Fire Designation	
D68	838	1981	Lobby	FD30S + SC + VP	
D69	457 x2	1981	Master Cupd	FD30S + KL	
D70	944	1981	Plot 162 - Entrance	FD30S + SC	
D71	686	1981	Plot 162 - Store	FD30	
D72	610	1981	Plot 162 - Store	FD30	
D73	686	1981	Plot 162 - Store	FD30	
D74	838	1981	Plot 162 - Bathroom	N/A	
D75	838	1981	Plot 162 - Lounge	FD30	
D76	838	1981	Plot 162 - Bed 2	FD30	
D77	838	1981	Plot 162 - Bed 1	FD30	
D78	686	1981	Plot 162 - Ensuite	N/A	
D79	-	-	-	-	
D80	944	1981	Plot 163 - Entrance	FD30S + SC	
D81	457 x2	1981	Plot 163 - Store	FD30	
D82	457 x2	1981	Plot 163 - Store	FD30	
D83	838	1981	Plot 163 - Bedroom	FD30	
D84	838	1981	Plot 163 - Bathroom	N/A	
D85	457 x2	1981	Plot 163 - Store	N/A	
D86	838	1981	Plot 163 - Lounge	FD30	
D87	-	-	-	-	
D88	944	1981	Plot 164 - Entrance	FD30S + SC	
D89	686	1981	Plot 164 - Store	FD30	
D90	610	1981	Plot 164 - Store	FD30	
D91	762	1981	Plot 164 - Store	FD30	
D92	686	1981	Plot 164 - Ensuite	N/A	
D93	838	1981	Plot 164 - Bed 1	FD30	
D94	838	1981	Plot 164 - Bed 2	FD30	
D95	838	1981	Plot 164 - Bathroom	N/A	
D96	838	1981	Plot 164 - Lounge	FD30	
D97	-	-	-	-	

SC - Self closing device

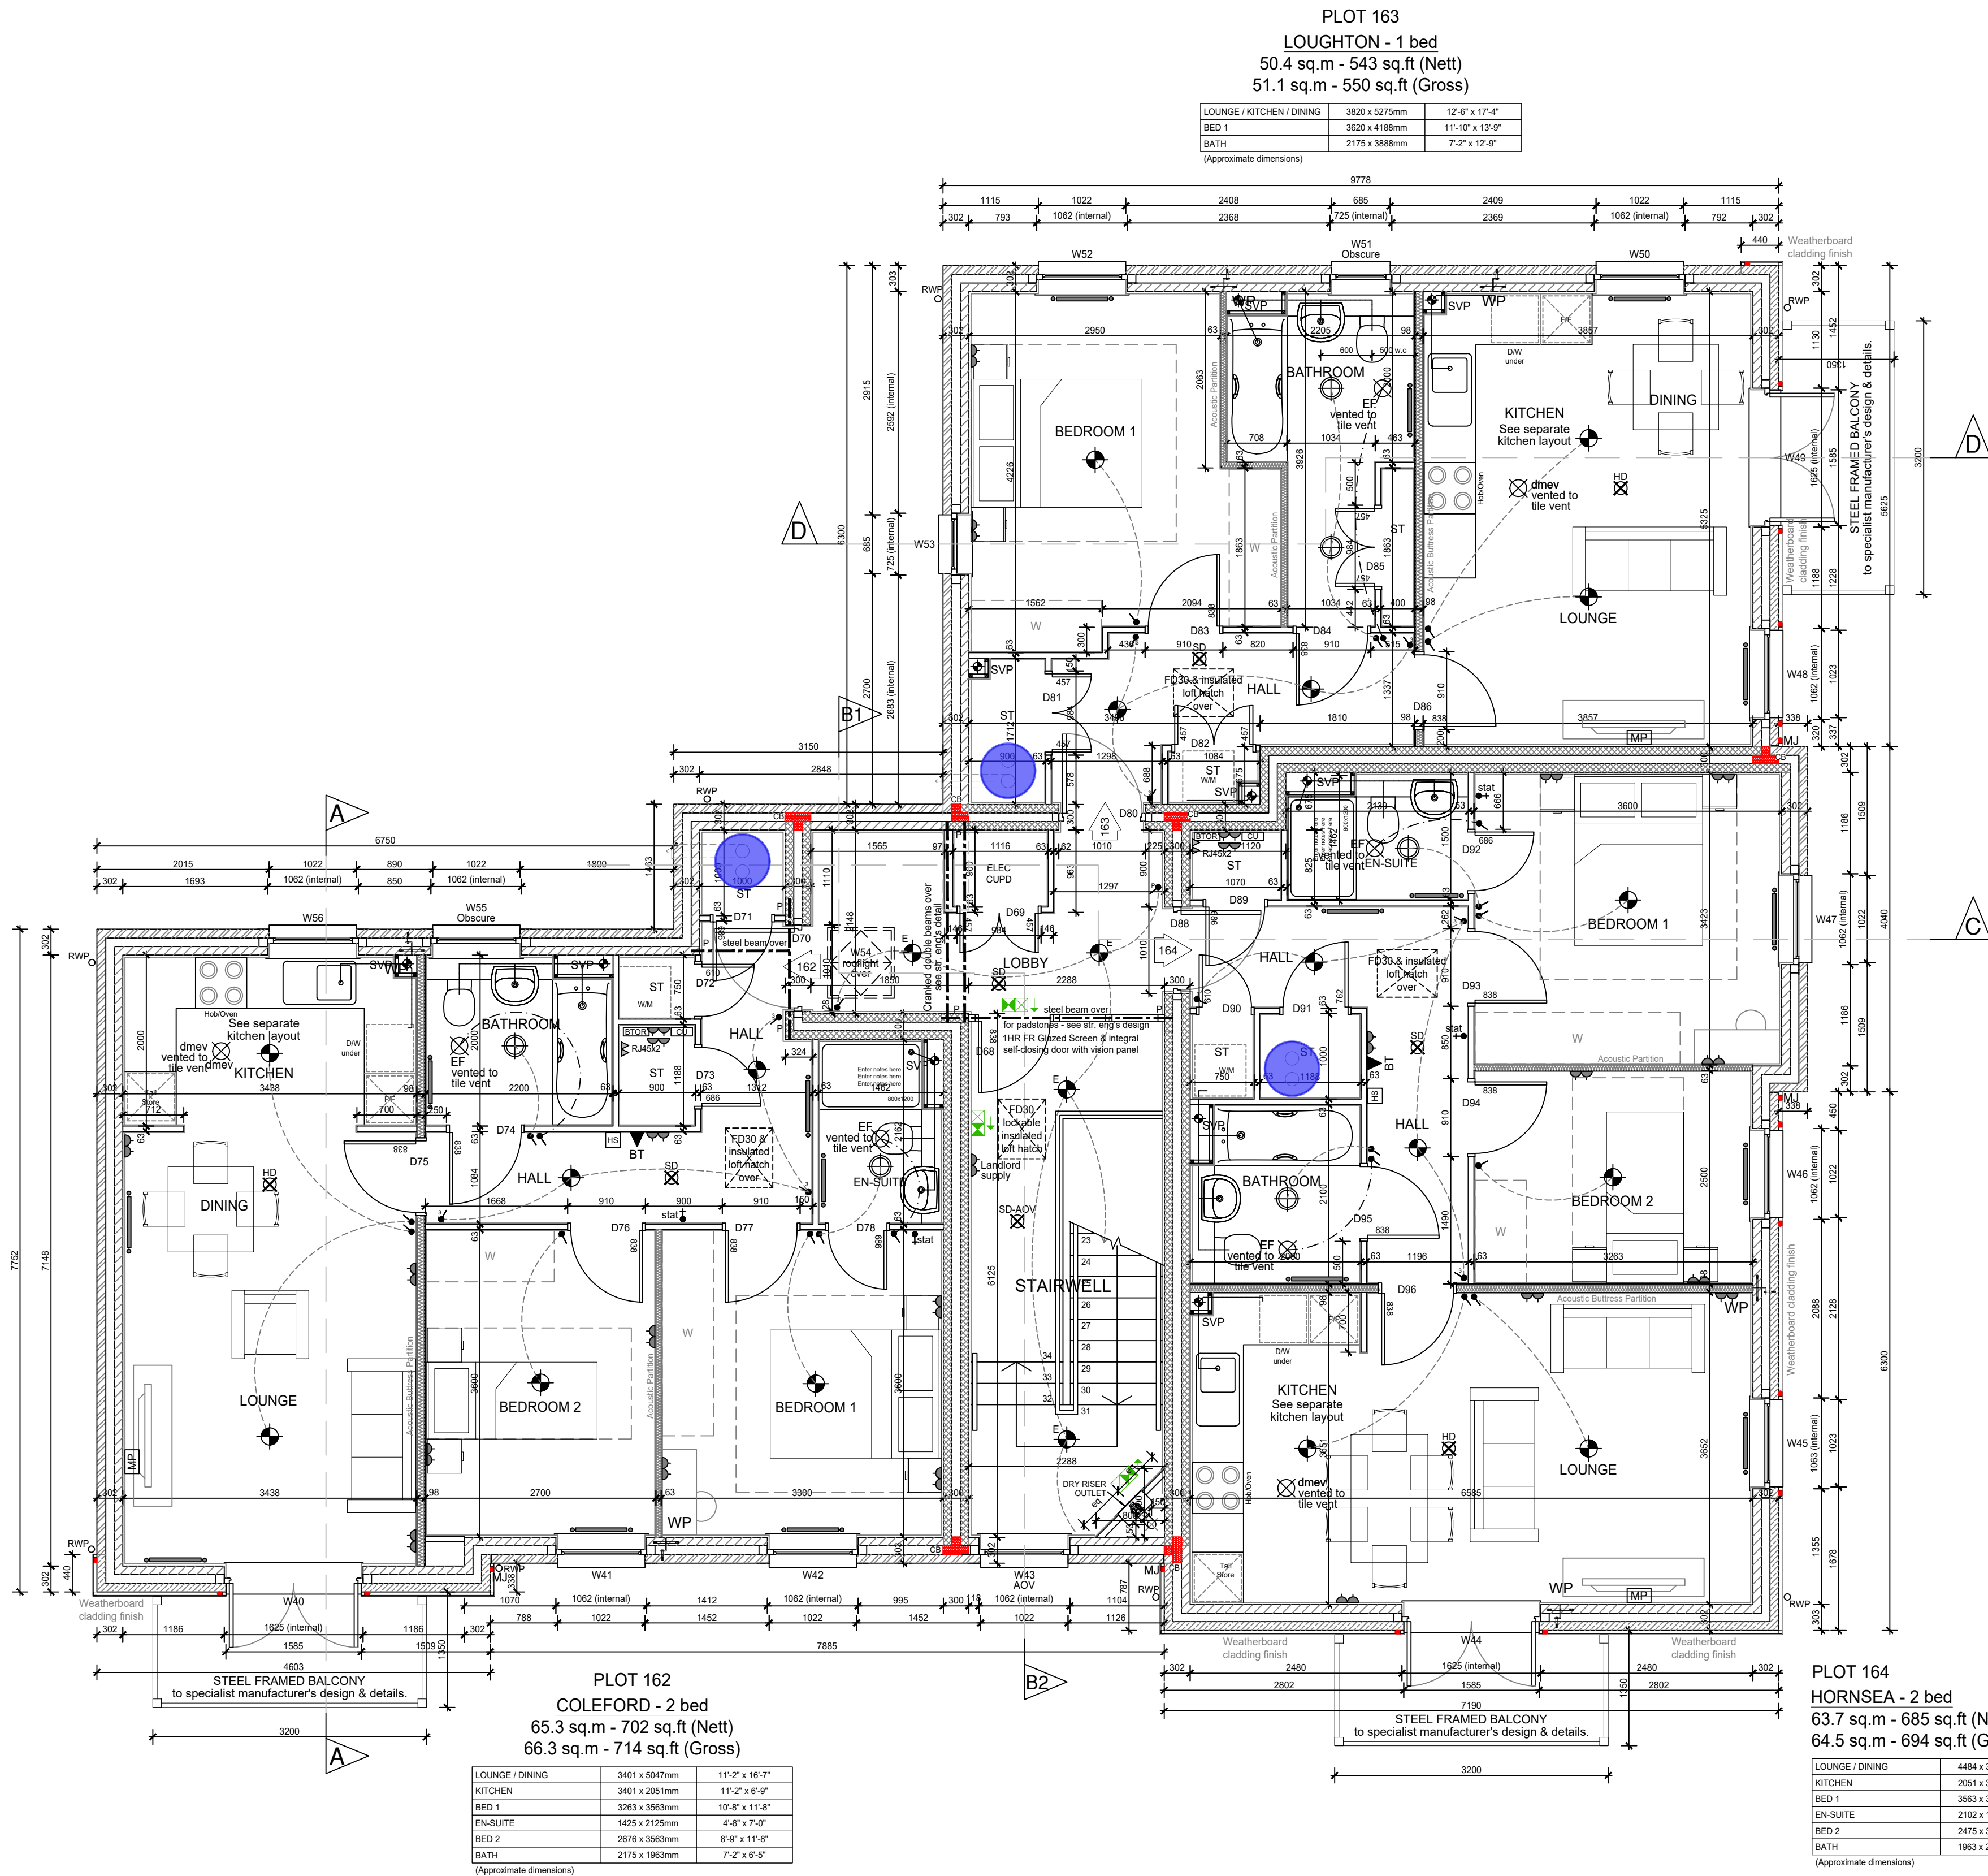

Indicates location of Air Source Heat Pump

KL - Keep locked signage to doors
KS - Keep Shut signage to doors
VP - with Vision panel

SECOND FLOOR PLAN APARTMENT BLOCK 4 PLOTS 156-164

WADP Limited Registered in England No. 4564928
Registered office: Wey Court West, Union Road, Farnham, GU9 7PT

RIBA CHARTERED PRACTICE
NUMBER 20000159

Drawings not to be scaled.
Work to figured dimensions only.
All dimensions to be checked on site, and any discrepancies reported to the Architect immediately

All drawings are to be read in conjunction the Barratt Company Specification and Project Specifications, Company Standard Details and with the current Building Regulations and Codes of Practice.

It is the Contractor's responsibility to ensure that all works are carried out in accordance with the same.

All concrete work to be carried out in accordance with BS EN 1992-1-1:2004.

All brickwork and blockwork to be carried out in accordance with BS EN 1996-1-2:2005.

All structural steelwork to be carried out in accordance with BS EN 1993-1-1:2005 Steelwork to be Grade S275.

All structural timber to be used in accordance with BS EN 1995-1-1:2004 and is to be preservative treated in accordance with BS4072.

All plumbing to be in accordance with BS6700, BS EN 12056, BS6465:Part 1 and BS6367.

All glass falling within critical zones as defined by Part N of the Building Regulations is to be toughened or safety glass in accordance with BS EN 12600

All building works to be undertaken in accordance with Robust Enhanced Accredited Details.

REV	DATE	DETAILS	BY	CHKD

WADP

ARCHITECTS

62 Well Lane
Horsell
Woking
Surrey
GU21 4PS

Telephone: 01483 763028
e-mail info@wadp.co.uk



DAVID WILSON HOMES
WHERE QUALITY LIVES

PHASE 2
CRAWLEY DOWN ROAD
FELBRIDGE
WEST SUSSEX

BLOCK 4
PLOTS 156 - 164
SECOND FLOOR PLAN

1:50 @ A1

MAY 2025

H7490-WAD-ZZ-02-DR-AR-000462

13a