



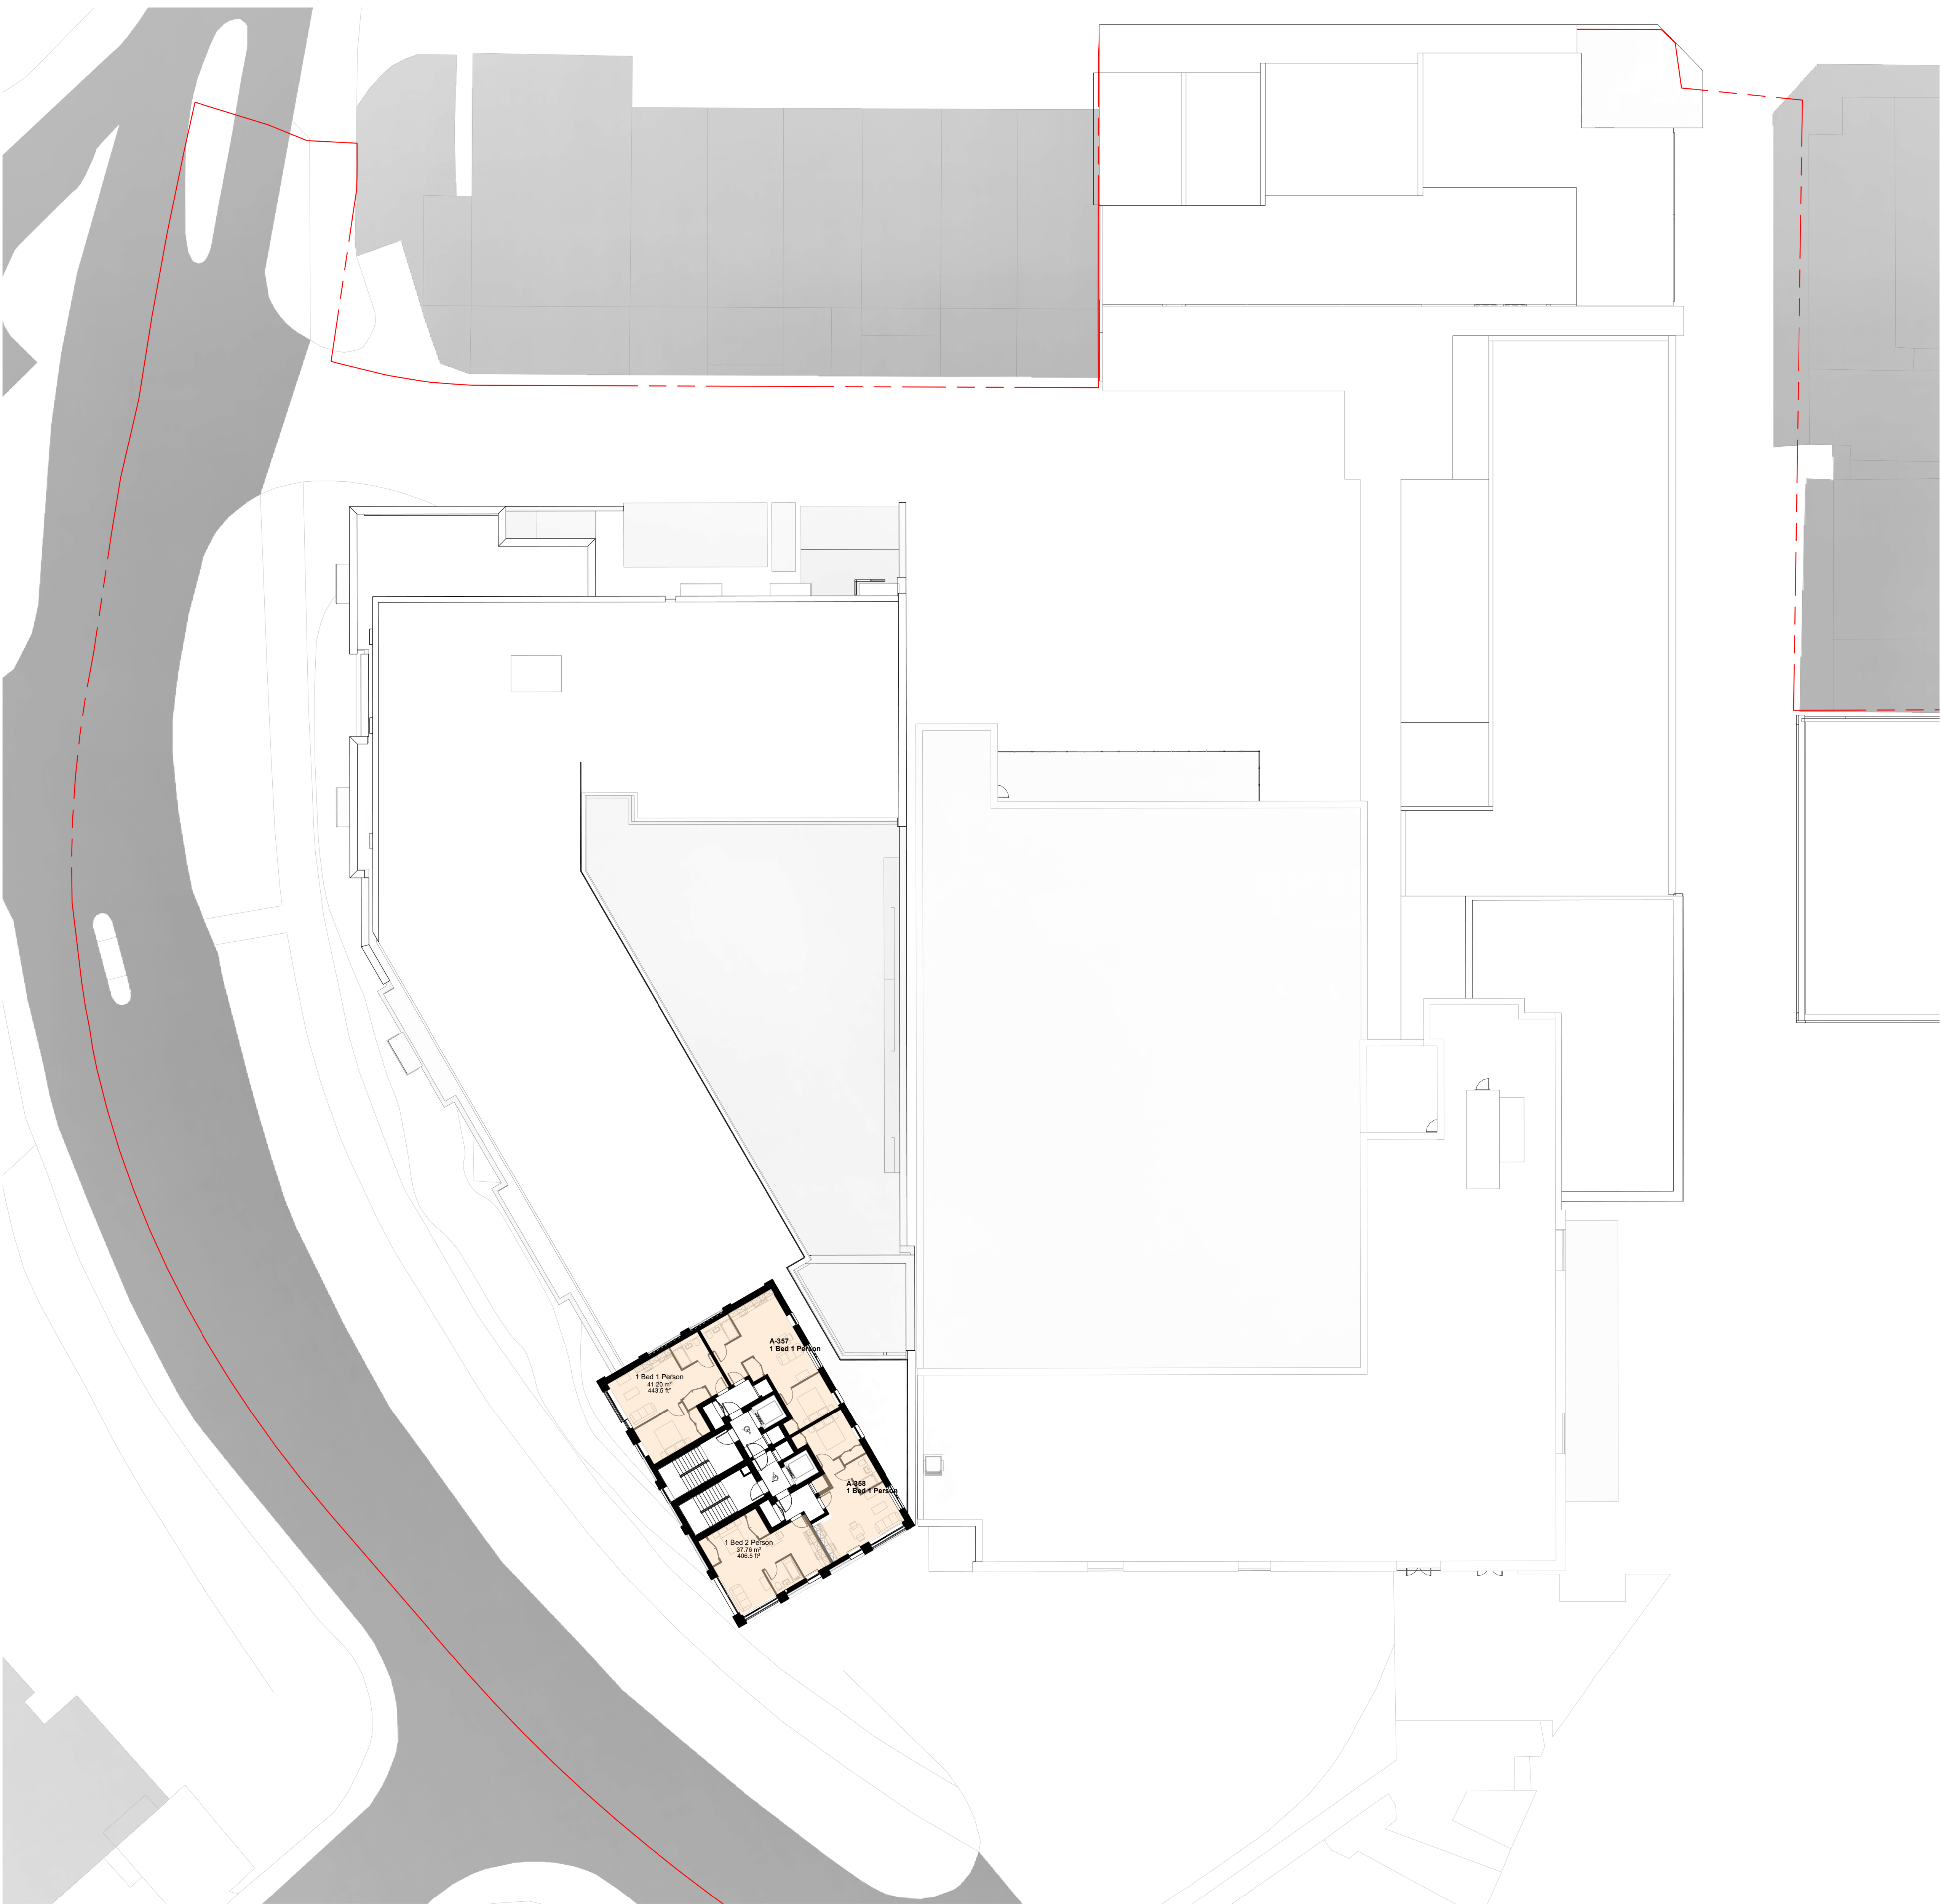

The copyright of this drawing is vested with Corstorphine + Wright Ltd and must not be copied or reproduced without the consent of the company.
Figured dimensions only to be taken from this drawing. DO NOT SCALE.
All contractors must visit the site and be responsible for checking all setting out dimensions and notifying the architect of any discrepancies prior to any manufacture or construction work.


KEY

PLANNING APPLICATION
BOUNDARY

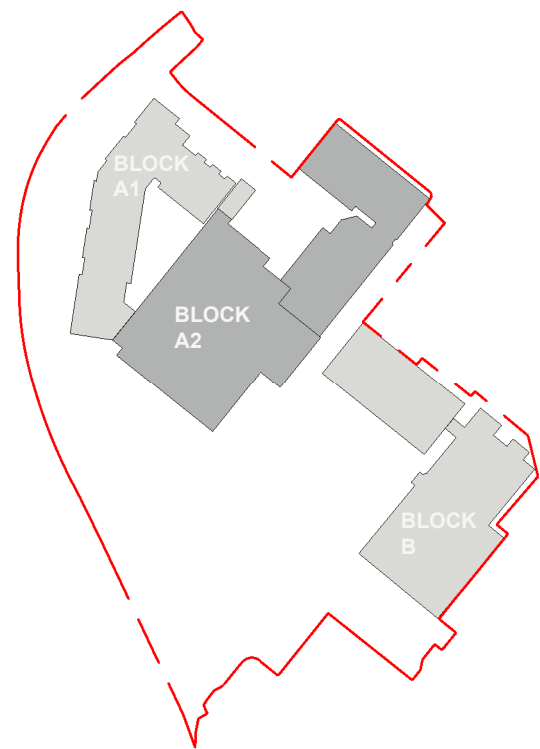

Key Plan

1 : 2500

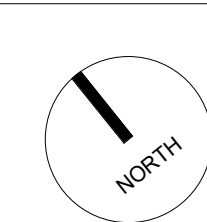

0 2.0 4.0 6.0 8.0 10.0 20.0m

The copyright of this drawing is vested with Corstorphine + Wright Ltd and must not be copied or reproduced without the consent of the company.

P01 S73 Planning Application Issue
Rev. Description Date Dwg. Chk.

16.05.2025, CW, RP
Date Dwg. Chk.

Client:
New River REIT

Project:
The Martlets, Burgess Hill

Drawing Title:
Block A1 + A2 Level 11

Drawing Status:
PLANNING

Corstorphine + Wright

London Studio
21-27 Lamb's Conduit Street, Holborn, London, WC1N 3NL
020 7462 9500

corstorphine-wright.com

Drawing No.
BHL-CWA-ZZ-11-DR-A-0334

Project No. 250180 | Drawn CW | Checked RP | Size A0 | Scale As Indicated | Date 16.05.2025.



Revision
P01