



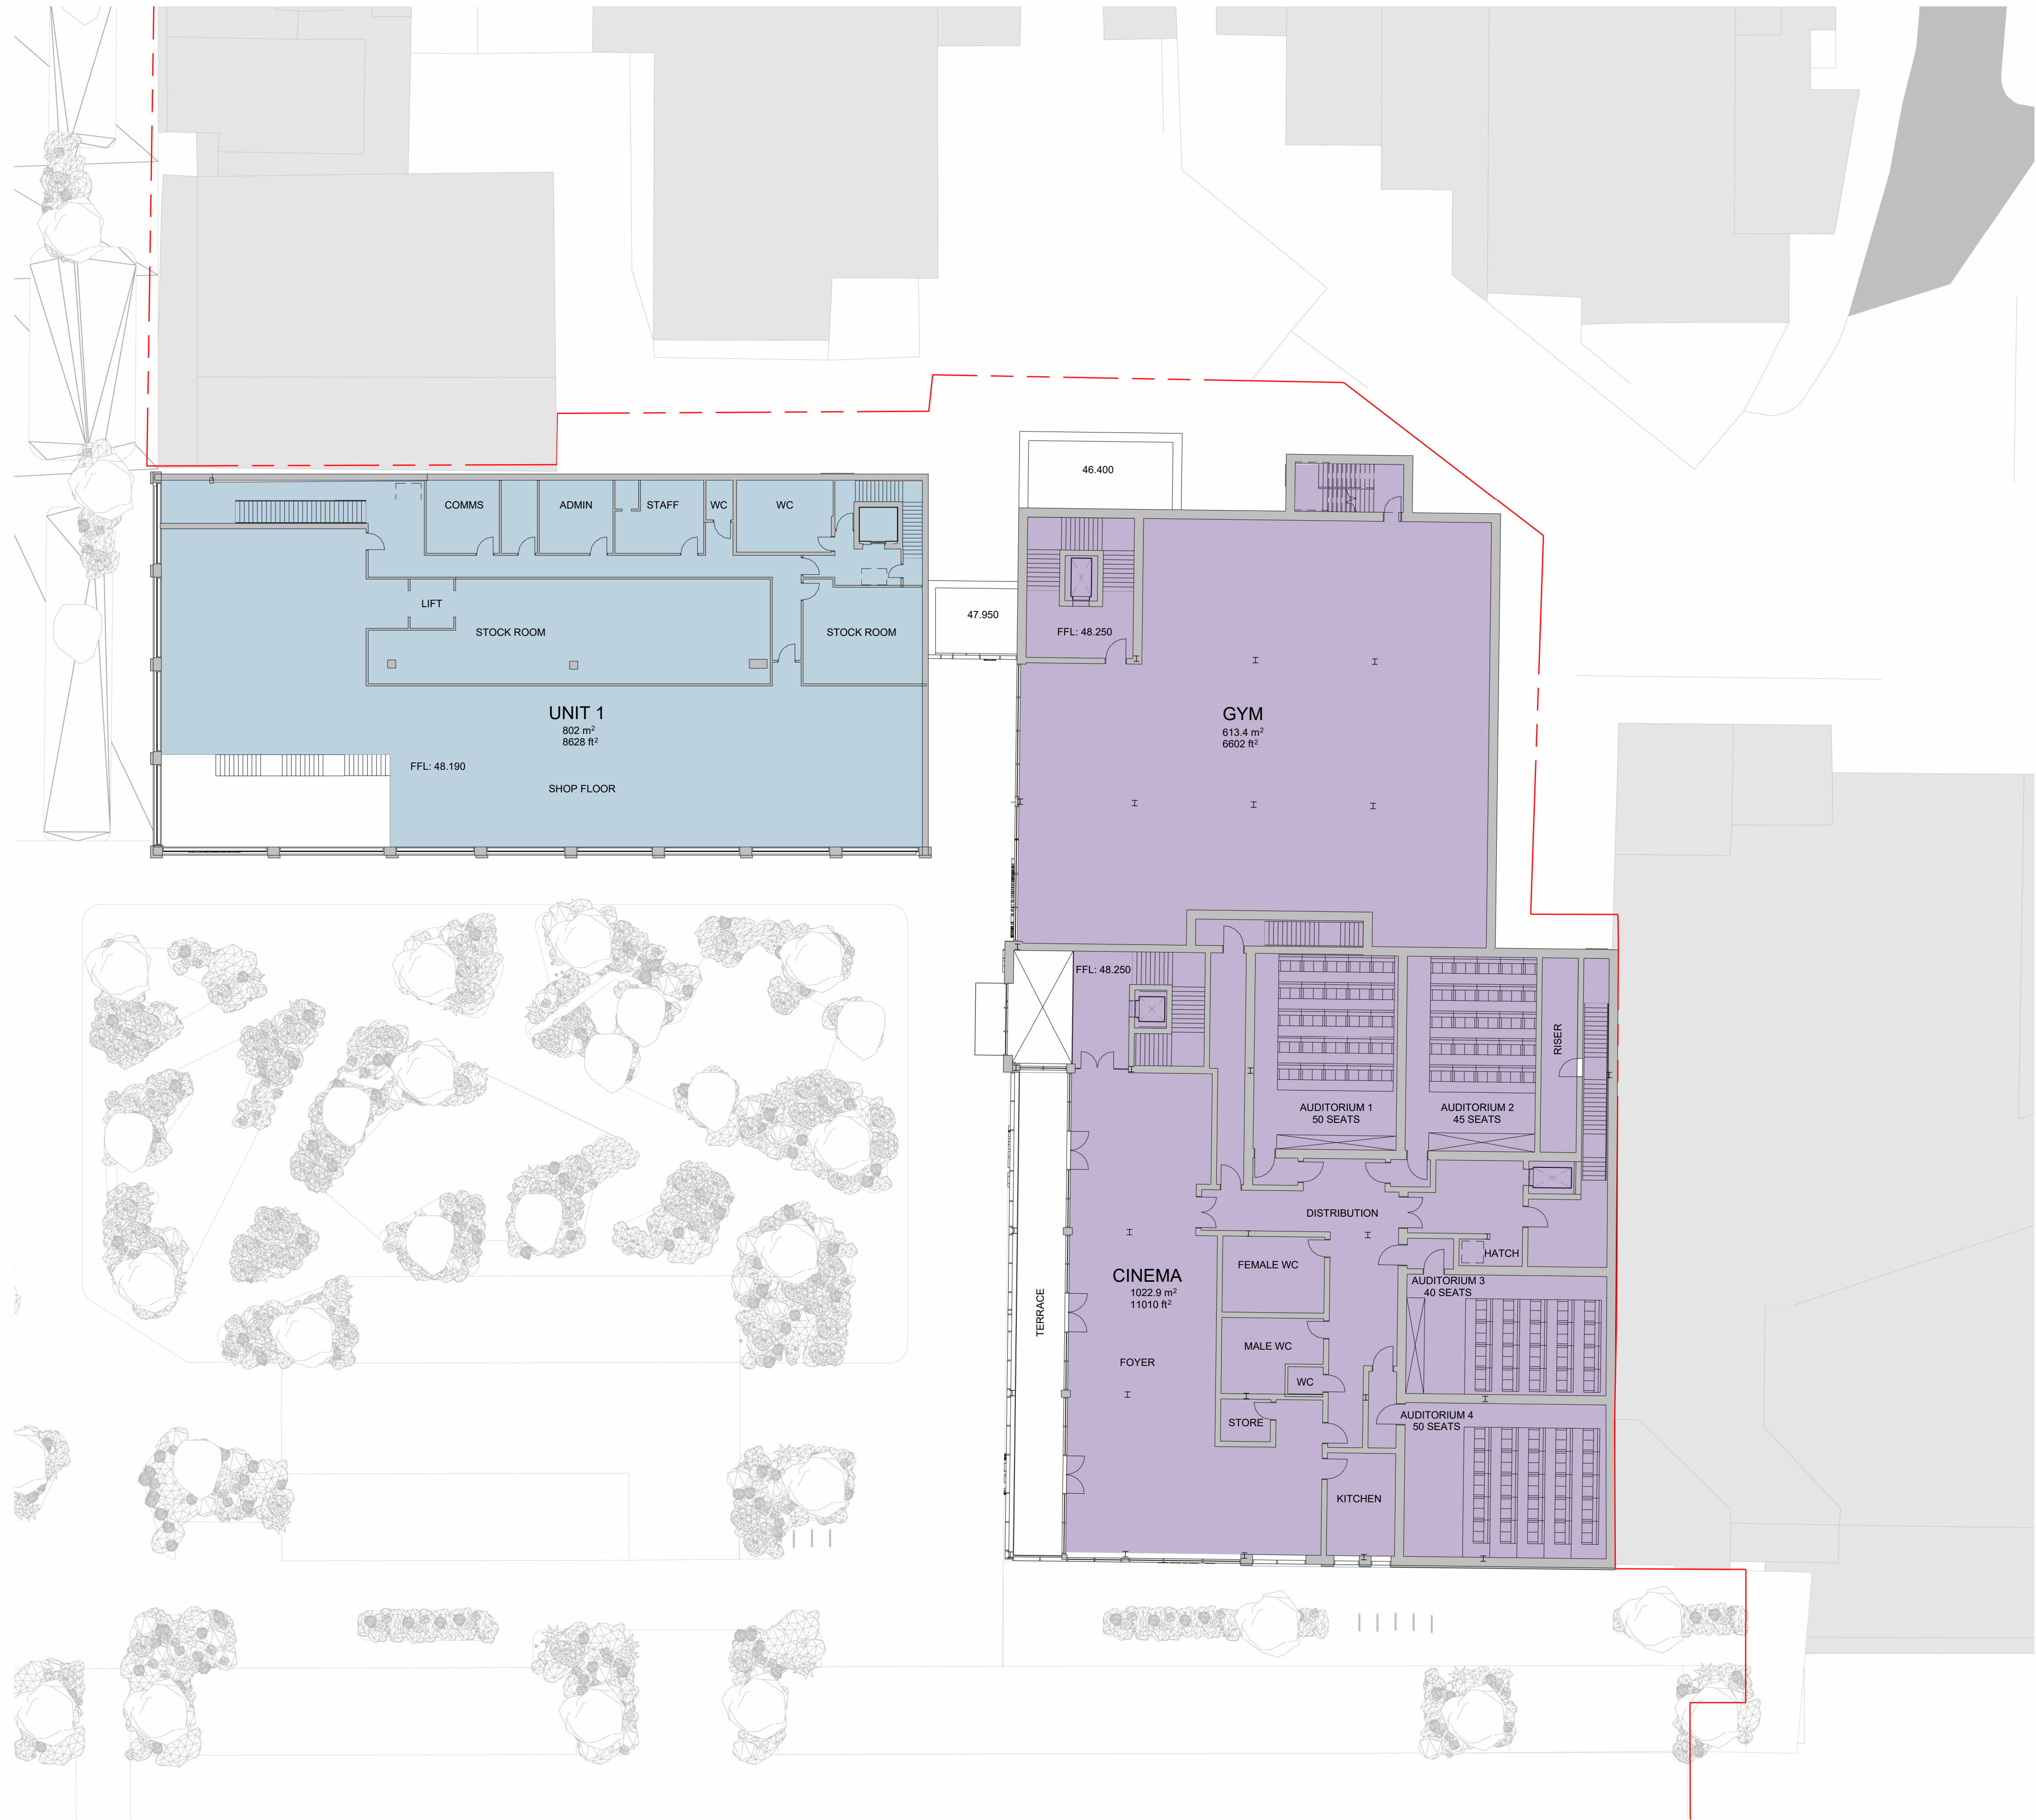

KEY
PLANNING APPLICATION
BOUNDARY

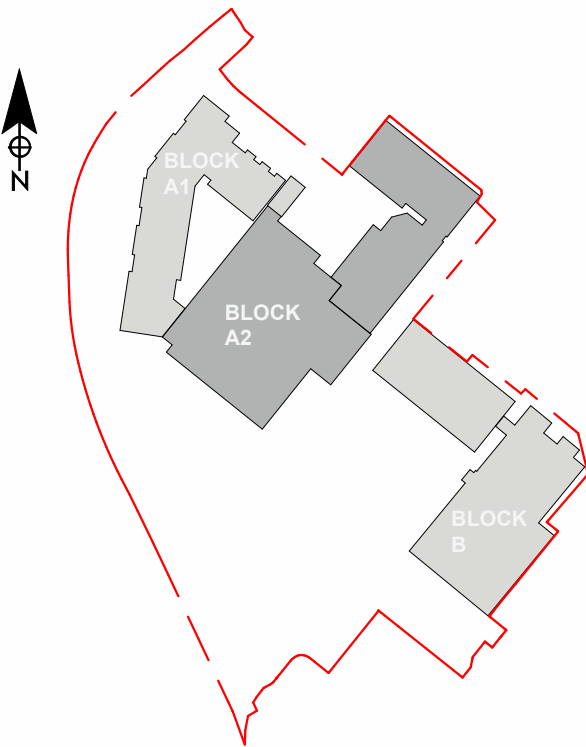

Key Plan
1 : 2500

02.0m

0

2.0

4.0

6.0

8.0

10.0

The copyright of this drawing is vested with Corstorphine & Wright Ltd and must not be copied or reproduced without the consent of the company.

P02

S73 Planning Application Issue

P01

Preliminary Planning

Rev.

Description

16.05.2025

CW

RP

28.04.25

PH

RP

Date

Drw.

Chk.

Client:
New River REIT

Project:
The Martlets, Burgess Hill

Drawing Title:
Block B Level 02

Drawing Status:
PLANNING

Corstorphine & Wright

London Studio

21-27 Lambs Conduit Street, Holborn, London, WC1N 3NL

020 7842 0820

corstorphine-wright.com

Project No.

Drawn

Checked

Size

Scale

Date

250180

ND

RP

A1

As indicated

28.04.2025

Revision

P02

bsi

Drawn and
checked
in accordance
with BS
1191:1:2013

020 7842 0820