
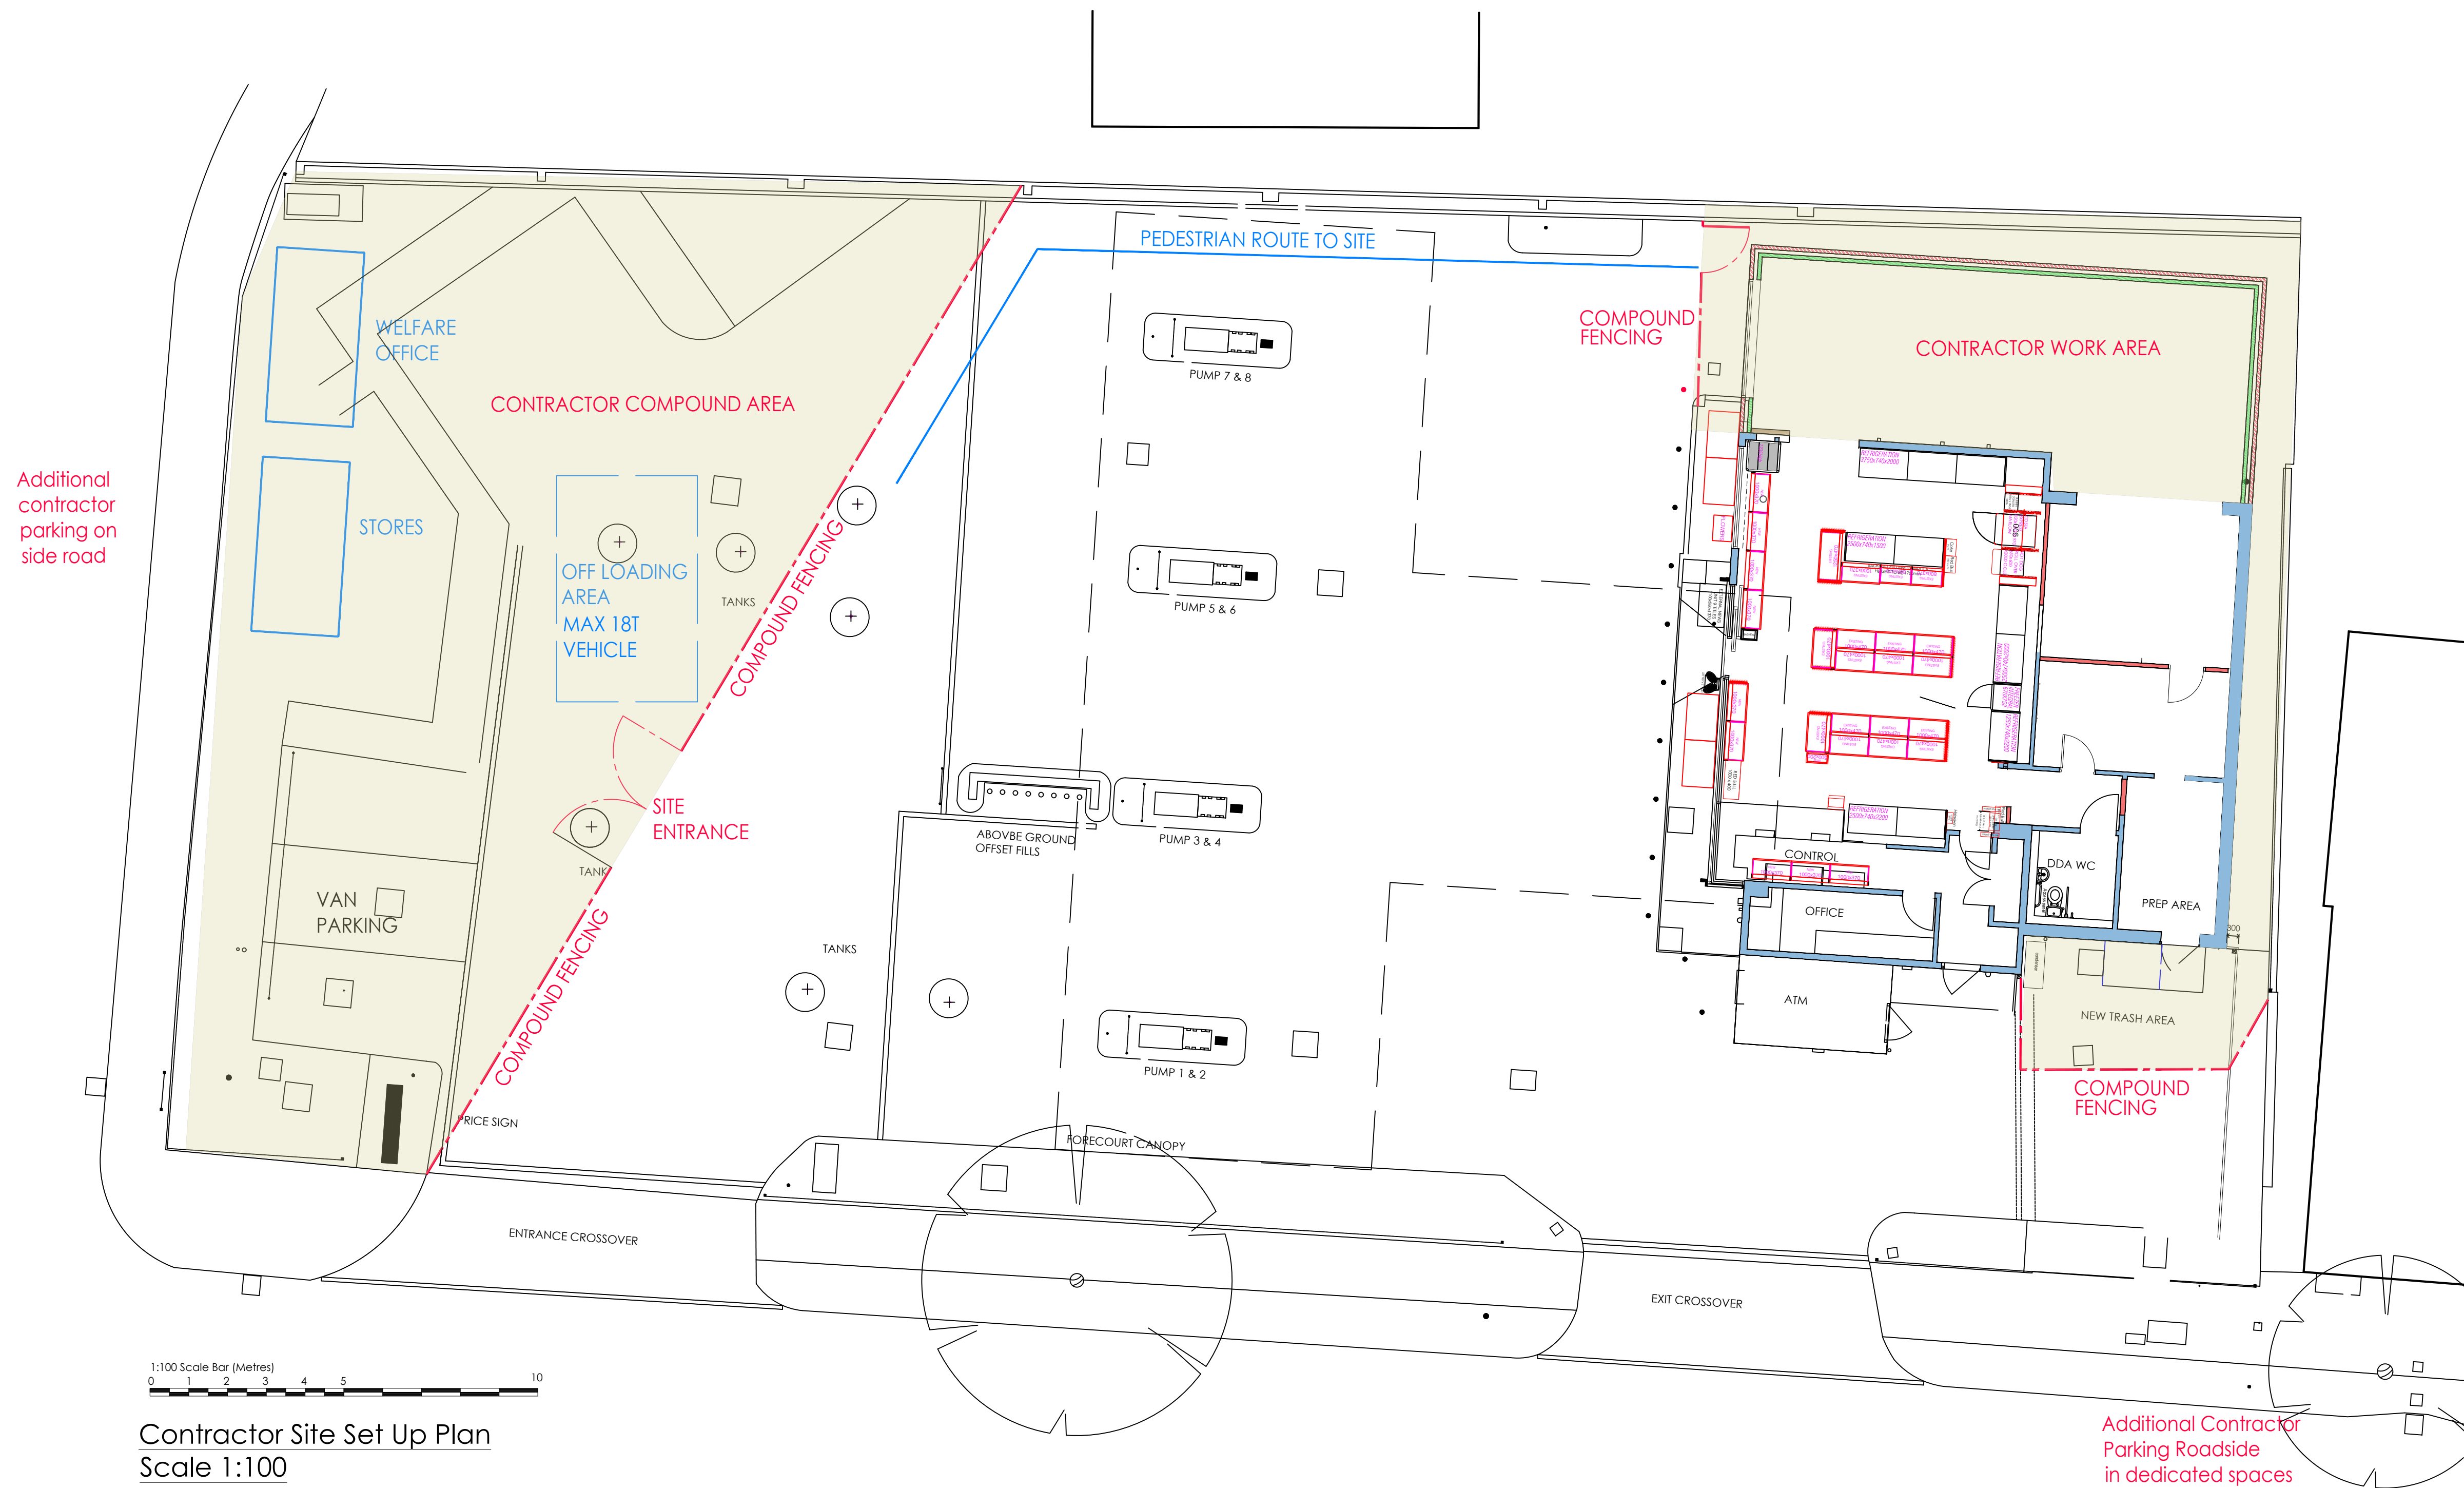


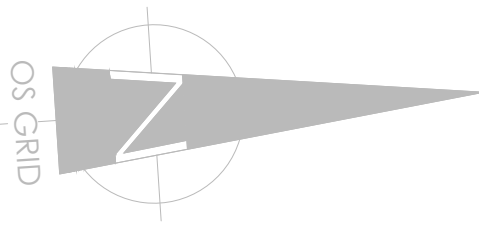

Contractor Site Set Up Plan
Scale 1:100

~	21-05-25	GKY	Drawing Created
rev	date	by	description
CLIENT			
10 Bricket Road St Albans Hertfordshire, AL1 3JX			
PROJECT LOCATION			
Burgess Hill Service Station 173 London road, Burgess Hill, West Sussex, RH15 8LJ			
DRAWING			
Contractor Set Up Plan			
			Frowsbury Projects Limited Office 3, Stronsay Business Centre Tilford Road, Hindhead, GU26 6UG Email: enquires@frowsbury.com
© This drawing is the copyright of FROWSBURY PROJECTS Ltd.			
Date:	May 2025	Drawn By:	GKY
Scale:	1:100 @A1	Dwg No:	BHILL-FPS-MFG-528-CSU-01
			Rev: ~
			A1 original plot size