


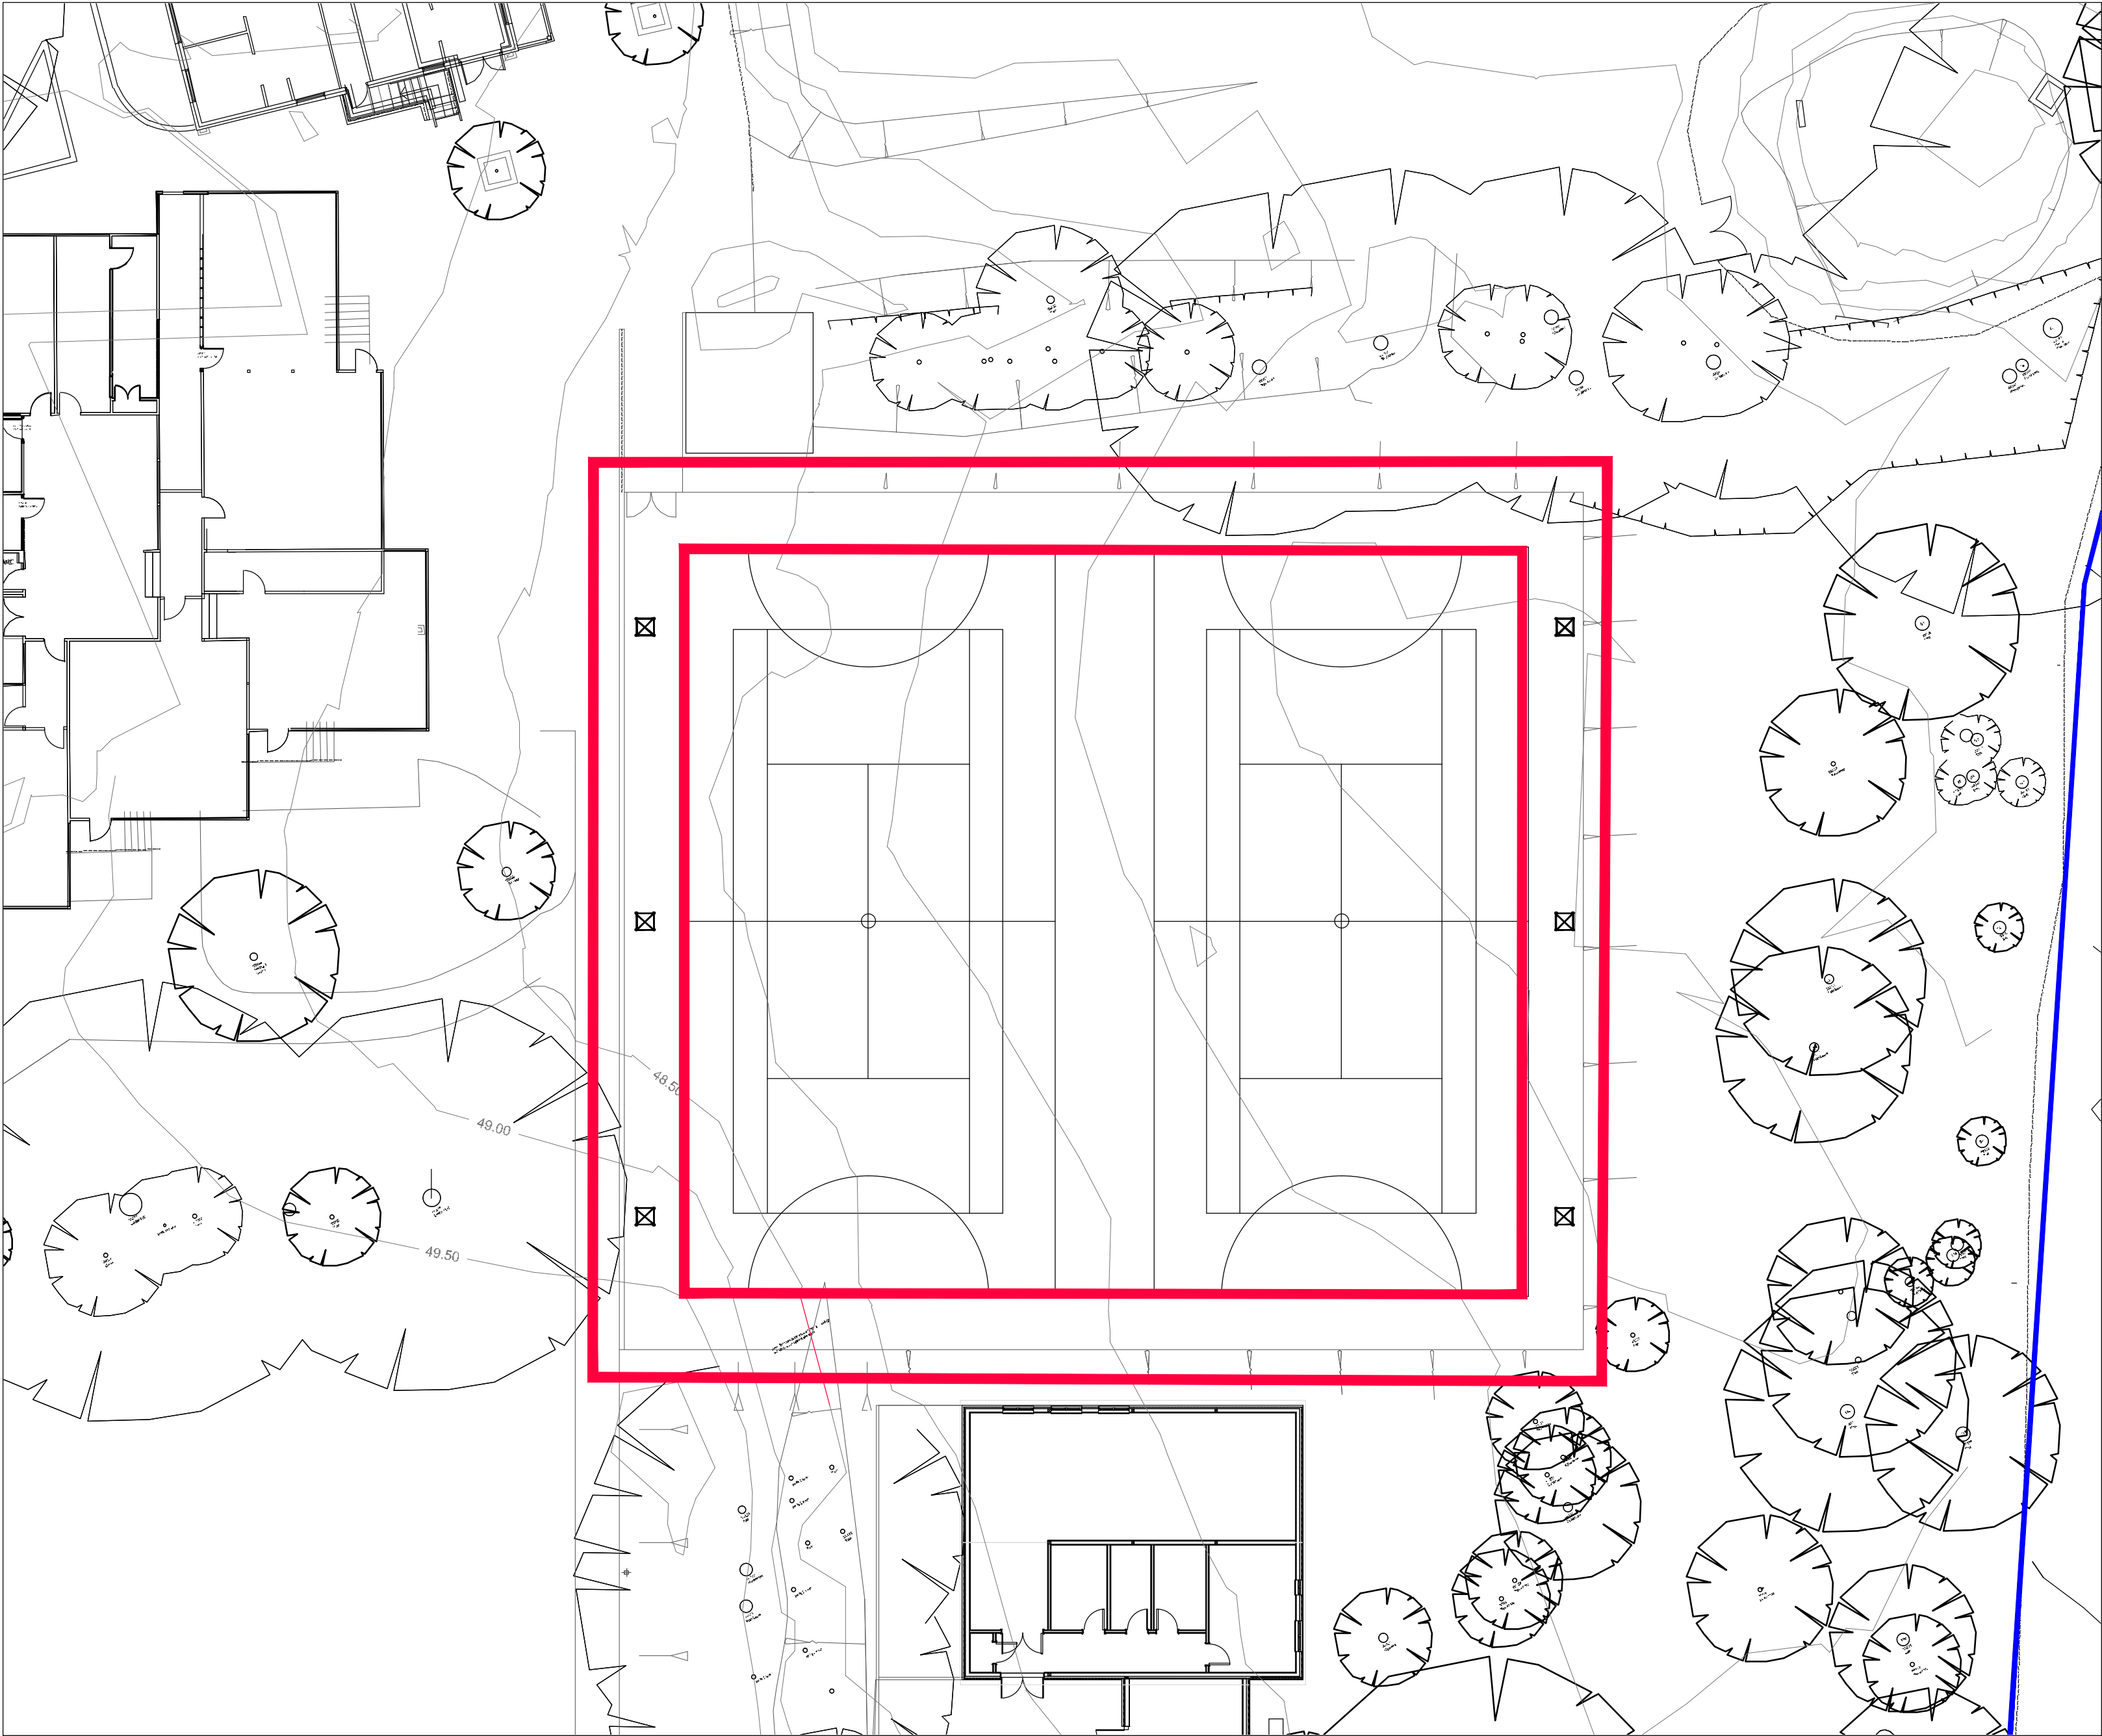

- Land in Applicants Ownership
- Application Site

Rev A 12.02.15 PDF Revision MD
revision / date / description / drawn

10 Upper Grosvenor Road
Tunbridge Wells
Kent, TN1 2EP

T 01892 545460
F 01892 545461
W www.enplan.net

enplan

client

project

Burgess Hill School
for Girls

Block Plan
Hard Courts

drawing number

02-568-03

scale

1:200@A2

date

July '14

drawn

AM

checked

MC

revision

A

DO NOT SCALE FROM THIS DWG 1 DRAWING SUBJECT TO COPYRIGHT©