


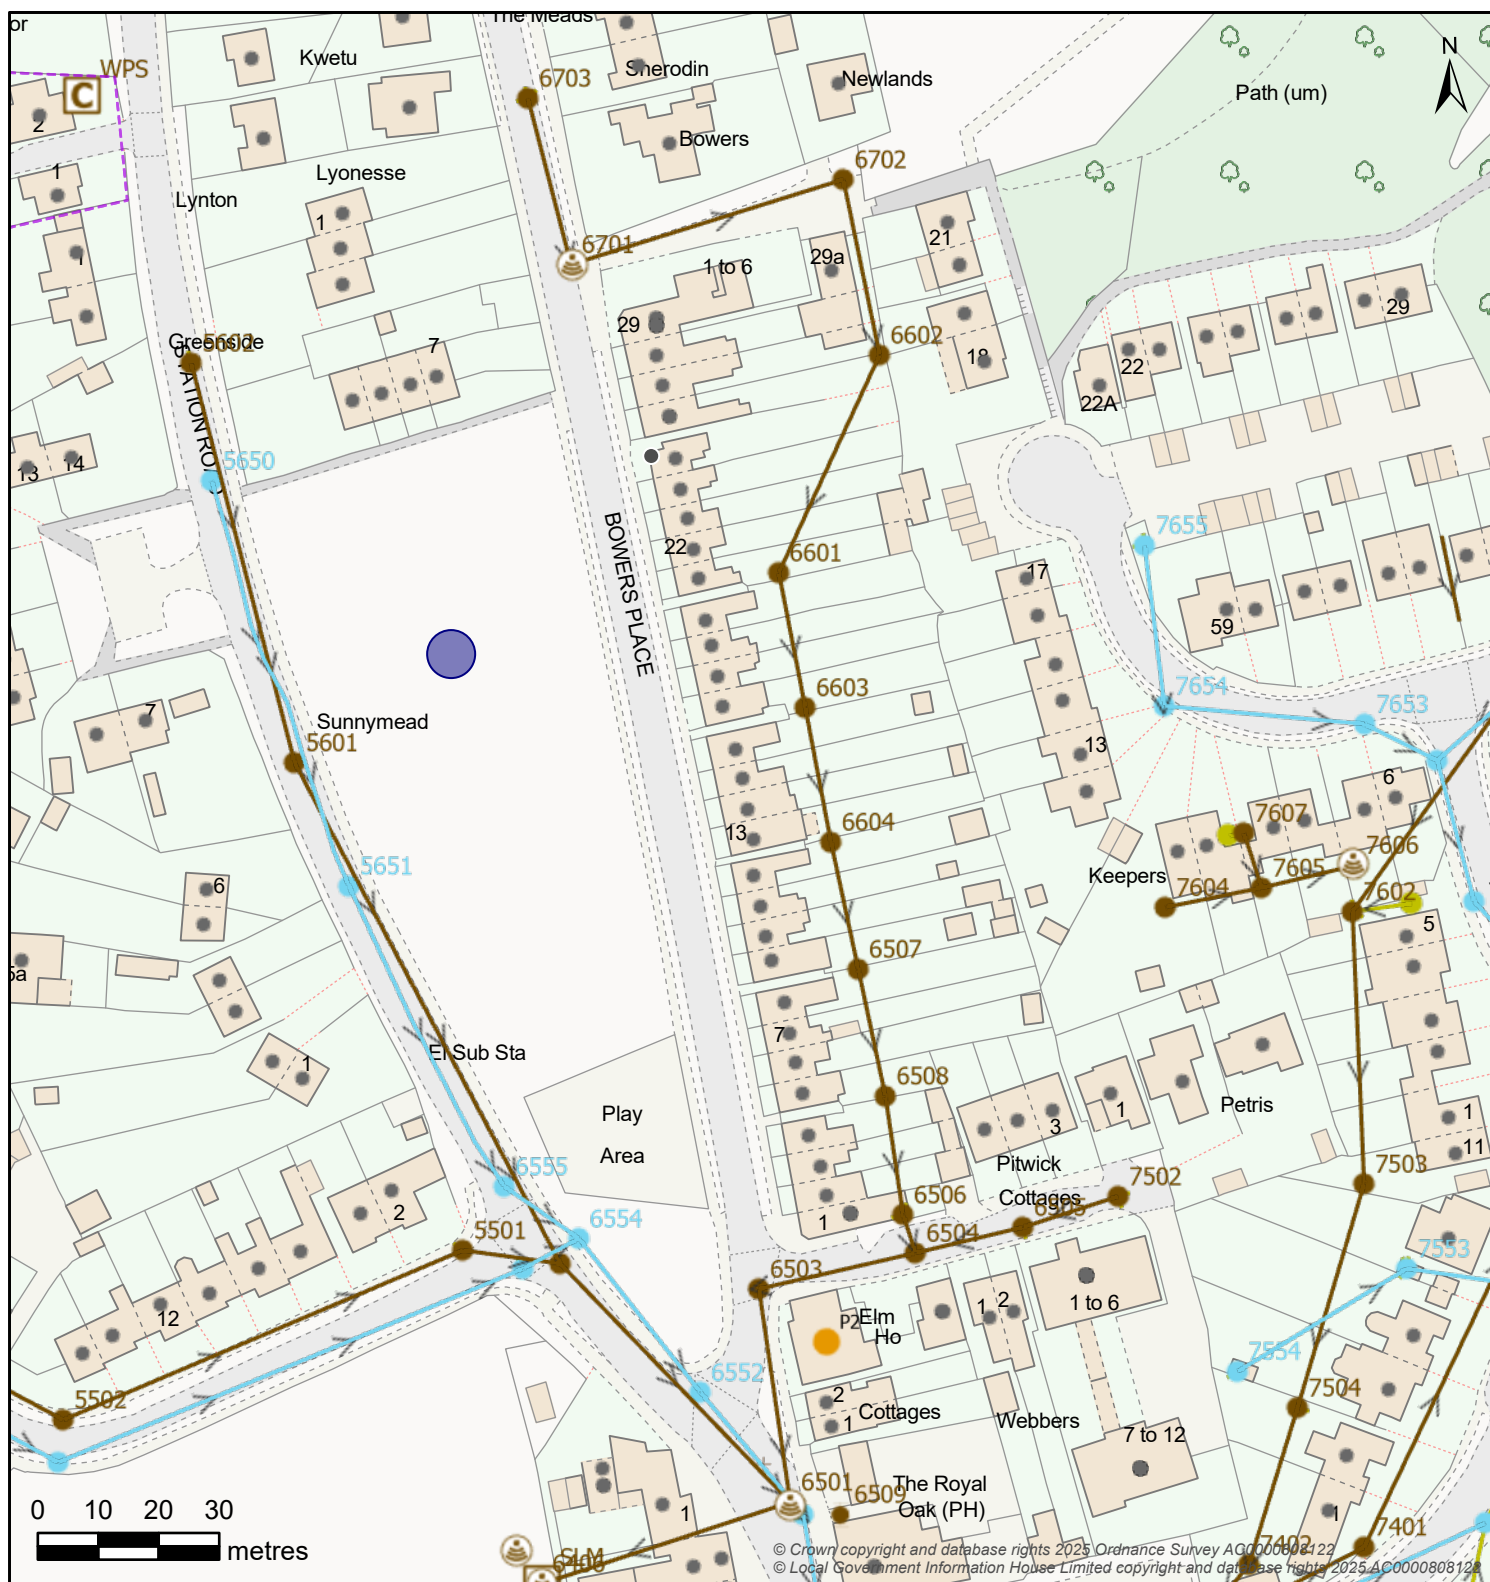

| Controllable Valve     |                         |                    | Flow Control         |                          |                      | Inlet-Outlet       |         |
|------------------------|-------------------------|--------------------|----------------------|--------------------------|----------------------|--------------------|---------|
| Damboards              | Penstock                | Valve              | Anti Flood Device    | Pumped Anti Flood Device | Reflux Valve         | Inlet              | Outlet  |
| Manhole                |                         |                    |                      |                          |                      |                    |         |
| Bifurcation            | Cascade                 | Catchpit           | Head Of Public Sewer | Interceptor Chamber      | Manhole              | Soakaway           | Washout |
| Outfall Headworks      |                         | Overflow Chamber   |                      | Pipe Bridge              |                      | Pumping Station    |         |
| Outfall Headworks      | Combined Sewer Overflow | Emergency Overflow | Pipe Bridge          | Micro Pumping Station    | Pumping Station      |                    |         |
| Sewer Level Monitor    |                         | Storage            |                      | Treatment Works          |                      | Weir               |         |
| Sewer Level Monitor    | Storm Tank              | Tidal Storage Tank | Treatment Works      | Weir                     | Wastewater Site      |                    |         |
| Wastewater Pipe        |                         |                    |                      | Wastewater Use           |                      | Developer Services |         |
| Culverted Water Course | Syphon                  | Tank Sewer         | Foul                 | Combined                 | Build Over Agreement | Section 104        |         |
| Drain                  | Trunk Sewer             | Vacuum Main        | Sludge               | Treated Effluent         | Wastewater Area      |                    |         |
| Outfall                | Decommissioned Pipe     | Surface Water      | Private              | Catchment                |                      |                    |         |
| Overflow               |                         |                    |                      |                          | Sub-Catchment        |                    |         |
| Rising Main            |                         |                    |                      |                          |                      |                    |         |
| Sewer                  |                         |                    |                      |                          |                      |                    |         |

**Map Title: SW Print**

Printed By: Anne.McFarlane2

Date Printed: 14/10/2025

Map Scale: 1250

*The information provided is believed to be correct but is provided on an 'as is' basis and without any warranty or condition express or implied, statutory or otherwise as to its quality or fitness for purpose. Actual positions of assets should always be determined on site.*

