



MATERIALS KEY

1. Vertical Naturally Sweet Chestnut Cladding
2. Timber Filich Columns
3. Zinc Roof
4. Curtain Walling with Grey Aluminium Framing
5. Aluminium Windows in wall
6. Aluminium Windows with Timber Louvred Screening
7. Steel Roller Shutters
8. Rooflights
9. Vertical open battened cladding to lower levels

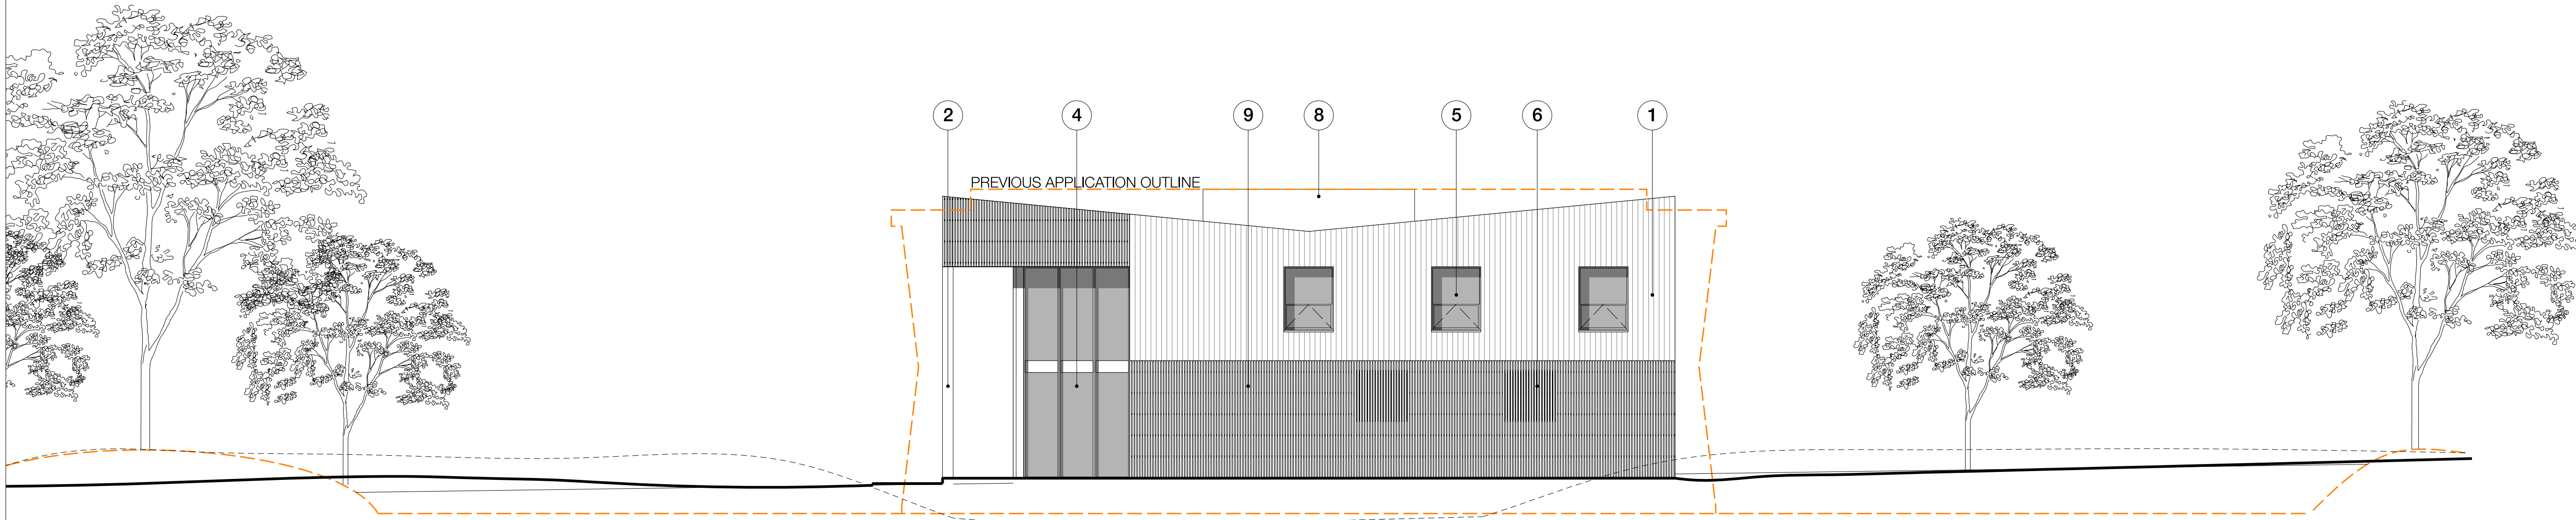

01 Proposed North Elevation

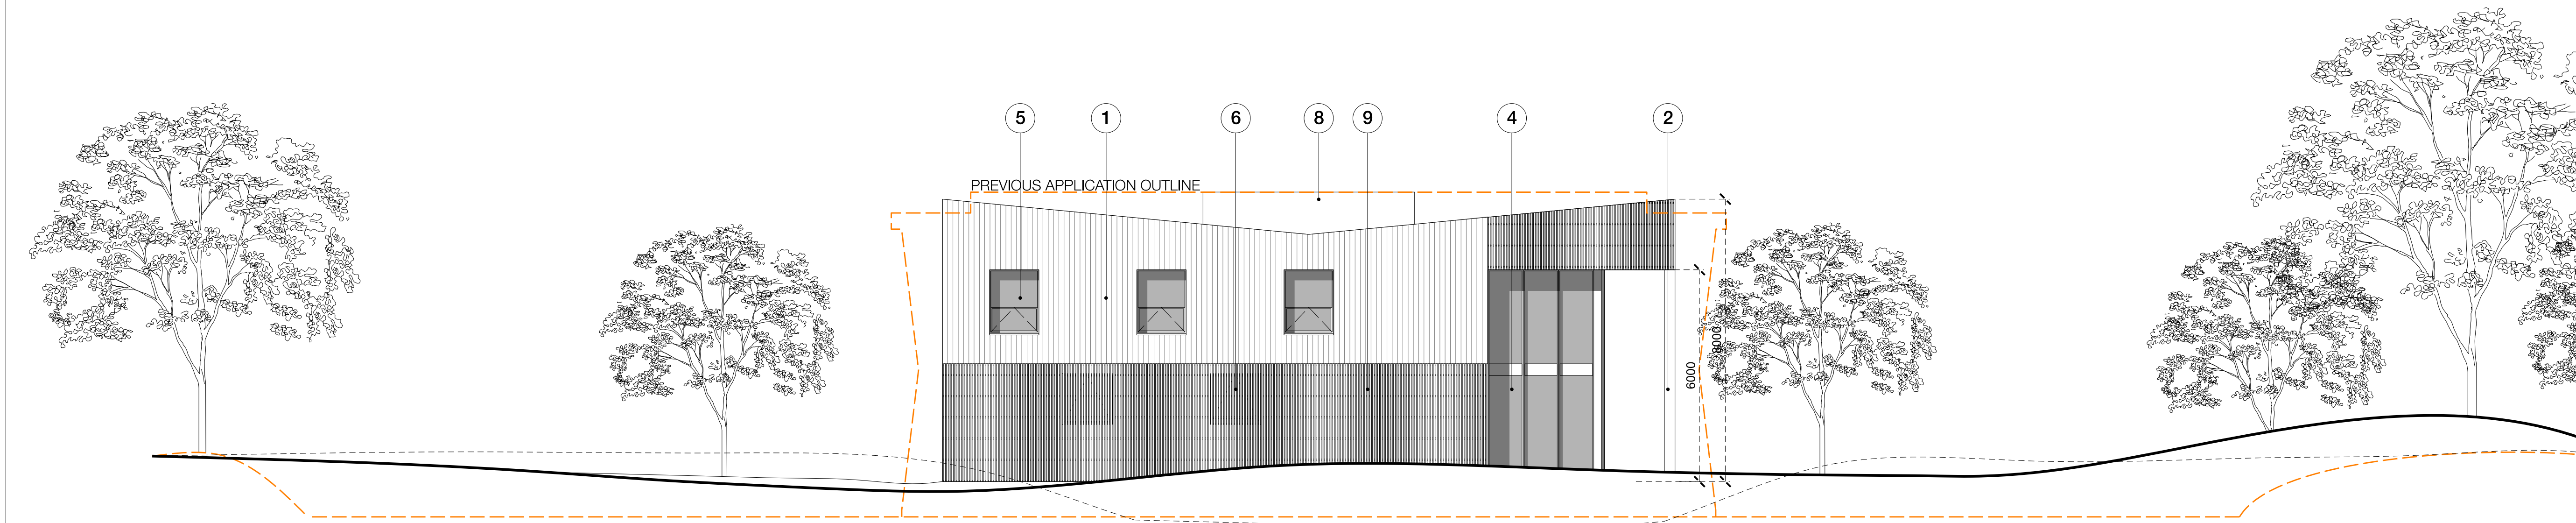

02 Proposed South Elevation

12/01/21 PLANNING/001/01
12/01/21 PRE-APPROVAL
DATE DETAILS

MITCHELL
ELEY
GOULD

CELLS4LIFE
MALHOUSE LANE
NEW CENTRAL OFFICE
PROPOSED NORTH & SOUTH ELEVATIONS

PLANNING MAR 2021 1:100/0A1 SG HRB
2035 AP(0)21 P1