




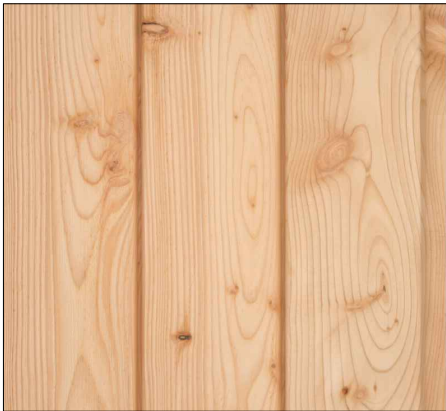

INSULATED ROOF PANEL
PRODUCT TYPE; WAVE PROFILE
COLOUR: GOOSEWING GREY (00E53)
THICKNESS: 110mm

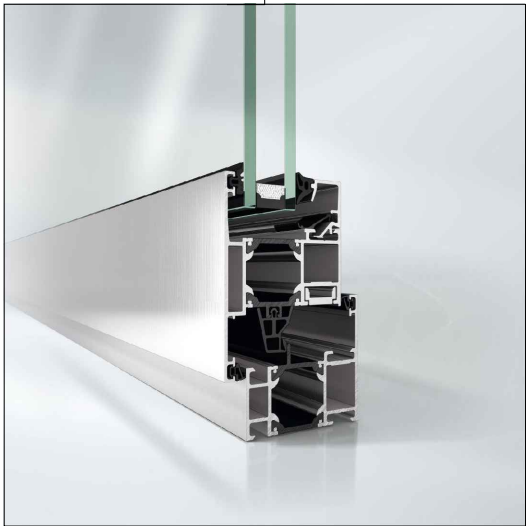

TIMBER CLADDING;
PRODUCT; LARCH BOARD ON
BOARD CLADDING
COLOUR; 'UNCOATED',
SIZE: 150mm BOARDS

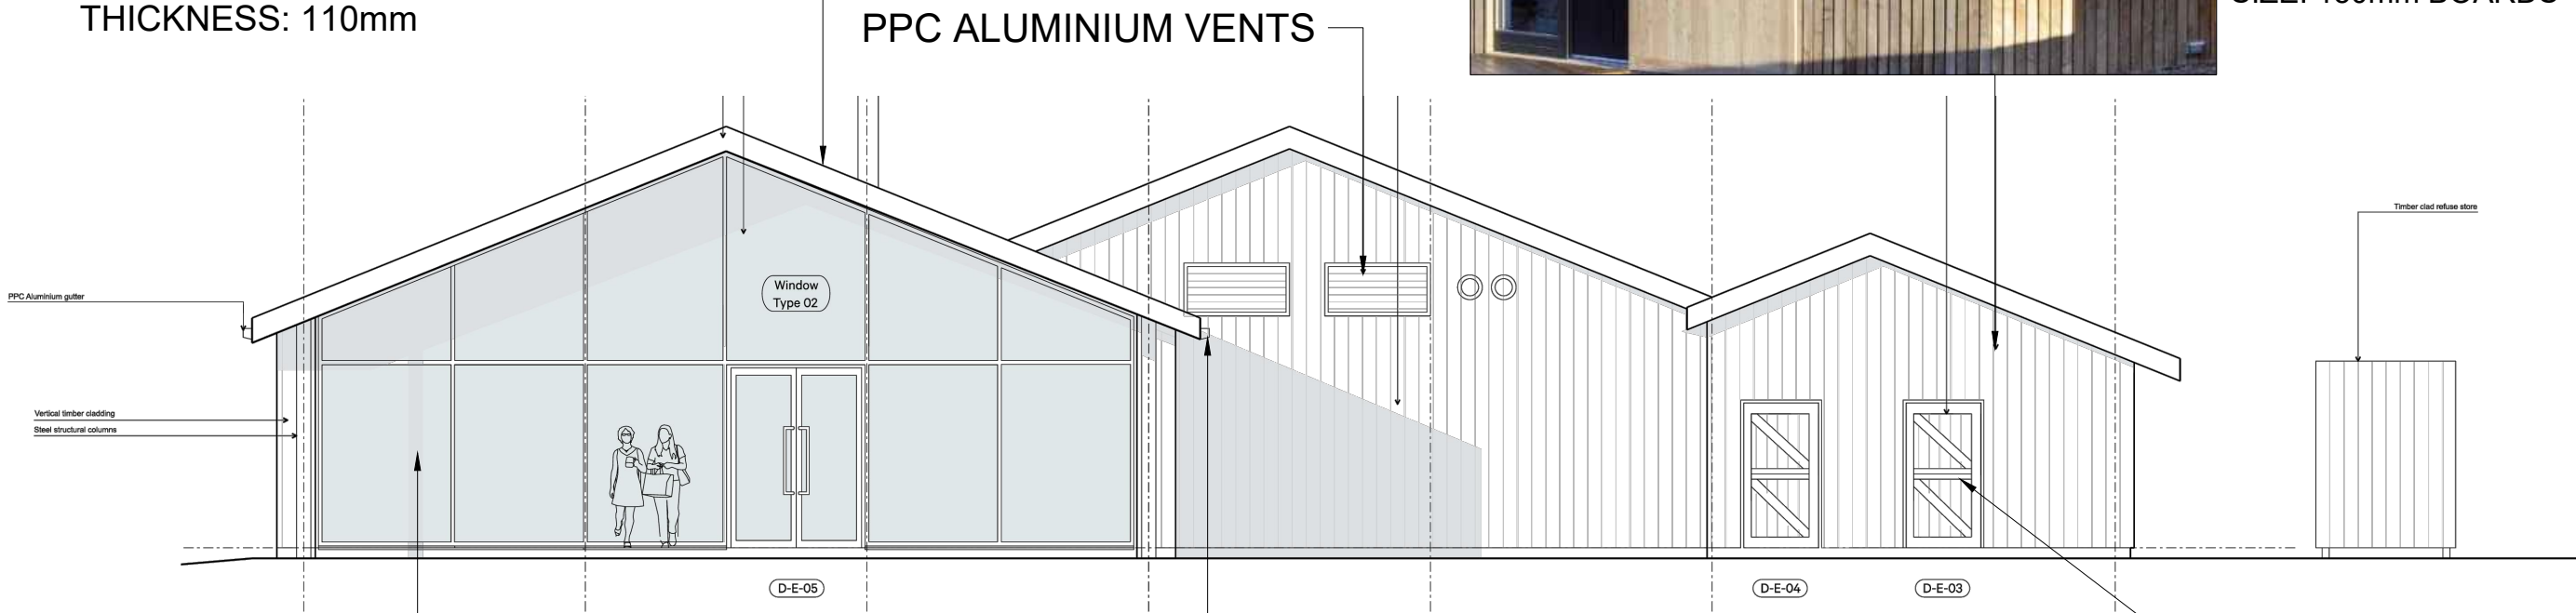

DOUBLE GLAZED WINDOW;
PRODUCT; Aluminium Double Glazed
COLOUR; 'RAL 7037',



Aluminium Gutter & RWP



Timber clad service
access door