


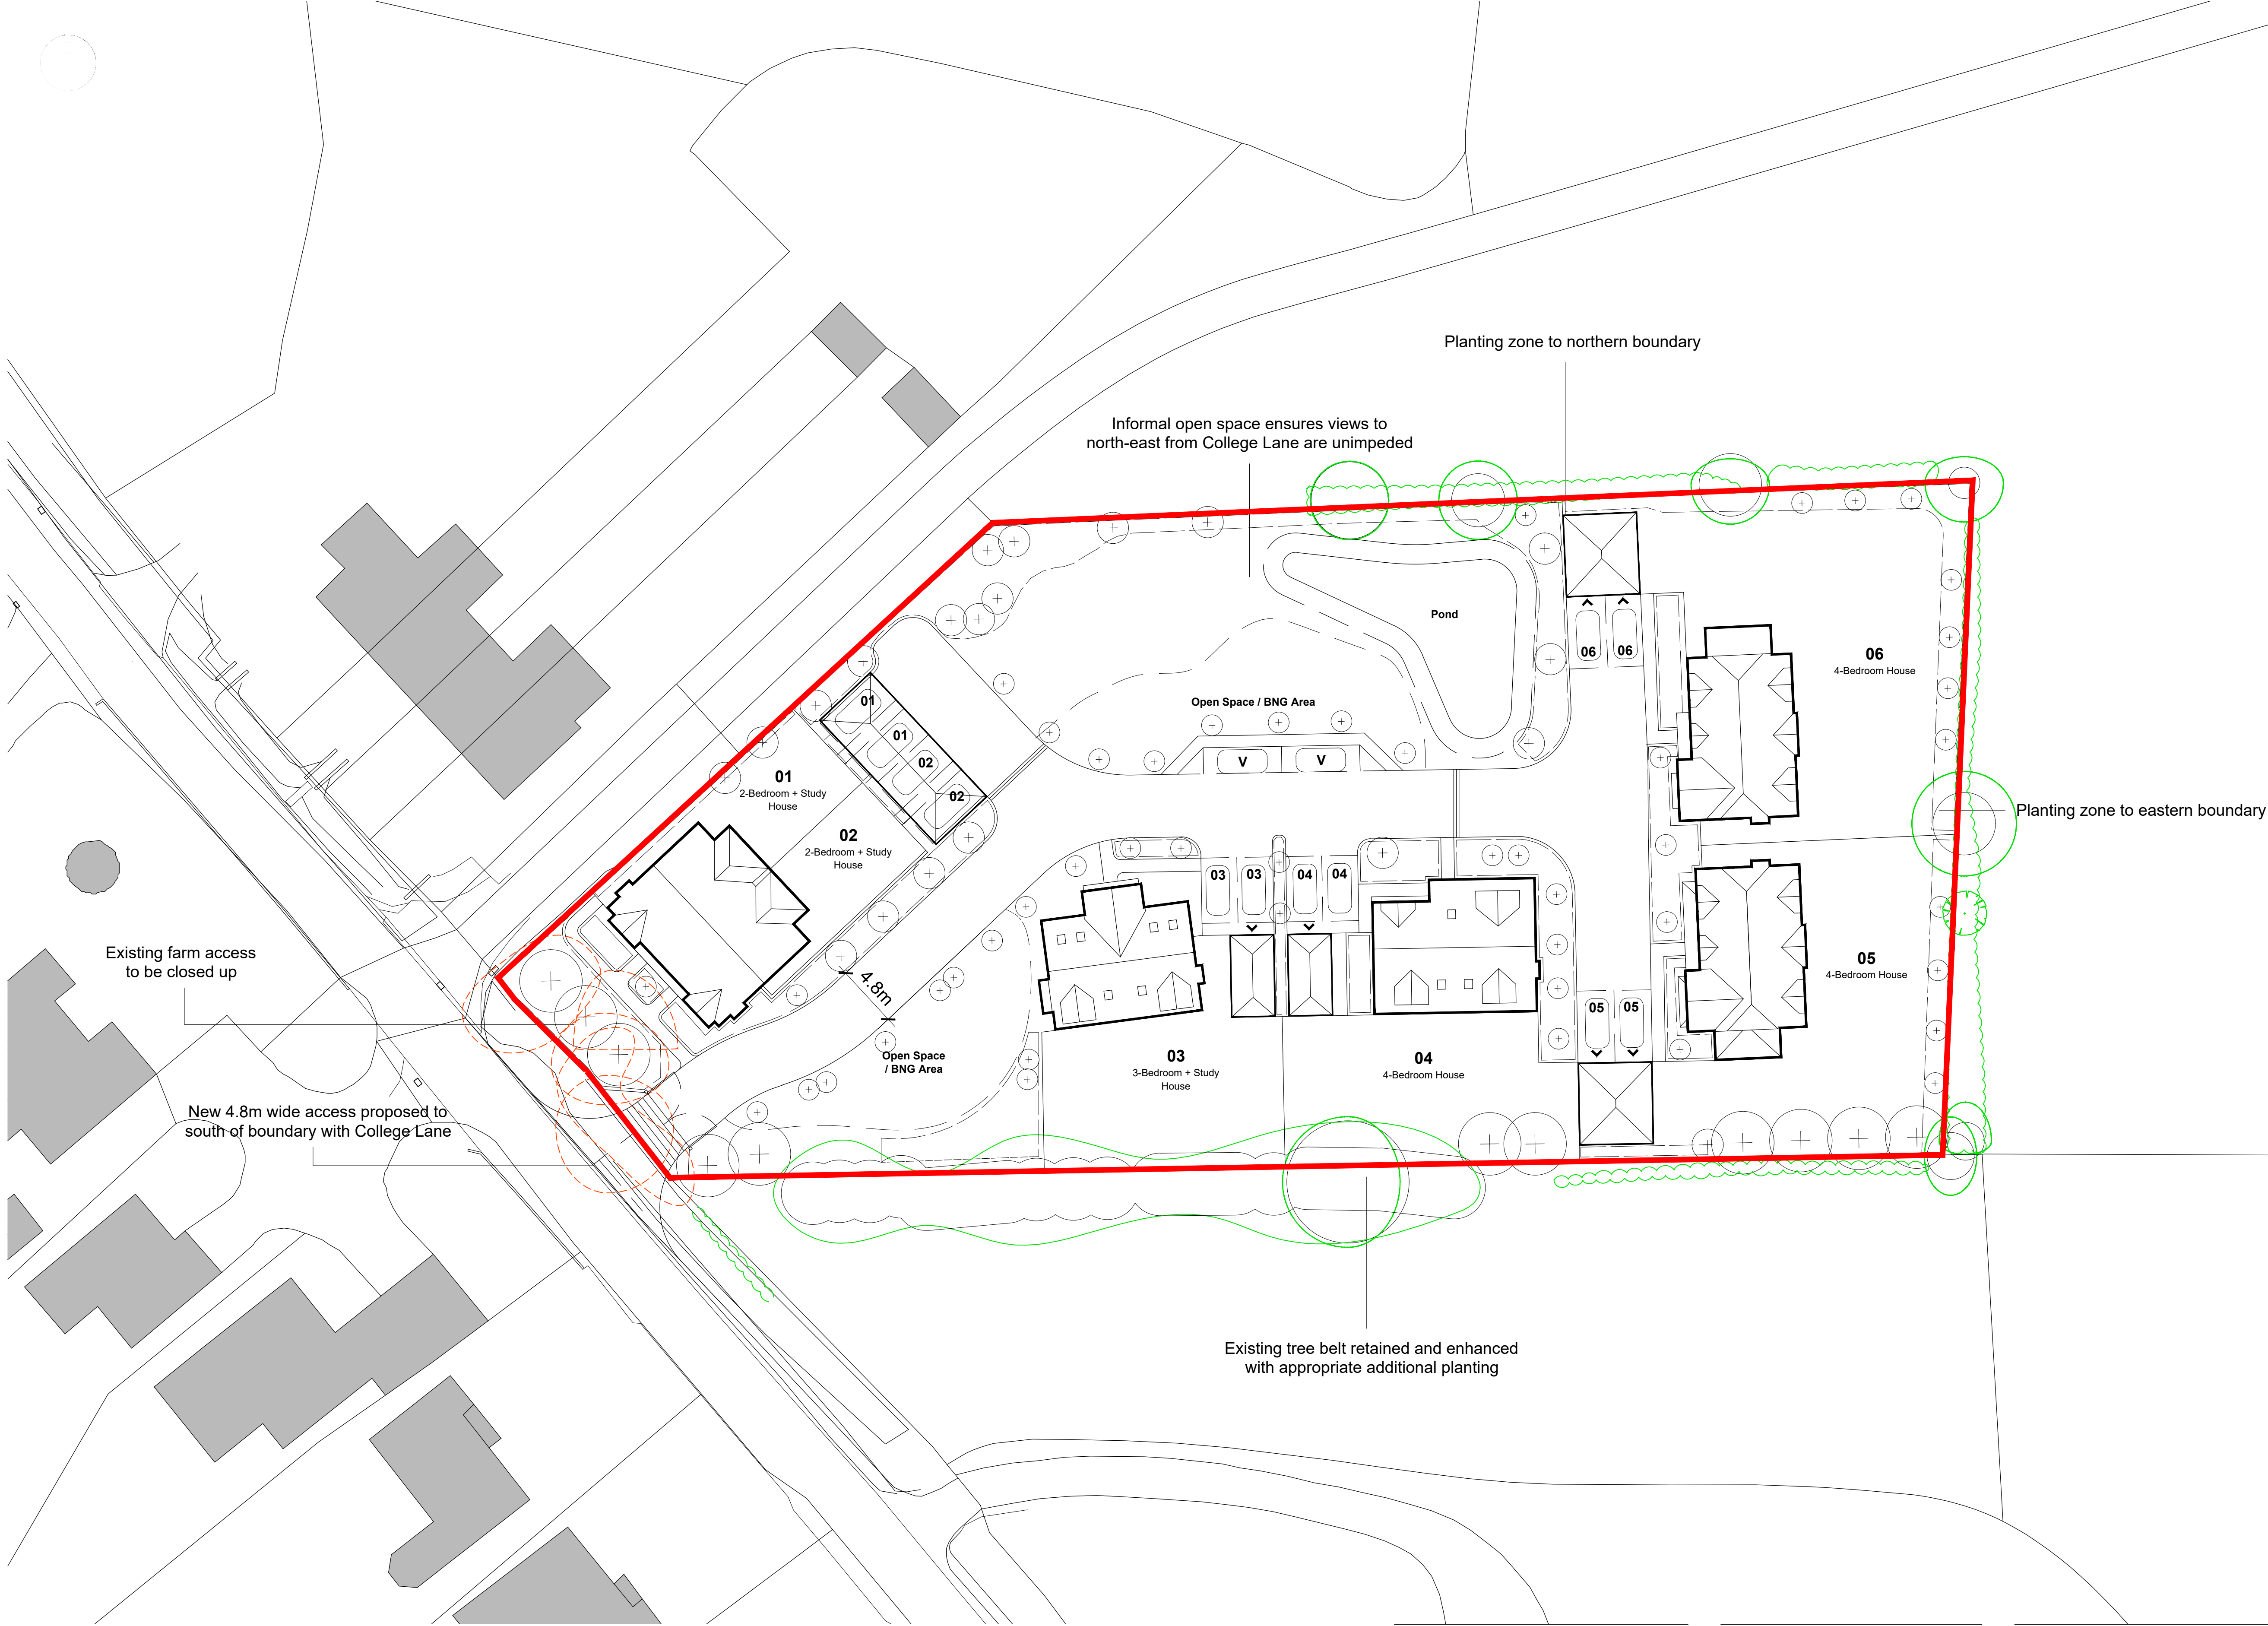

Client's Name
Remmus Designer Homes

Drawing Title
Site Layout

Job Title
College Lane
Hurstpierpoint

Scale
1:250 @ A1 / 1:500 @ A3
metres 5 10 15 20

Drawn AS Checked AK Date 27.07.26

Job No 7759 Drawing No PL-03 Rev P03

Status
APPROVAL

P03	28.08.26	Planning Issue.	AS	AK
P02	07.08.26	Road amended to accommodate vehicle movement	AS	DP
P01	27.07.26	Consultant Issue.	AS	AK
Rev	Date	Revision Details	Dr	Ch

