



TESCO

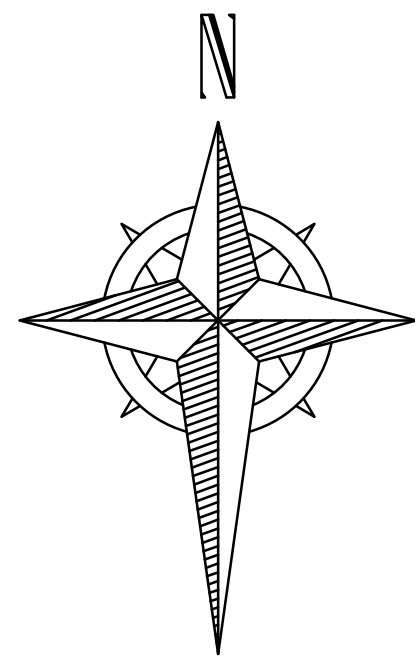

— GREGGS DEMISE
— GREGGS SIGNAGE

GREGGS POD
40 Sq m
430 Sq ft

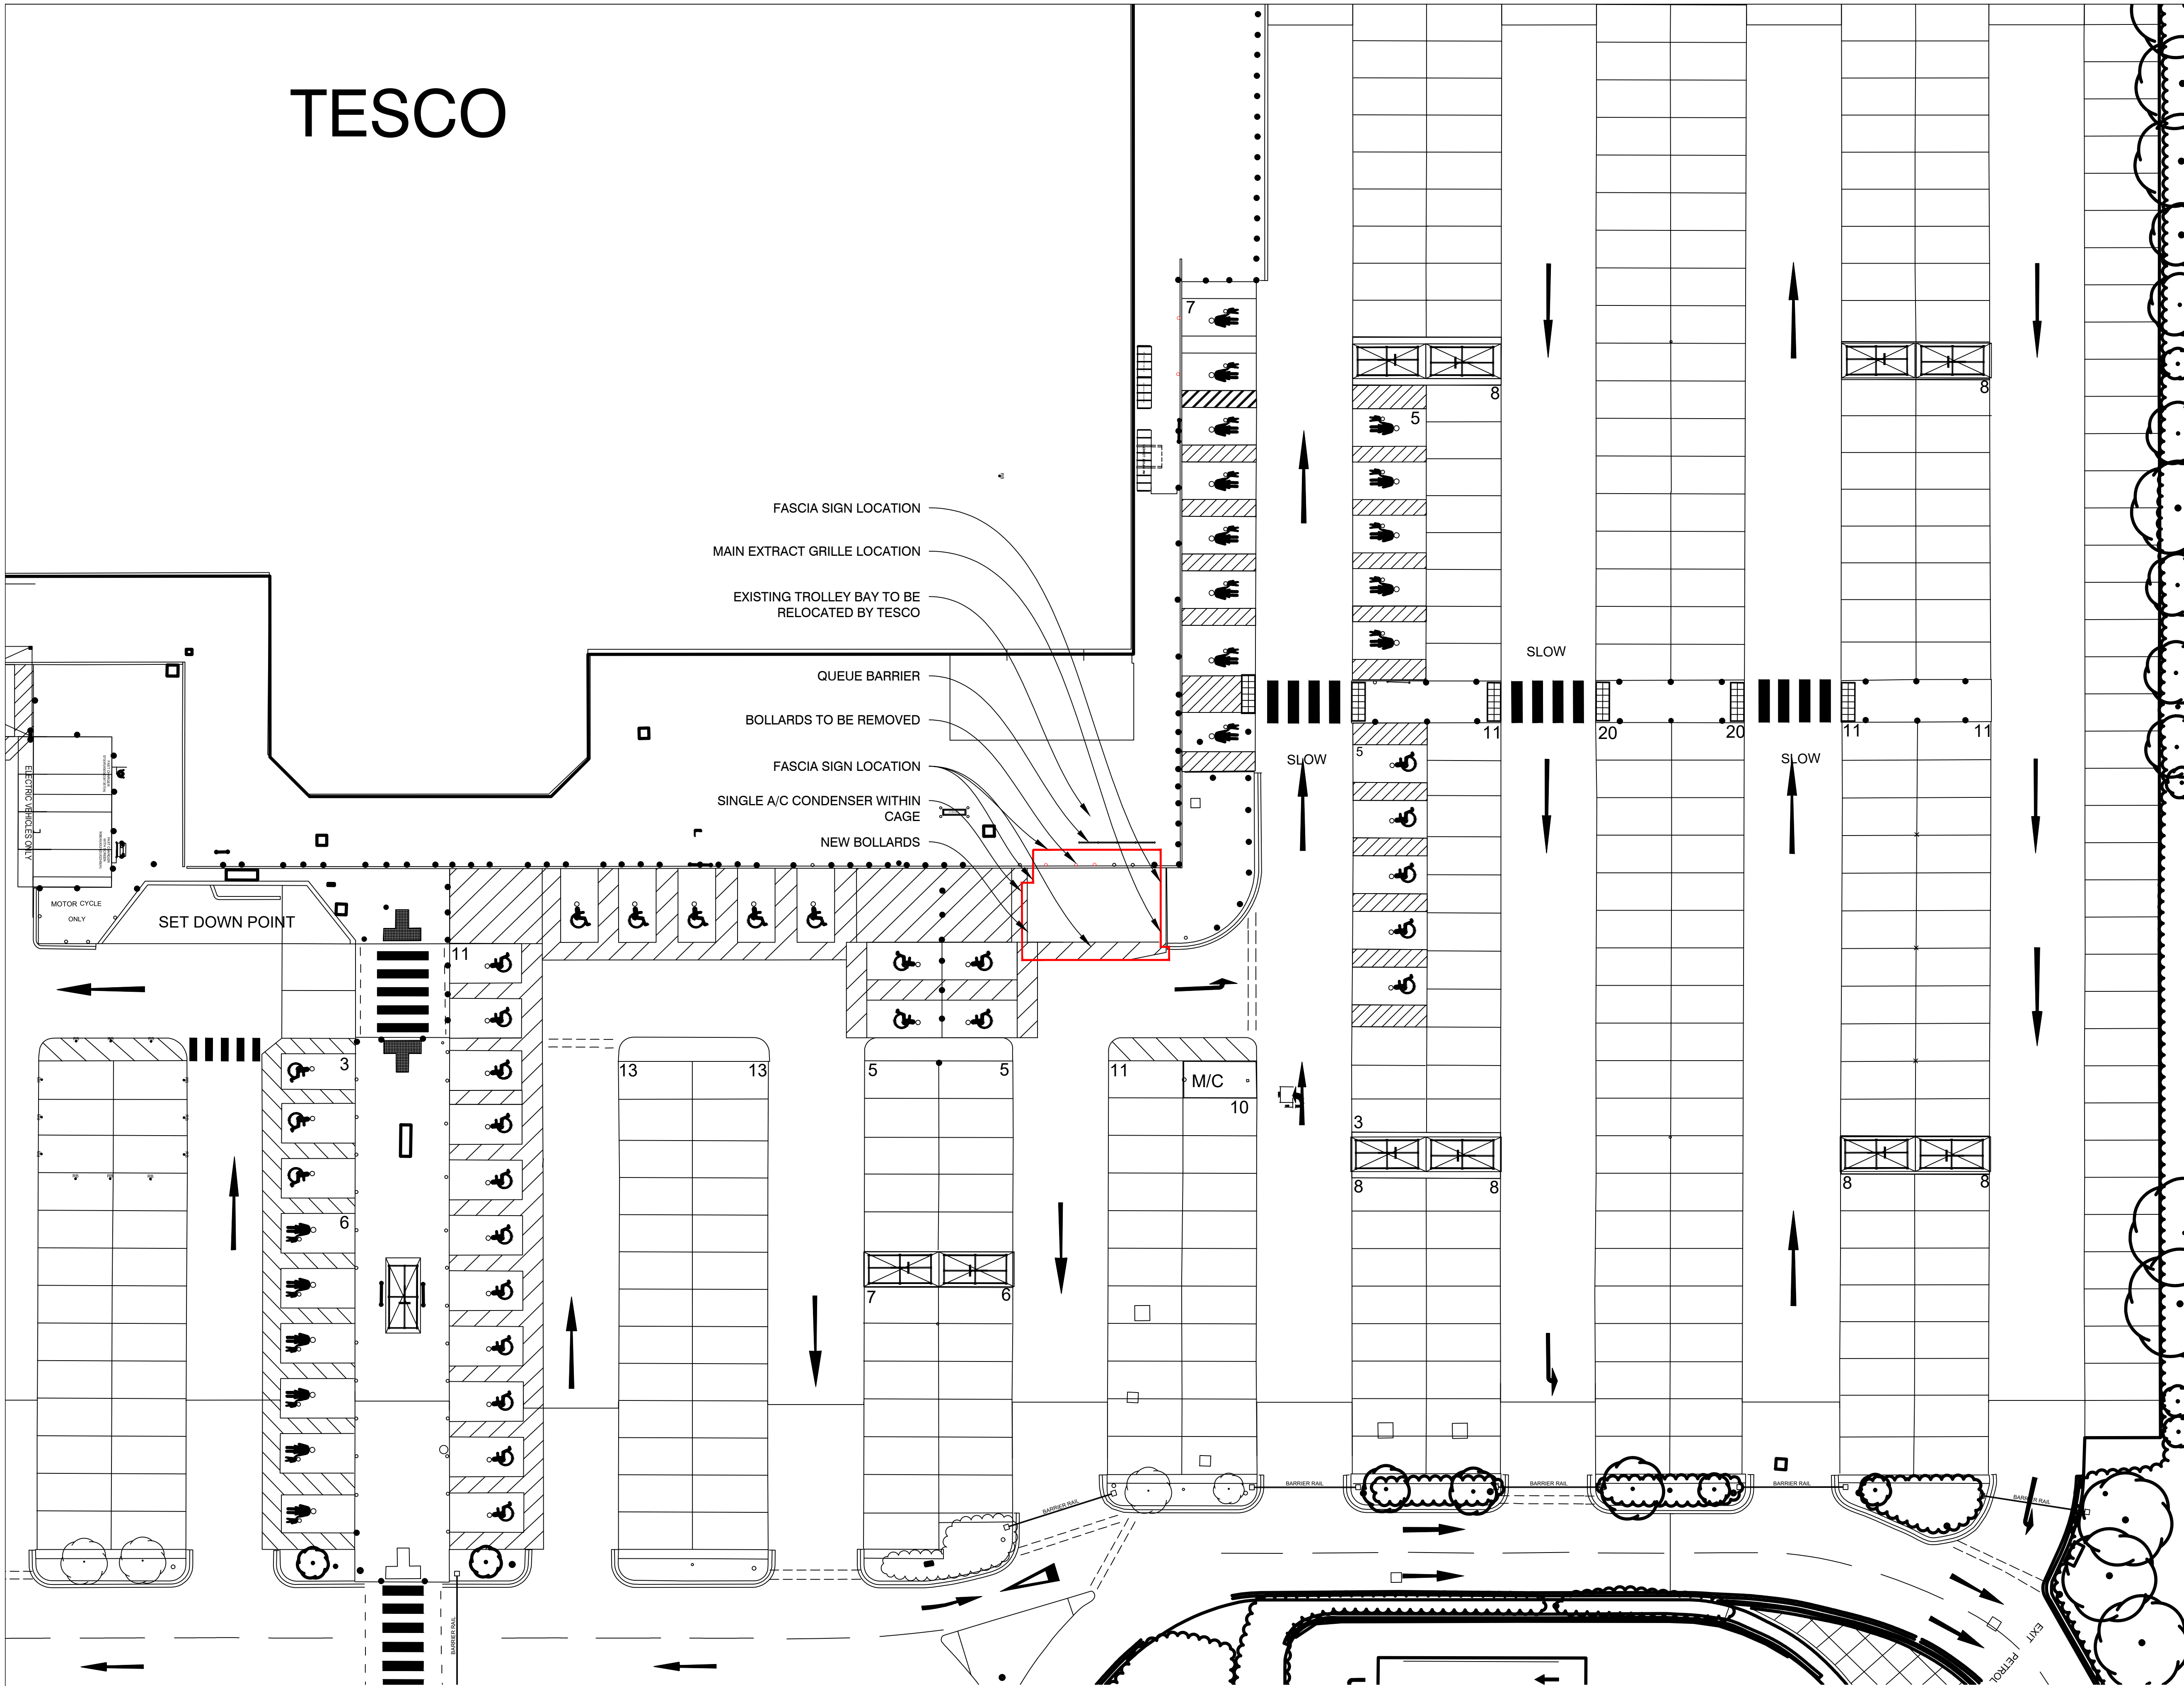

BLOCK PLAN (1:200)

REV	DESCRIPTION	DATE	NAME
GREGGS Plc (SOUTH EAST) 87 MILLMARSH LANE ENFIELD MIDDLESEX EN3 7XJ Tel: (0208) 805 3314			
Shop S Number & Name S7169 GREGGS BITESIZE POD			
Title BLOCK PLAN			
Site Address TESCO STORES LTD, HAMMONDS FARM, JANE MURRAY WAY, BURGESS HILL, RH15 9QT			
Gross Building Area 40 Sq m		Gross Sales Area N/A	
Drawing No. RSTH/ S7169/02			Rev. DR
Date 12.06.26		Scale 1:200	@ A1
Drawn by EG	Scale Bar		
Issued 22-Jun-26	 SCALE 1:200		