
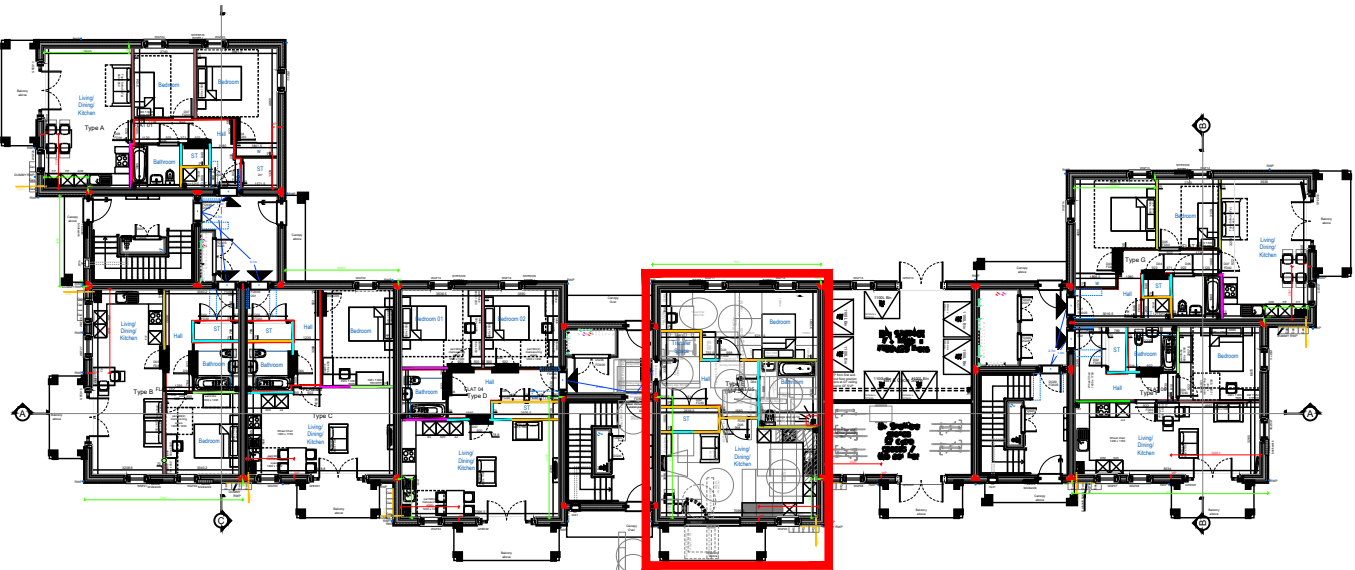


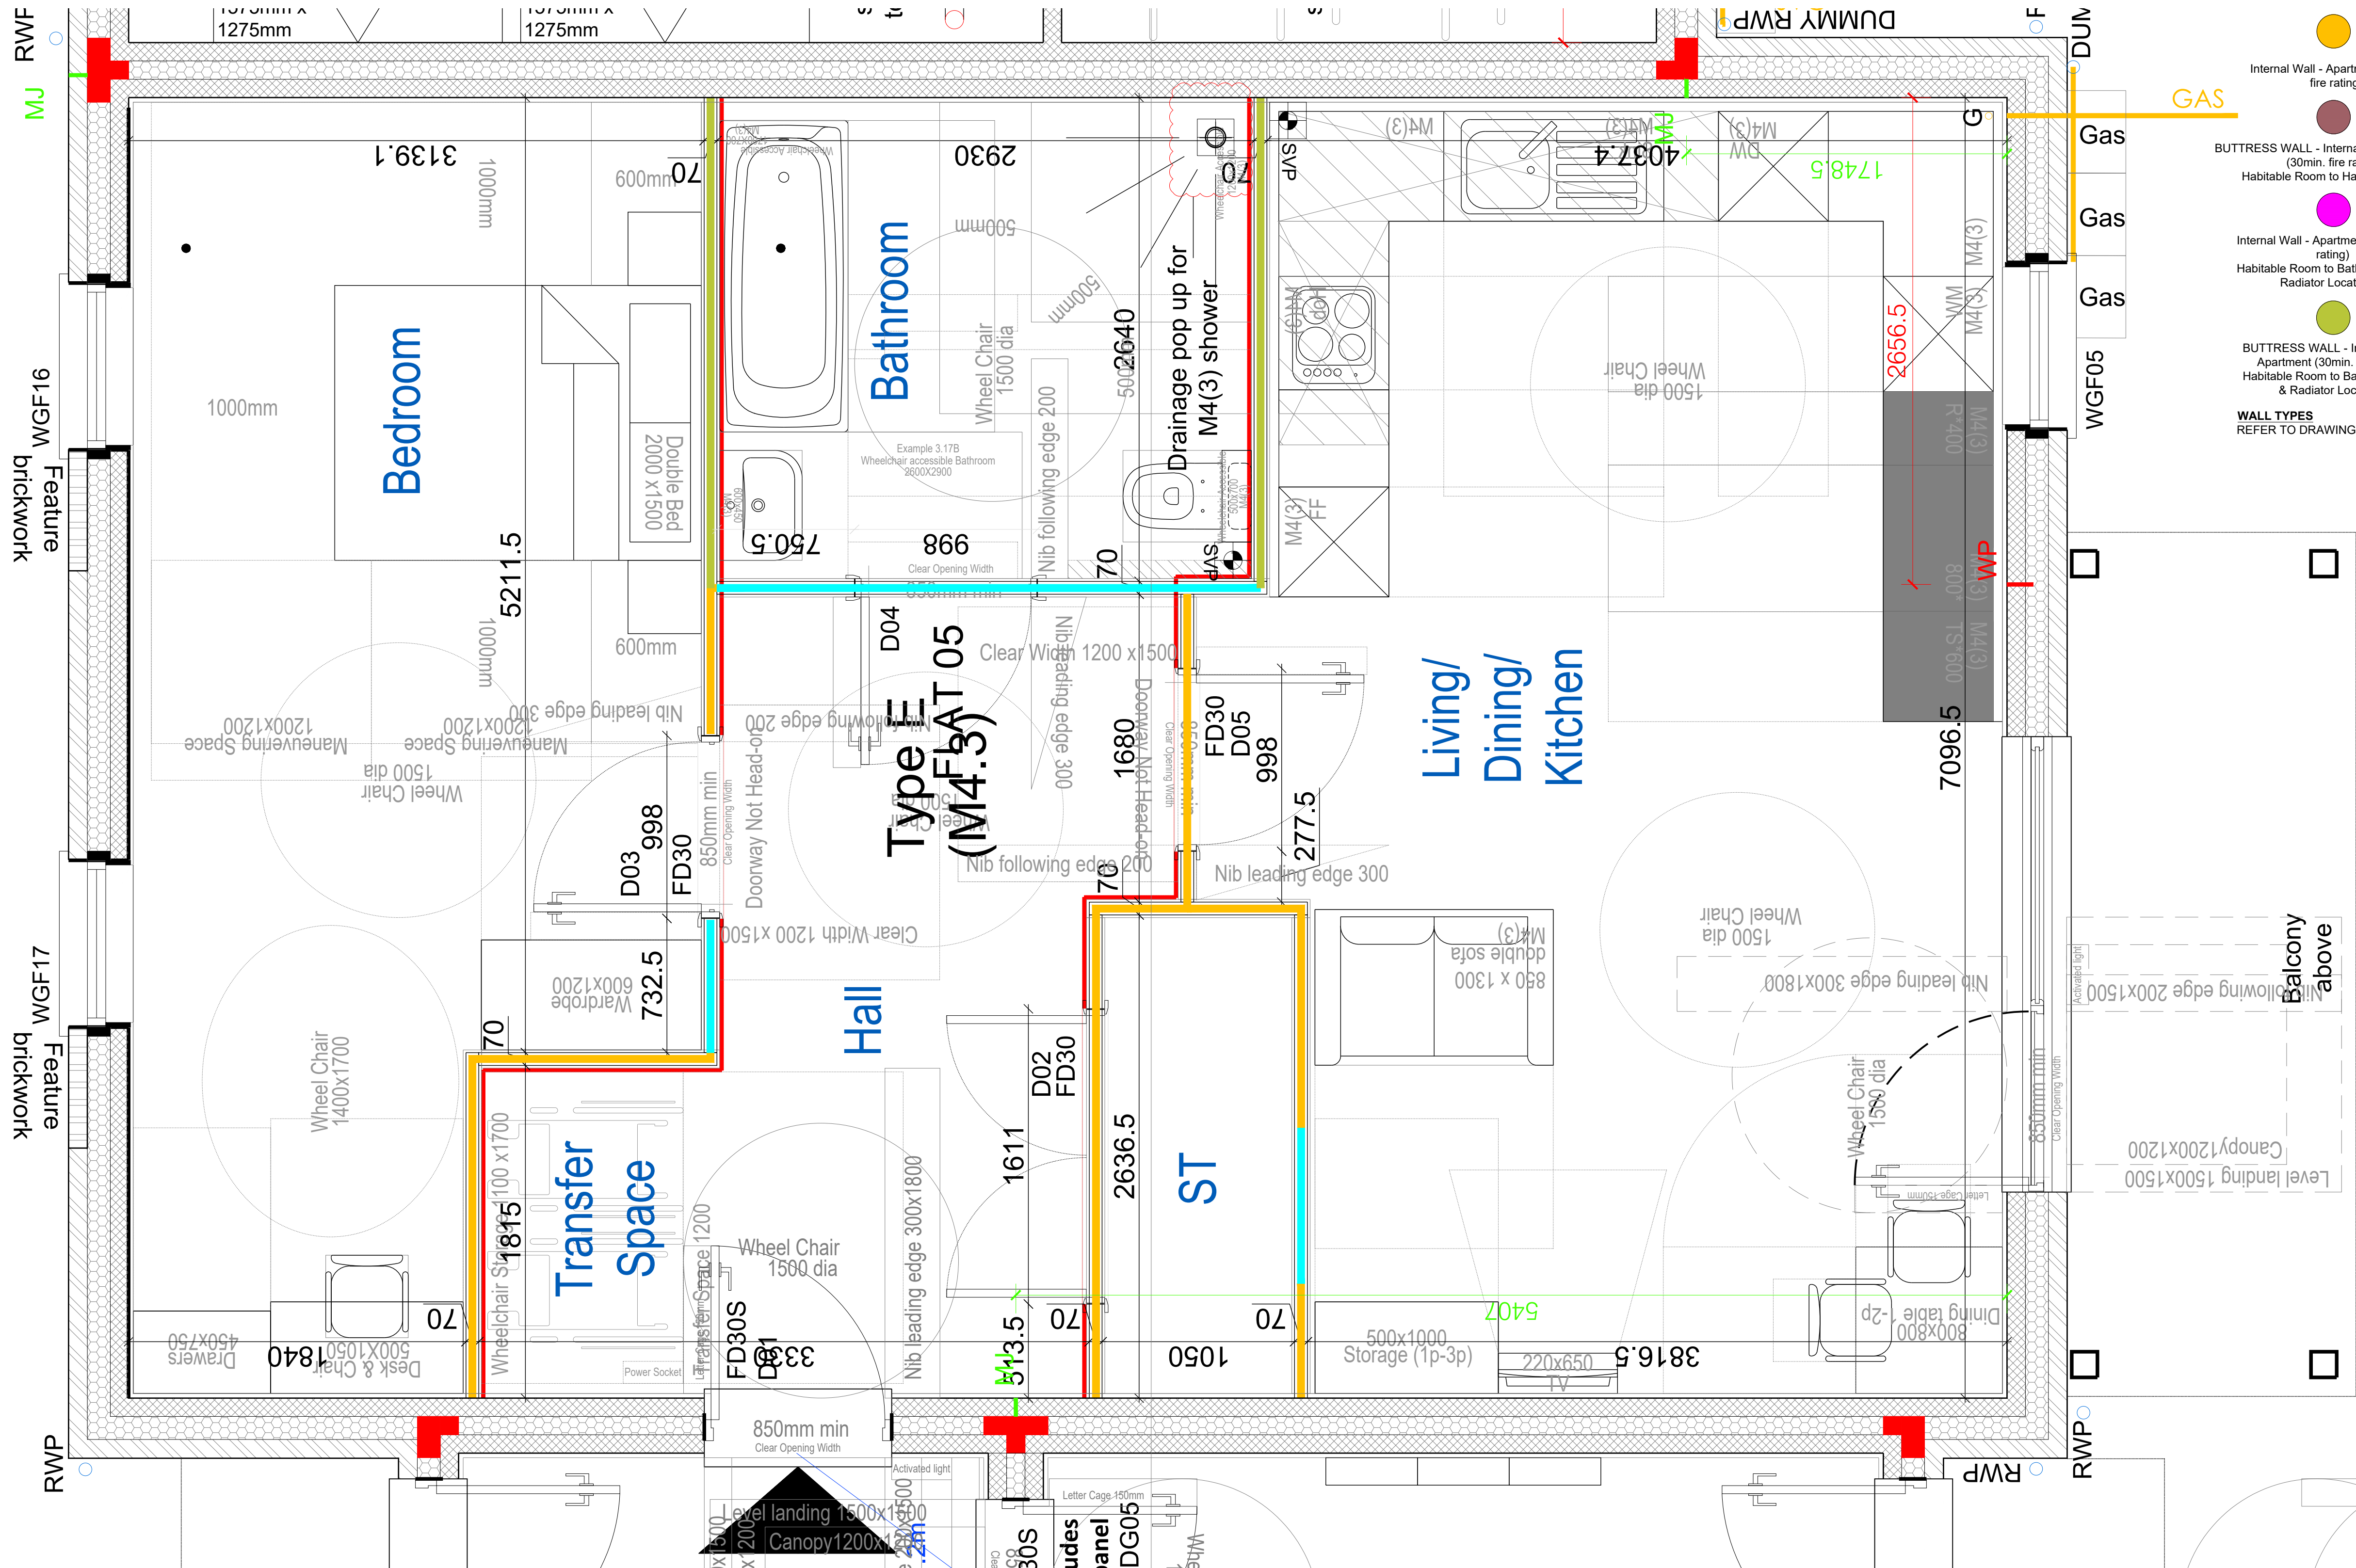

KEY PLAN - NTS - TYPE E
OCCURS ON GF ONLY

- Denotes 30min fire resistant protected hall / bathroom
- Internal Wall - Apartment (30min. fire rating)
 - BUTTRESS WALL - Internal Wall - Apartment (30min. fire rating) Habitable Room to Habitable Room
 - Internal Wall - Apartment (30min. fire rating) Habitable Room to Bathroom / WC & Radiator Locations -
 - BUTTRESS WALL - Internal Wall - Apartment (30min. fire rating) Habitable Room to Bathroom / WC & Radiator Locations
 - Internal Wall - Apartment (30min. fire rating) Habitable Room to Habitable Room -
 - BUTTRESS WALL - Internal Wall - Apartment (30min. fire rating)
 - Internal Wall - Apartment (30min. fire rating) Kitchen & Radiator Locations
 - BUTTRESS WALL - Internal Wall - Apartment (30min. fire rating) Kitchen & Radiator Locations
- WALL TYPES**
REFER TO DRAWING SPUDET01-BM3-D-FD-DR-AR-0003 FOR WALL DETAILS

Notes

- Copyright in this drawing remains the property of BM3 Architecture Limited.
- Do not scale this drawing. Work to figured dimensions only.
- Contractors and consultants are to advise BM3 Architecture Limited of any discrepancies.

Revision	Date	By	Chkd
C1	22.03.23	CF	JJ
C2	13.05.24	RH	JJ

Updated logo

CONSTRUCTION

Client

Places for People

Project
BURGESS HILL
FAIRBRIDGE WAY

CIS/b Element

Drawing
APARTMENT A01
APARTMENT TYPE E

Drawn by	Checked
HH	CF

Scale	Date
1:20@A1	21.02.21

Job No.	Revision
71588	C2

Drawing No.
APTY01-BM3-A-FD-DR-AR-0005

Birmingham Office
28 Pickford Street, Digbeth, Birmingham, B5 5QH
T: 0121 633 0000 F: 0121 633 0300 E: design@bm3.co.uk

BM3