


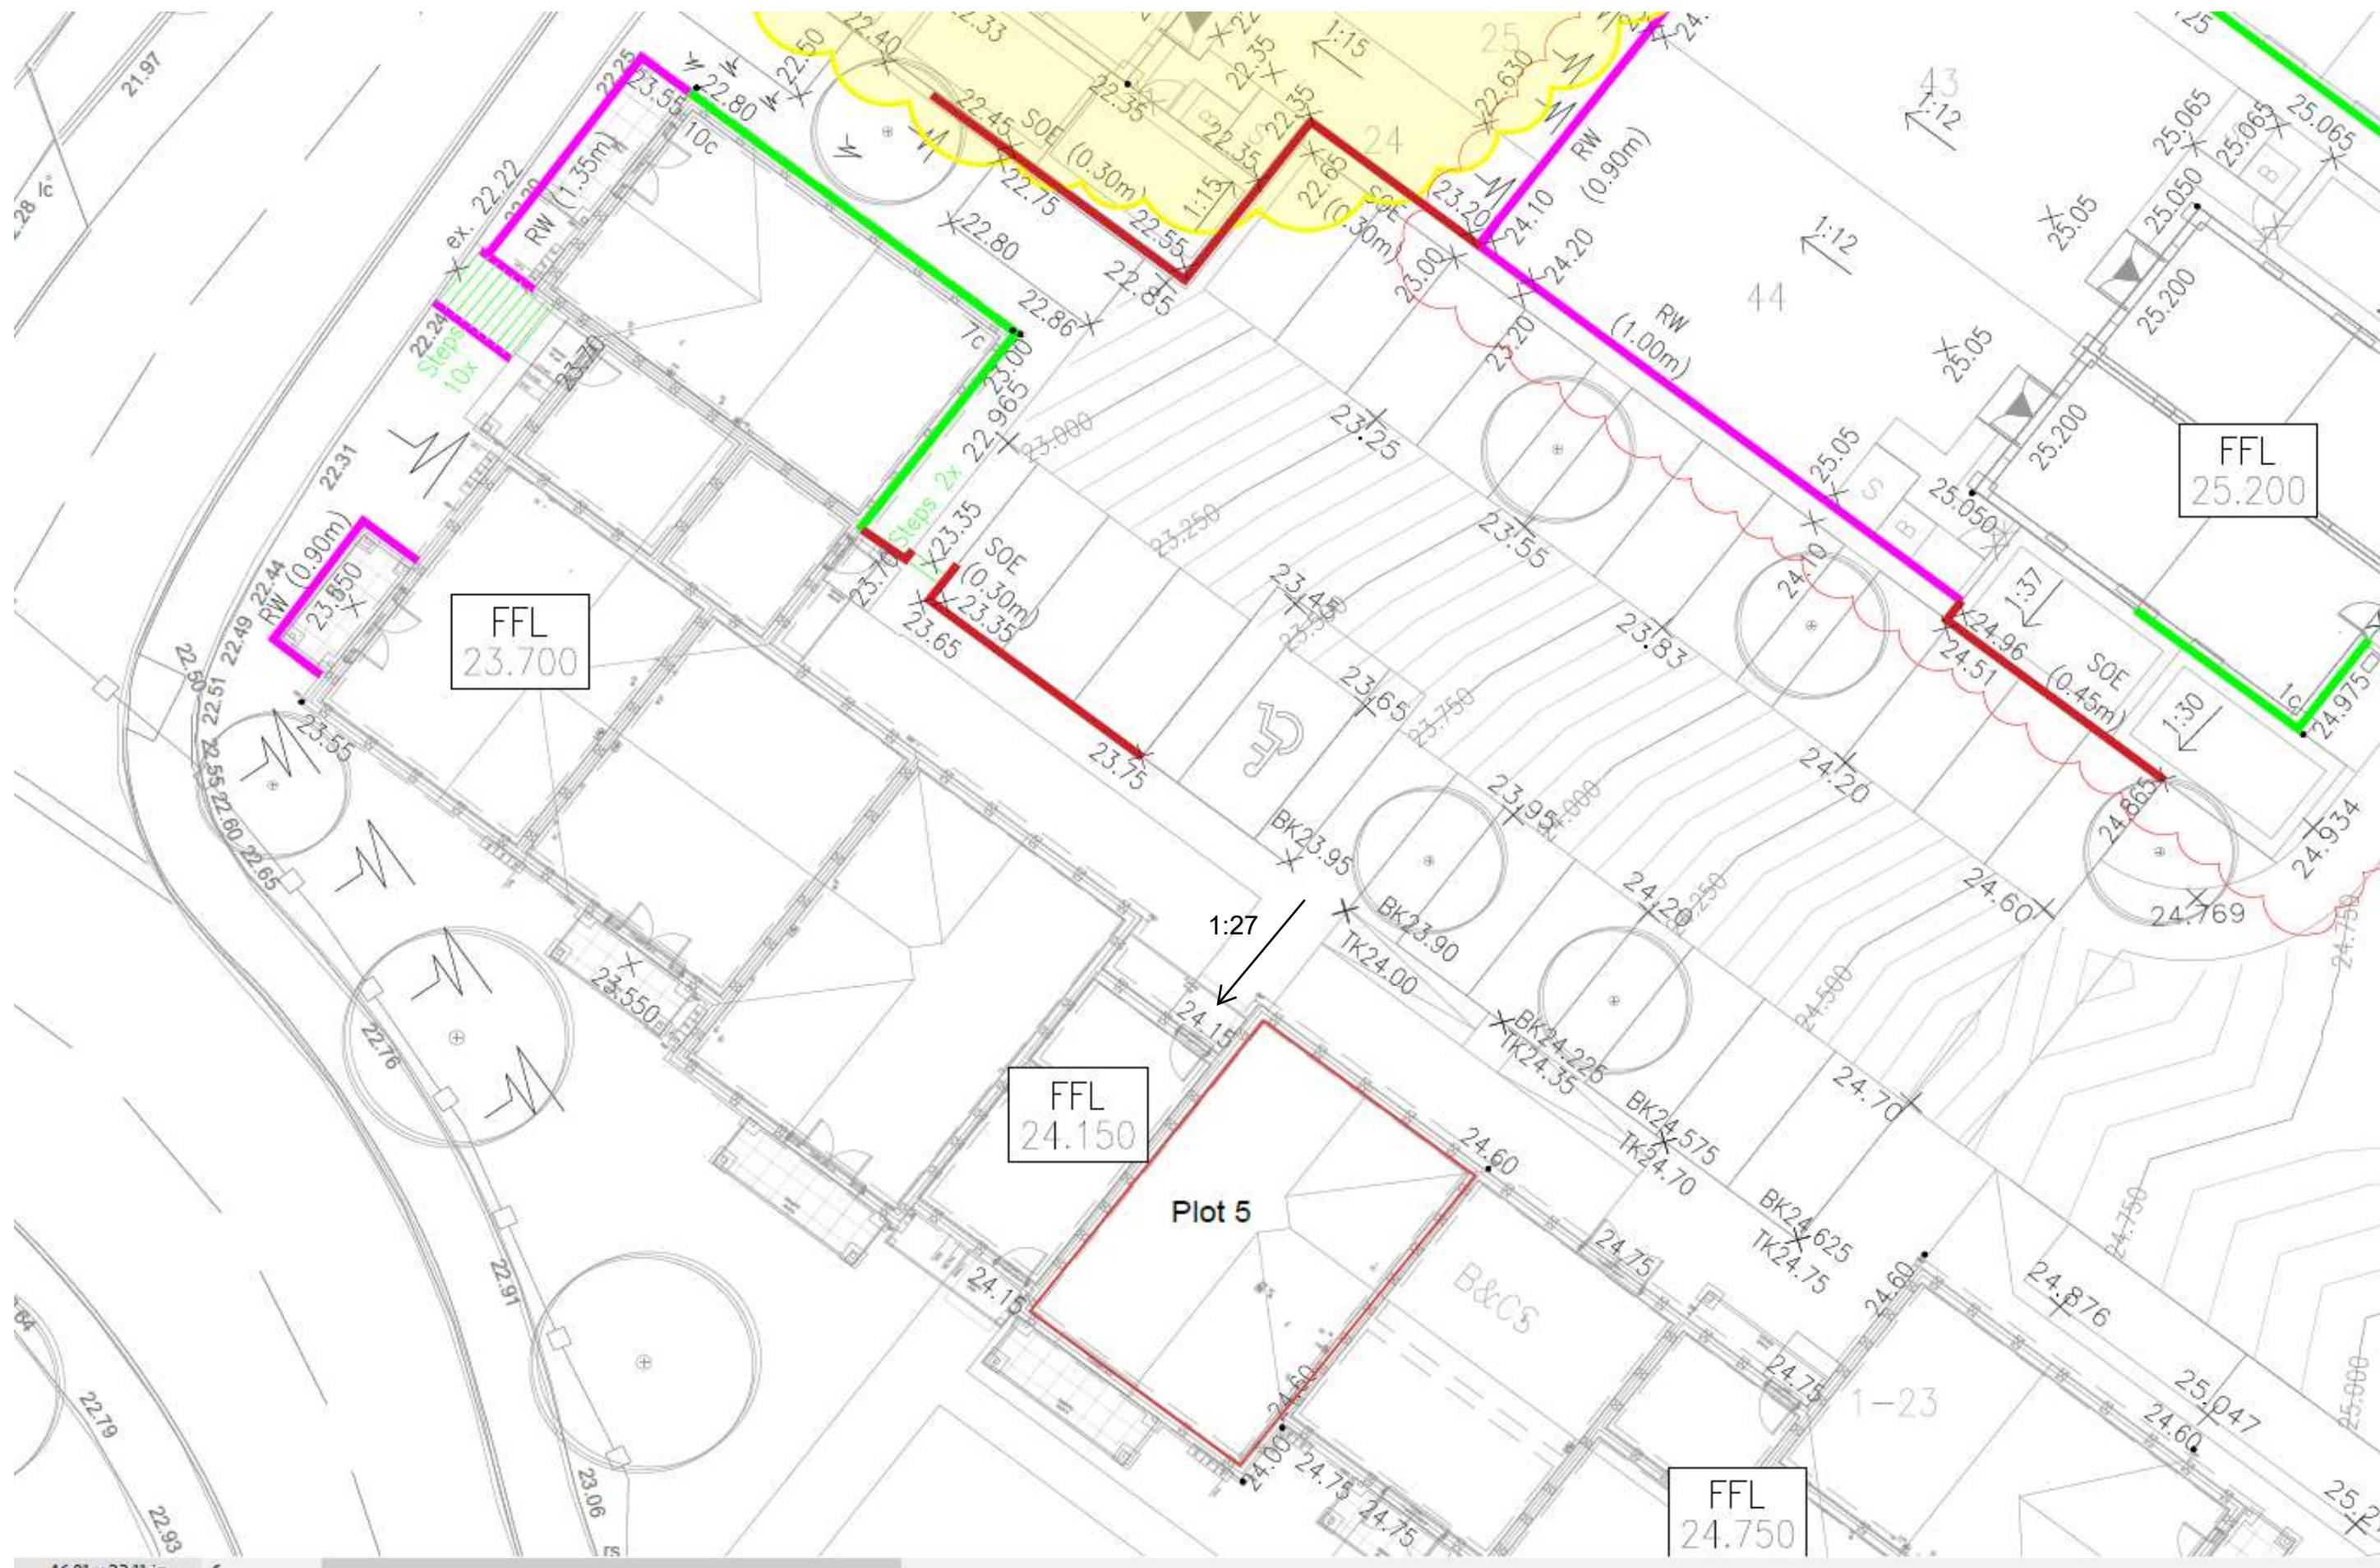

Part external works plan showing access around Plot 5 including gradients.