


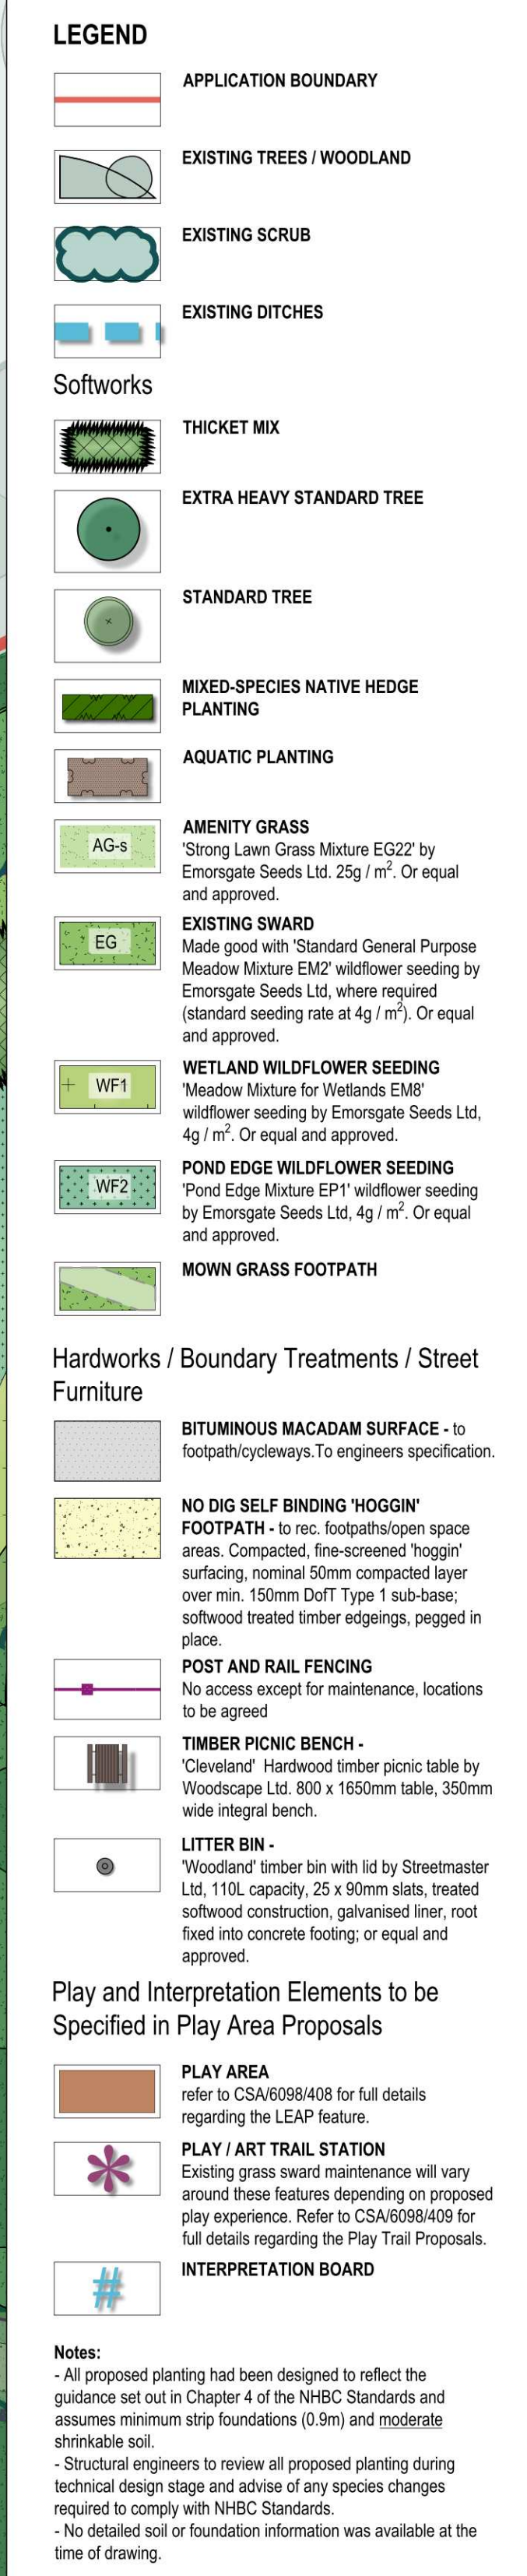

For POS Proposals Plant Schedule, refer to CSA/6098/403
For Planting Specification, refer to CSA/6098/402
For Soft Landscape Proposals, refer to CSA/6098/404-405
For Hard Landscape Proposals, refer to CSA/6098/406-407



G	16/09/26	AC	Basin proposals updated
F	10/06/26	AM	Parking Bay & Path app. P183 added
E	23/01/26	SS	Fire/ Refuse turning head amended
D	22/09/25	AM	Path app. Plot 173 changed to tarmac
C	22/04/25	AM	Pump Stn. removed; Plot 242 tweaked

Rev	Date	By	Description
B	16/12/24	AM	Parous paving removed; sub-sla app. Plot 126 removed; POS Path spec confirmed.
A	16/08/24	AM	LEAP and Play Trail updated in context

CSA

Dixies Barns, High Street,
Ashwell, Hertfordshire SG7 5NT

† 01462 743647

Project Land East of Keymer Road and South of Eglers Lane, Burgess Hill

Title	Public Open Space Proposals Sheet 1 of 4
--------------	---

Client	Tlaxham Homes Limited and Charles Church Developments Ltd.	
Scale	1:250 @ A0	Drawn SS

Date	November 2023	Checked	AM
Drawing No.	CSA/6098/400	Rev	G

© CSA Landscapes Ltd. Do not scale from this drawing. Refer to figured dimensions only.