# Planting Schedule for Drawings CSA/6098/137-138

## Bulb Mix 1

| Qty | Name | Common Name | Age | Height | Form | Girth | ClrStm | Brks | Root | Cntr | Measure Unit | Density (m2/lin m) | Centres |
|---|---|---|---|---|---|---|---|---|---|---|---|---|---|
| 104 | Allium sphaerocephalon | Roundhead leek | | | Bulb | | | | | | m2 | 25.00 | 0.200 |
| 104 | Fritillaria meleagris | Snakes head-fritillary | | | Bulb | | | | | | m2 | 25.00 | 0.200 |
| 156 | Galanthus nivalis | Common snowdrop | | | Bulb | | | | | | m2 | 25.00 | 0.200 |
| 156 | Narcissus pseudonarcissus | Wild daffodil | | | Bulb | | | | | | m2 | 25.00 | 0.200 |
| 520 | | | | | | | | | | | | | |

## Bulb Mix 2

| Qty | Name | Common Name | Age | Height | Form | Girth | ClrStm | Brks | Root | Cntr | Measure Unit | Density (m2/lin m) | Centres |
|---|---|---|---|---|---|---|---|---|---|---|---|---|---|
| 161 | Crocus vernus 'Queen of the Blues' | Crocus | | min 8cm (Topsize) | Bulb | | | | | | m2 | 25.00 | 0.200 |
| 188 | Galanthus nivalis | Common snowdrop | | min 8cm (Topsize) | Bulb | | | | | | m2 | 25.00 | 0.200 |
| 188 | Narcissus cyclamineus 'Tete-a-Tete' | Daffodil | | min 8cm (Topsize) | Bulb | | | | | | m2 | 25.00 | 0.200 |
| 537 | | | | | | | | | | | | | |

## Hedgerow

Hedges to consist of double staggered row at 300mm centres, rows 300mm apart, approx. 5 plants per linear metre
Hedges to be supported by 1m high post and galvanised wire fence (min. 3 wires) running through centre of hedge between rows

| Qty | Name | Common Name | Age | Height | Form | Girth | ClrStm | Brks | Root | Cntr | Measure Unit | Density (m2/lin m) | Centres |
|---|---|---|---|---|---|---|---|---|---|---|---|---|---|
| 982 | Carpinus betulus (Hedge) | Hornbeam | 1/2 | 100-125cm | | | | | B | | m | 5.00 | 0.200 |
| 153 | Fagus sylvatica (Hedge) | Common beech | 1/2 | 100-125cm | | | | | B | | m | 5.00 | 0.200 |
| 473 | Fagus sylvatica 'Purpurea' (Hedge) | Purple or Copper beech | 1/2 | 100-125cm | | | | | B | | m | 5.00 | 0.200 |
| 698 | Ligustrum ovalifolium (Hedge) | Oval-leaf Privet | 0/2 | 80-100cm | Cutting | | | 3 | B | | m | 5.00 | 0.200 |
| 663 | Taxus baccata (Hedge) | Yew | | 80-100cm | | | | | C | 10L | m | 5.00 | 0.200 |
| 281 | Viburnum tinus 'Eve Price' | Laurustinus | | 60-80cm | | | | 7 | C | 15L | m | 2.00 | 0.400 |
| 3250 | | | | | | | | | | | | | |

## Herbaceous

| Qty | Name | Common Name | Age | Height | Form | Girth | ClrStm | Brks | Root | Cntr | Measure Unit | Density (m2/lin m) | Centres |
|---|---|---|---|---|---|---|---|---|---|---|---|---|---|
| 178 | Geranium macrorrhizum 'Bevan's Variety' | Bigroot cranesbill | | 8-10cm | | | | | C | 1-2L | m2 | 5.00 | 0.450 |
| 178 | | | | | | | | | | | | | |

## Herbaceous - Grass

| Qty | Name | Common Name | Age | Height | Form | Girth | ClrStm | Brks | Root | Cntr | Measure Unit | Density (m2/lin m) | Centres |
|---|---|---|---|---|---|---|---|---|---|---|---|---|---|
| 5 | Festuca glauca 'Elijah Blue' | Elijah blue fescue | | | | | | | C | 3L | m2 | 5.00 | 0.450 |
| 89 | Luzula sylvatica | Greater woodrush | | | | | | | C | 3L | m2 | 5.00 | 0.450 |
| 43 | Miscanthus sinensis 'Morning Light' | Eulalia grass | | | | | | | C | 3L | m2 | 5.00 | 0.450 |
| 72 | Pennisetum alopecuroides 'Hameln' | Fountain grass | | | | | | | C | 3L | m2 | 5.00 | 0.450 |
| 209 | | | | | | | | | | | | | |

## Native Hedgerow Mix

Hedges to consist of double staggered row at 300mm centres, rows 300mm apart, approx. 5 plants per linear metre
Hedges to be supported by 1m high post and galvanised wire fence (min. 3 wires) running through centre of hedge between rows

| Qty | Name | Common Name | Age | Height | Form | Girth | ClrStm | Brks | Root | Cntr | Measure Unit | Density (m2/lin m) | Centres |
|---|---|---|---|---|---|---|---|---|---|---|---|---|---|
| 115 | Acer campestre | Field maple | | 60-80cm | | | | | B | | m | 5.00 | 0.200 |
| 115 | Corylus avellana | Hazel, Cobnut | | 60-80cm | | | | | B | | m | 5.00 | 0.200 |
| 115 | Crataegus monogyna | Common hawthorn | | 60-80cm | Seedling | | | | B | | m | 5.00 | 0.200 |
| 115 | Ligustrum vulgare | Common privet | | 60-80cm | | | | 4 | B | | m | 5.00 | 0.200 |
| 64 | Lonicera periclymenum | Common honeysuckle | | 60-80cm | | | | 2 | B | | m | 5.00 | 0.200 |
| 115 | Prunus spinosa | Blackthorn | | 60-80cm | | | | 3 | B | | m | 5.00 | 0.200 |
| 639 | | | | | | | | | | | | | |

## Native Thicket Mix

| Qty | Name | Common Name | Age | Height | Form | Girth | ClrStm | Brks | Root | Cntr | Measure Unit | Density (m2/lin m) | Centres |
|---|---|---|---|---|---|---|---|---|---|---|---|---|---|
| 11 | Crataegus monogyna | Common hawthorn | | 80-100cm | Transplant | | | | B | | m2 | 0.44 | 1.500 |
| 11 | Ilex aquifolium | Holly | | 60-80cm | Bushy | | | 3 | C | | m2 | 0.44 | 1.500 |
| 11 | Prunus spinosa | Blackthorn | | 80-100cm | Transplant | | | 3 | B | | m2 | 0.44 | 1.500 |
| 11 | Rosa canina | Dog rose | | 80-100cm | Transplant | | | 3 | B | | m2 | 0.44 | 1.500 |
| 11 | Sambucus nigra | Common elder | | 80-100cm | Transplant | | | 3 | B | | m2 | 0.44 | 1.500 |
| 11 | Viburnum lantana | Wayfaring tree | | 80-100cm | Transplant | | | 3 | B | | m2 | 0.44 | 1.500 |
| 66 | | | | | | | | | | | | | |

## Ornamental Planting Mix 1

Planting mix to be planted in single species groups of between 2 and 5 plants

| Qty | Name | Common Name | Age | Height | Form | Girth | ClrStm | Brks | Root | Cntr | Measure Unit | Density (m2/lin m) | Centres |
|---|---|---|---|---|---|---|---|---|---|---|---|---|---|
| 83 | Anemanthele lessoniana | Phesant's tail grass | | 50-60cm | | | | 4 | C | 5L | m2 | 3.00 | 0.600 |
| 41 | Berberis thunbergii 'Atropurpurea Nana' | Barberry | | | | | | 3 | C | 5L | m2 | 3.00 | 0.600 |
| 41 | Bergenia 'Apple Blossom' | | | 50-60cm | | | | | C | 5L | m2 | 3.00 | 0.600 |
| 83 | Cornus sanguinea 'Mid-Winter Fire' | Common dogwood | | | | | | | C | 5L | m2 | 3.00 | 0.600 |
| 83 | Hebe 'Great Orme' | Hebe | | 30-40cm | | | | | C | 5L | m2 | 3.00 | 0.600 |
| 83 | Viburnum tinus 'French White' | Laurustinus | 2x | 30-40cm | | | | 3 | C | 5L | m2 | 3.00 | 0.600 |
| 414 | | | | | | | | | | | | | |

## Ornamental Planting Mix 2

Planting mix to be planted in single species groups of between 2 and 5 plants

| Qty | Name | Common Name | Age | Height | Form | Girth | ClrStm | Brks | Root | Cntr | Measure Unit | Density (m2/lin m) | Centres |
|---|---|---|---|---|---|---|---|---|---|---|---|---|---|
| 96 | Berberis thunbergii 'Golden Ring' | Barberry | 1/1 | 40-50cm | | | | | C | 5L | m2 | 3.00 | 0.600 |
| 96 | Luzula sylvatica | | | 50-60cm | | | | 3 | C | 5L | m2 | 3.00 | 0.600 |
| 96 | Mahonia x media 'Charity' | Oregon grape 'Charity' | | 30-40cm | | | | 2 | C | 5L | m2 | 3.00 | 0.600 |
| 96 | Sarcococca hookerana digyna 'Purple Stem' | Sweet box Purple Stem | | 25-30cm | | | | 6 | C | 5L | m2 | 3.00 | 0.600 |
| 96 | Viburnum opulus 'Roseum' | Guelder rose | | | | | | 3 | C | 5L | m2 | 3.00 | 0.600 |
| 480 | | | | | | | | | | | | | |

## Ornamental Planting Mix 3

Planting mix to be planted in single species groups of between 2 and 5 plants

| Qty | Name | Common Name | Age | Height | Form | Girth | ClrStm | Brks | Root | Cntr | Measure Unit | Density (m2/lin m) | Centres |
|---|---|---|---|---|---|---|---|---|---|---|---|---|---|
| 79 | Ajuga reptans 'Atropurpurea' | Bugle | | | | | | | C | 5L | m2 | 3.00 | 0.600 |
| 155 | Berberis darwinii | Darwin barberry | | 50-60cm | | | | | C | 5L | m2 | 3.00 | 0.600 |
| 79 | Carex grayi | Morning star sedge | | | | | | | C | 5L | m2 | 3.00 | 0.600 |
| 117 | Cornus sanguinea 'Winter Beauty' | Winter beauty dogwood | | 40-60cm | | | | | C | 5L | m2 | 3.00 | 0.600 |
| 155 | Escallonia iveyi | | | 50-60cm | | | | | C | 5L | m2 | 3.00 | 0.600 |
| 117 | Potentilla fruticosa 'Daydawn' | Cinquefoil | | 30-40cm | | | | 5 | C | 5L | m2 | 3.00 | 0.600 |
| 79 | Veronica spicata 'Red Fox' | Spiked speedwell | | | | | | | C | 5L | m2 | 3.00 | 0.600 |
| 781 | | | | | | | | | | | | | |

## Shrub

| Qty | Name | Common Name | Age | Height | Form | Girth | ClrStm | Brks | Root | Cntr | Measure Unit | Density (m2/lin m) | Centres |
|---|---|---|---|---|---|---|---|---|---|---|---|---|---|
| 62 | Abelia grandiflora 'Francis Mason' | Abelia | 1/1 | 30-40cm | | | | 3 | C | 3L | m2 | 5.00 | 0.450 |
| 148 | Brachyglottis 'Frosty' | | | 30-40cm | | | | 4 | C | 3L | m2 | 5.00 | 0.450 |
| 74 | Choisya 'Aztec Pearl' | Mexican orange | | 30-40cm | Bushy | | | 5 | C | 3L | m2 | 5.00 | 0.450 |
| 61 | Choisya ternata 'Sundance' | Mexican orange blossom | | 30-40cm | Bushy | | | 4 | C | 3L | m2 | 5.00 | 0.450 |
| 44 | Cistus corbariensis | Sun roses | | 30-40cm | Bushy | | | 4 | C | 3L | m2 | 5.00 | 0.450 |
| 66 | Cistus 'Silver Pink' | Sun roses | | 30-40cm | Bushy | | | 4 | C | 3L | m2 | 5.00 | 0.450 |
| 14 | Cytisus praecox 'Allgold' | Warminster broom | | 30-40cm | Bush | | | 5 | C | 3L | m2 | 5.00 | 0.450 |
| 64 | Euonymus fortunei 'Emerald Gaiety' | Spindle 'Emerald Gaiety | | 20-30cm(D) | | | | 7 | C | 3L | m2 | 5.00 | 0.450 |
| 18 | Euonymus japonicus 'Jean Hugues' | | | 40-50cm | Bushy | | | 6 | C | 3L | m2 | 5.00 | 0.450 |
| 40 | Hebe 'Green Globe' | Hebe | 1/1 | 20-30cm(D) | Bushy | | | 5 | C | 3L | m2 | 5.00 | 0.450 |
| 158 | Hebe 'Mette' | Hebe | 2x | 30-40cm | Bushy | | | 4 | C | 3L | m2 | 5.00 | 0.450 |
| 75 | Hebe pinguifolia 'Pagei' | Hebe | | 20-30cm(D) | | | | 5 | C | 3L | m2 | 5.00 | 0.450 |
| 79 | Hebe rakaiensis | Hebe | | 20-30cm(D) | Bushy | | | 5 | C | 3L | m2 | 5.00 | 0.450 |
| 186 | Hypericum 'Hidcote' | | | 20-30cm(D) | Bushy | | | 5 | C | 3L | m2 | 5.00 | 0.450 |
| 2 | Hypericum 'Hidcote' | | | 20-30cm(D) | Bushy | | | 5 | C | 3L | nr | | |
| 66 | Ilex crenata 'Convexa' | Holly | 2x | 20-30cm(D) | Bush | | | 3 | C | 3L | m2 | 5.00 | 0.450 |
| 19 | Ilex crenata 'Golden Gem' | Holly | 2x | 20-30cm(D) | Bush | | | 3 | C | 3L | m2 | 5.00 | 0.450 |
| 135 | Lavandula angustifolia 'Hidcote' | English lavender | | 15-20cm(D) | Bushy | | | 5 | C | 3L | m2 | 5.00 | 0.450 |
| 102 | Lonicera nitida 'Maigreen' | Honeysuckle | | 30-40cm | Bushy | | | 5 | C | 3L | m2 | 5.00 | 0.450 |
| 53 | Olearia x haastii | Daisy bush | | 30-40cm | Bushy | | | 4 | C | 3L | m2 | 5.00 | 0.450 |
| 101 | Pachysandra terminalis 'Green Carpet' | Japanese spurge | | 15-20cm(D) | | | | | C | 2L | m2 | 5.00 | 0.450 |
| 16 | Potentilla fruticosa 'Goldfinger' | Goldfinger cinquefoil | | 20-30cm(D) | Bushy | | | 3 | C | 3L | m2 | 5.00 | 0.450 |
| 32 | Prunus laurocerasus 'Cherry Brandy' | Cherry laurel var. | | 50-60cm | | | | 3 | C | 3L | m2 | 5.00 | 0.450 |
| 39 | Prunus laurocerasus 'Otto Luyken' | Cherry laurel var. | | 30-40cm | Bushy | | | 3 | C | 3L | m2 | 5.00 | 0.450 |
| 107 | Prunus laurocerasus 'Zabelliana' | Cherry laurel var. | | 20-30cm(D) | | | | 3 | C | 3L | m2 | 5.00 | 0.450 |
| 177 | Rosmarinus 'Miss Jessop's Upright' | Rosmary | | 40-60cm | Bushy | | | 4 | C | 3L | m2 | 5.00 | 0.450 |
| 66 | Santolina chamaecyparissus | Cotton lavender | | 20-25cm | | | | 7 | C | 3L | m2 | 5.00 | 0.450 |
| 245 | Sarcococca hookerana digyna | Sweet box | | 25-30cm | | | | 6 | C | 3L | m2 | 5.00 | 0.450 |
| 47 | Sarcococca humilis | Christmas box var. | | 15-20cm | | | | | C | 3L | m2 | 5.00 | 0.450 |
| 69 | Skimmia confusa 'Kew Green' | | | 30-40cm(D) | Bushy | | | 3 | C | 3L | m2 | 5.00 | 0.450 |
| 150 | Skimmia japonica 'Veitchii' | Japanese Skimmia | | 30-40cm | | | | 3 | C | 3L | m2 | 5.00 | 0.450 |
| 118 | Spiraea japonica 'Anthony Waterer' | Anthony Waterer spirea | | 30-40cm | Bush | | | 6 | C | 3L | m2 | 5.00 | 0.450 |
| 28 | Vinca minor 'Gertrude Jekyll' | Lesser periwinkle | | 40-60cm(D) | | | | | C | 3L | m2 | 5.00 | 0.450 |
| 2661 | | | | | | | | | | | | | |

## Shrub - Climber

| Qty | Name | Common Name | Age | Height | Form | Girth | ClrStm | Brks | Root | Cntr | Measure Unit | Density (m2/lin m) | Centres |
|---|---|---|---|---|---|---|---|---|---|---|---|---|---|
| 3 | Clematis montana 'Grandiflora' | Clematis | | 60-80cm | | | | | C | 3L | nr | | |
| 8 | Hedera canariensis 'Gloire de Marengo' | Ivy | | 60-80cm | | | | 2 | C | 3L | nr | | |
| 6 | Hedera helix 'Glacier' | Ivy | | 60-80cm | | | | 3 | C | 3L | nr | | |
| 2 | Hydrangea anomala petiolaris | Climbing hydrangea | | 40-60cm | | | | 3 | C | 3L | nr | | |
| 4 | Jasminum officinale | Jasmine | | 80-100cm | | | | 3 | C | 3L | nr | | |
| 7 | Lonicera henryi | Honeysuckle | 2x | 40-60cm | | | | 3 | C | 3L | nr | | |
| 2 | Lonicera japonica 'Halliana' | Hall's honeysuckle | | 80-100cm | | | | 3 | C | 3L | nr | | |
| 3 | Lonicera periclymenum | Common honeysuckle | | 60-80cm | | | | 2 | C | 3L | nr | | |
| 5 | Pyracantha angustifolia | Firethorn | | | | | | | C | 3L | nr | | |
| 40 | | | | | | | | | | | | | |

## Specimen

| Qty | Name | Common Name | Age | Height | Form | Girth | ClrStm | Brks | Root | Cntr | Measure Unit | Density (m2/lin m) | Centres |
|---|---|---|---|---|---|---|---|---|---|---|---|---|---|
| 1 | Acer palmatum 'Bloodgood' | Bloodgood Japanese maple | | 125-150cm | | | | 4 | C | 25-30 L | nr | | |
| 2 | Cornus sanguinea 'Mid-Winter Fire' | Common dogwood | 2x | 60-80cm | | | | 4 | C | 5L | nr | | |
| 2 | Corylus avellana 'Contorta' | Corkscrew hazel | | 60-80cm | | | | 3 | C | 10L | nr | | |
| 2 | Fatsia japonica | Japanese aralia | | 80-100cm | | | | | C | 15-25 L | nr | | |
| 4 | Hamamelis intermedia 'Diane' | Witch-hazel | | 60-90cm | | | | | C | | nr | | |
| 2 | Hamamelis x intermedia 'Jelena' | "Witch Hazel" | 3x | 125-150cm | | | | 5 | C | | nr | | |
| 5 | Hydrangea quercifolia | Oak leaved hydrangea | | 40-60cm | | | | 5 | C | 10L | nr | | |
| 6 | Magnolia loebneri 'Merrill' | Merrill magnolia | | 150-175cm | | | | 5 | RB | | nr | | |
| 7 | Magnolia stellata | Star magnolia | | 40-60cm | Specimen | | | 5 | C | 10L | nr | | |
| 1 | Mahonia media 'Winter Sun' | Oregon grape 'Winter Sun' | | 60-80cm | | | | 3 | C | 10L | nr | | |
| 4 | Rosa 'Iceberg' | Rose | 3x | | | | | 3 | C | 10L | nr | | |
| 36 | | | | | | | | | | | | | |

## Tree

| Qty | Name | Common Name | Age | Height | Form | Girth | ClrStm | Brks | Root | Cntr | Measure Unit | Density (m2/lin m) | Centres |
|---|---|---|---|---|---|---|---|---|---|---|---|---|---|
| 5 | Aesculus 'Briottii' | Ruby Red Horse Chestnut | 3x | 300-350cm | Standard (Extra-heavy) | 14-16cm | 175-200cm | 5 | RB | | nr | | |
| 3 | Amelanchier lamarckii | Snowy Mespilus | 2x | 300-350cm | Standard | 10-12cm | min 200cm | 4 | RB | | nr | | |
| 8 | Carpinus betulus | Hornbeam | 2x | 300-350cm | Standard | 10-12cm | 175-200cm | 4 | RB | | nr | | |
| 7 | Carpinus betulus 'Frans Fontaine' | Hornbeam | 2x | 300-350cm | Standard | 10-12cm | 175-200cm | 4 | RB | | nr | | |
| 2 | Crataegus laevigata 'Paul's Scarlet' | Double Red Thorn, Midland's hawthorn | 2x | 300-350cm | Standard | 10-12cm | 175-200cm | 3 | RB | | nr | | |
| 2 | Fagus sylvatica | Common beech | 2x | 300-350cm | Standard | 10-12cm | 175-200cm | 4 | RB | | nr | | |
| 5 | Magnolia x soulangeana | Saucer magnolia | 3x | 200-250cm | Multi-stemmed | | | 5 | C | 30L | nr | | |
| 6 | Malus hupehensis | Hupeh crab | 2x | 300-350cm | Standard | 10-12cm | 175-200cm | 4 | RB | | nr | | |
| 16 | Prunus avium | Gean, Wild cherry | 2x | 300-350cm | Standard | 10-12cm | 175-200cm | 5 | RB | | nr | | |
| 4 | Prunus cerasifera 'Nigra' | Myrobalan, Cherry plum | 3x | 150-175cm | Feathered | | | 5 | B | | nr | | |
| 5 | Sorbus aria 'Majestica' | Whitebeam var. | 2x | 300-350cm | Standard | 10-12cm | 175-200cm | 3 | RB | | nr | | |
| 11 | Sorbus aucuparia | Mountain ash or Rowan | 2x | 300-350cm | Standard | 10-12cm | 175-200cm | 4 | RB | | nr | | |
| 2 | Sorbus hupehensis | Hupeh rowan | 2x | 300-350cm | Standard | 10-12cm | 175-200cm | 4 | B | | nr | | |
| 6 | Tilia cordata 'Green Spire' | Greenspire linden | 2x | 300-350cm | Standard | 10-12cm | 175-200cm | 3 | RB | | nr | | |
| 82 | | | | | | | | | | | | | |
| 9893 | | | | | | | | | | | | | |

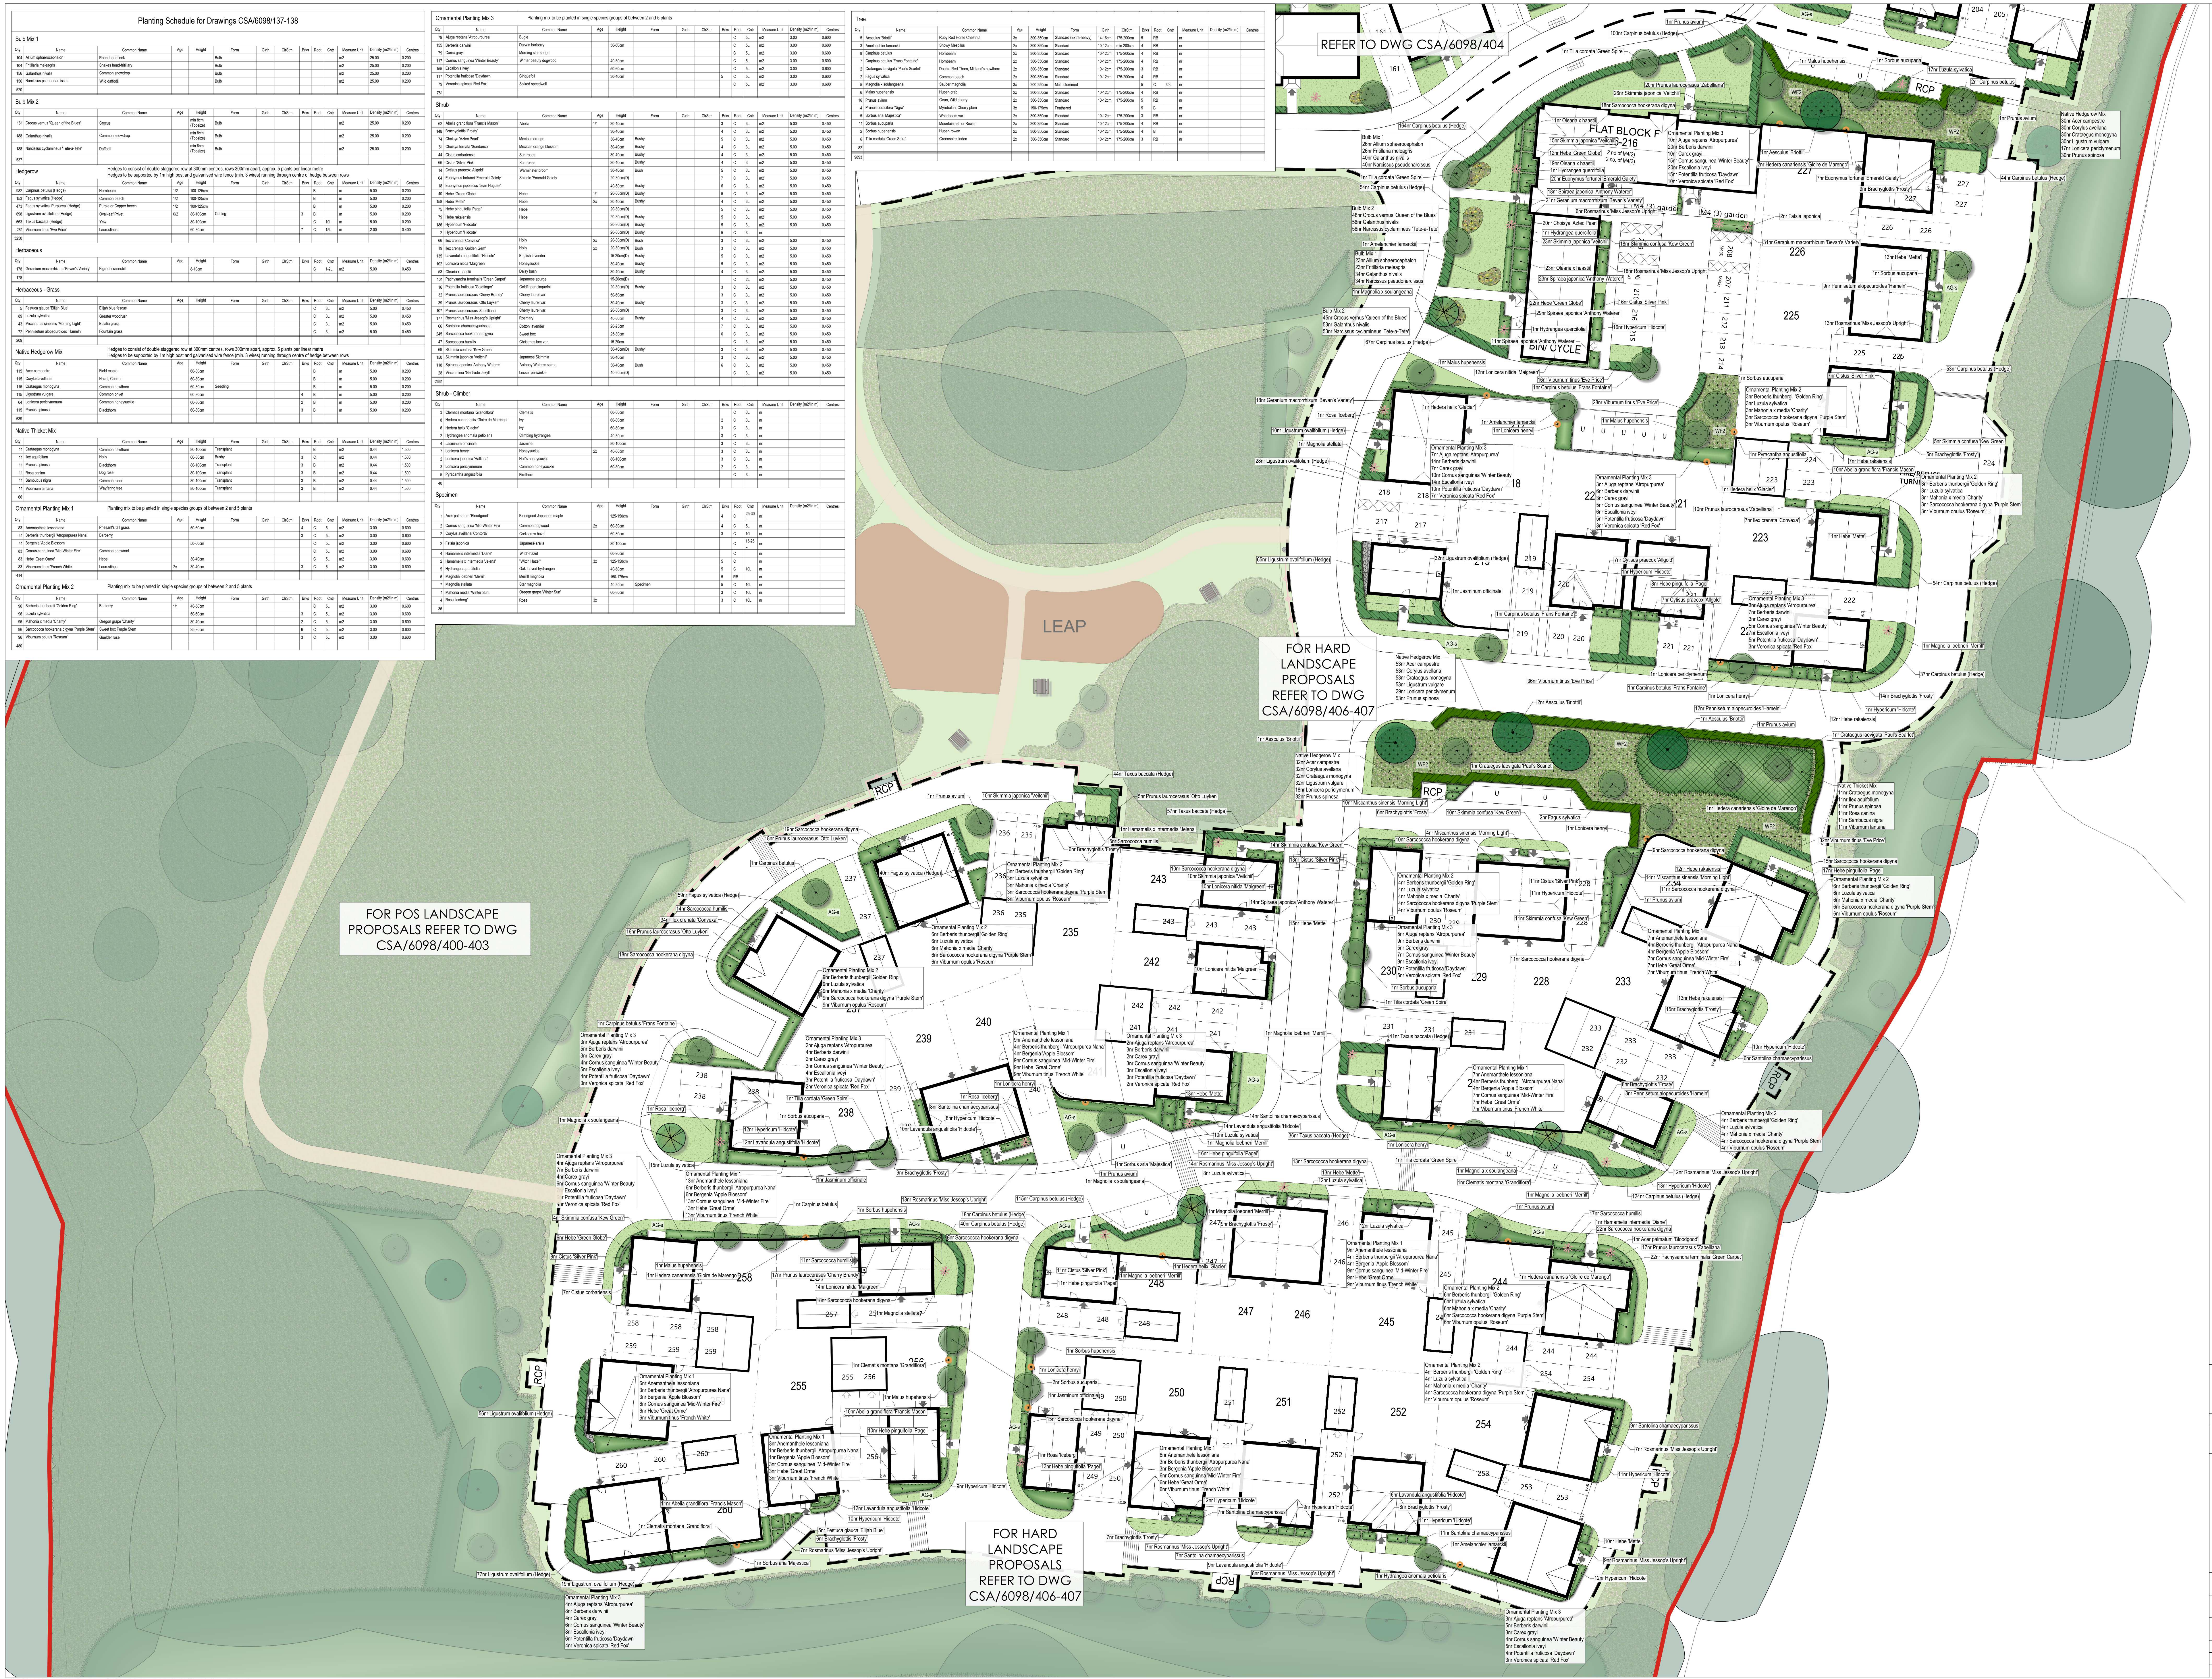
REFER TO DWG CSA/6098/404
FLAT BLOCK F
BIN/ CYCLE
LEAP
FOR HARD LANDSCAPE PROPOSALS REFER TO DWG CSA/6098/406-407
FOR POS LANDSCAPE PROPOSALS REFER TO DWG CSA/6098/400-403
FOR HARD LANDSCAPE PROPOSALS REFER TO DWG CSA/6098/406-407
RCP
AG-s
WF2
N
0
5
10 metres

## LEGEND

| | |
|---|---|
| 🟥 | **APPLICATION BOUNDARY** |
| ● | **EXISTING TREES / VEGETATION** |

### Softworks

| | |
|---|---|
| ▨ | **THICKET MIX** |
| ● | **EXTRA HEAVY STANDARD TREE** |
| ● | **STANDARD TREE** |
| ⊛ | **MULTI-STEM TREE** |
| ▨ | **SINGLE SPECIES HEDGE PLANTING** |
| ▨ | **MIXED NATIVE HEDGE PLANTING** |
| 🟩 | **ORNAMENTAL SHRUB / HERBACEOUS / GRASS PLANTING** |
| ⊕ | **CLIMBING SHRUB PLANTING** |
| ✳ | **SPECIMEN SHRUB PLANTING** |
| ▨ | **BULB PLANTING** |
| AG-s | **AMENITY GRASS SEEDING -** 'A22 (Low Maintenance) seed mix by Germinal Seeds Ltd or equal and approved. 50g / m², overseed rate; 20g / m². |
| 🟩 | **AMENITY GRASS TURF -** 'Medallion' turf by Rolawn or equal and approved. |
| WF2 | **WILDFLOWER MEADOW MIX -** 'EH1 Hedgerow Mixture' by Emorsgate Seeds Ltd or equal and approved. 4g / m² |

**Notes:**
- All proposed planting had been designed to reflect the guidance set out in Chapter 4 of the NHBC Standards and assumes minimum strip foundations (0.9m) and moderate shrinkable soil.
- Structural engineers to review all proposed planting during technical design stage and advise of any species changes required to comply with NHBC Standards.
- No detailed soil or foundation information was available at the time of drawing.
- For Public Open Space Proposals, refer to drawings CSA/6098/400-403.
- For Soft Landscape Proposals, refer to drawings CSA/6098/404-405.
- For Hard Landscape Propoosals, refer to drawings CSA/6098/406-407.

| Rev | Date | By | Description |
|---|---|---|---|
| G | 09/09/26 | AM | P195/196 fence altered |
| F | 10/06/26 | AM | Parking Bay & Path opp. P183 added |
| E | 23/01/26 | SS | Fire/ Refuse turning head amended |
| D | 25/09/25 | AM | Path opp. Plot 173 now shown within POS |
| C | 22/04/25 | AM | Pump Sta. removed; Plot 242 tweaked |

Drawing Status
**FOR PLANNING**

CSA
environmental

Dixies Barns, High Street,
Ashwell, Hertfordshire SG7 5NT

t 01462 743647
e ashwell@csaenvironmental.co.uk
w csaenvironmental.co.uk

Project: Land East of Keymer Road and South of Folders Lane, Burgess Hill

Title: Soft Landscape Proposals Sheet 2 of 2

Client: Charles Church Developments Ltd.

| | | | |
|---|---|---|---|
| Scale | 1:250 @ A0 | Drawn | SS |
| Date | November 2023 | Checked | AM |
| Drawing No. | CSA/6098/405 | Rev | G |

© CSA Landscapes Ltd. Do not scale from this drawing. Figured dimensions only.