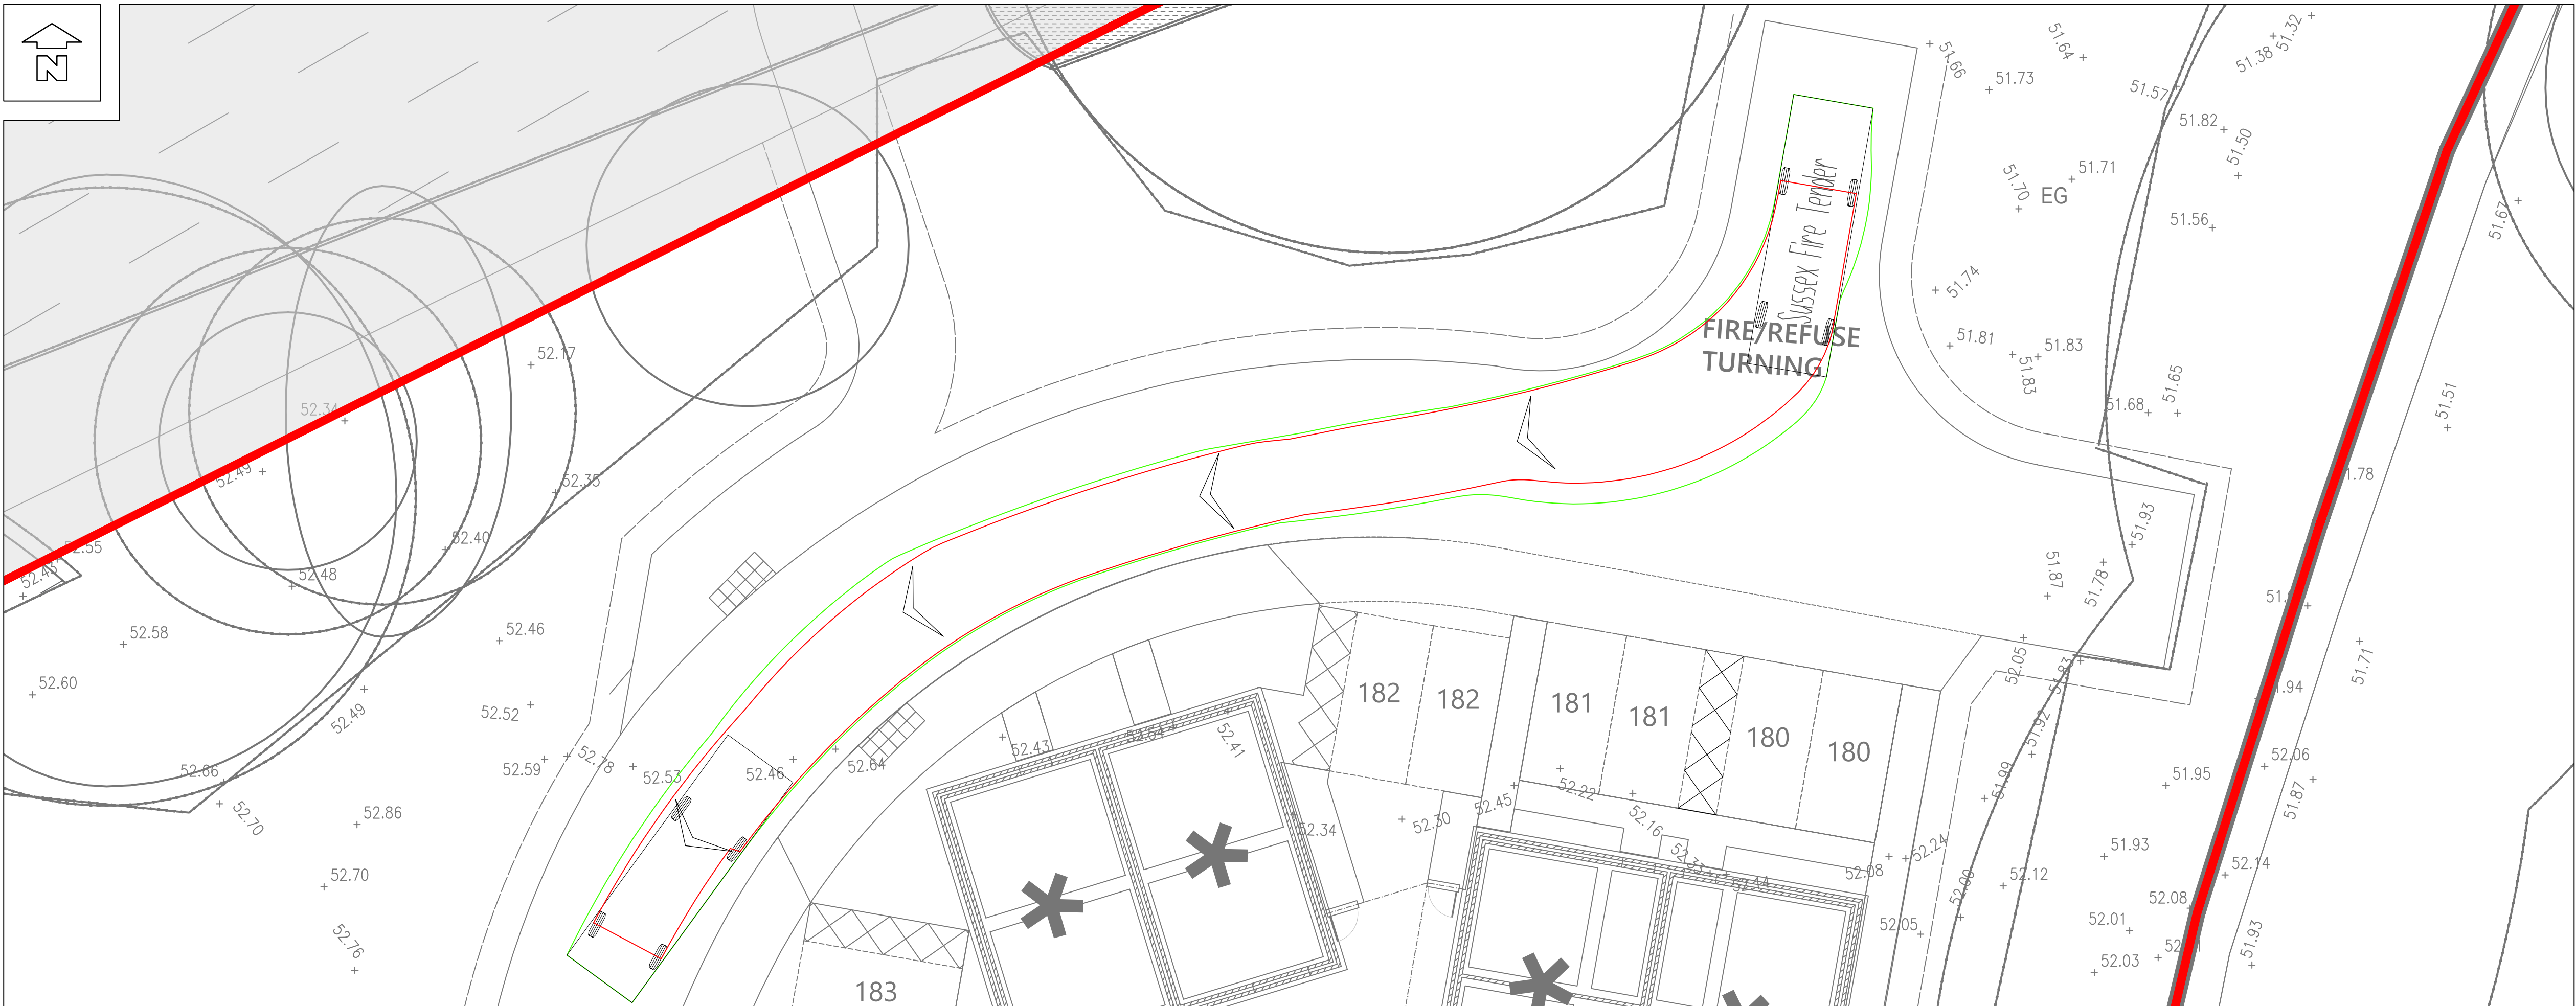
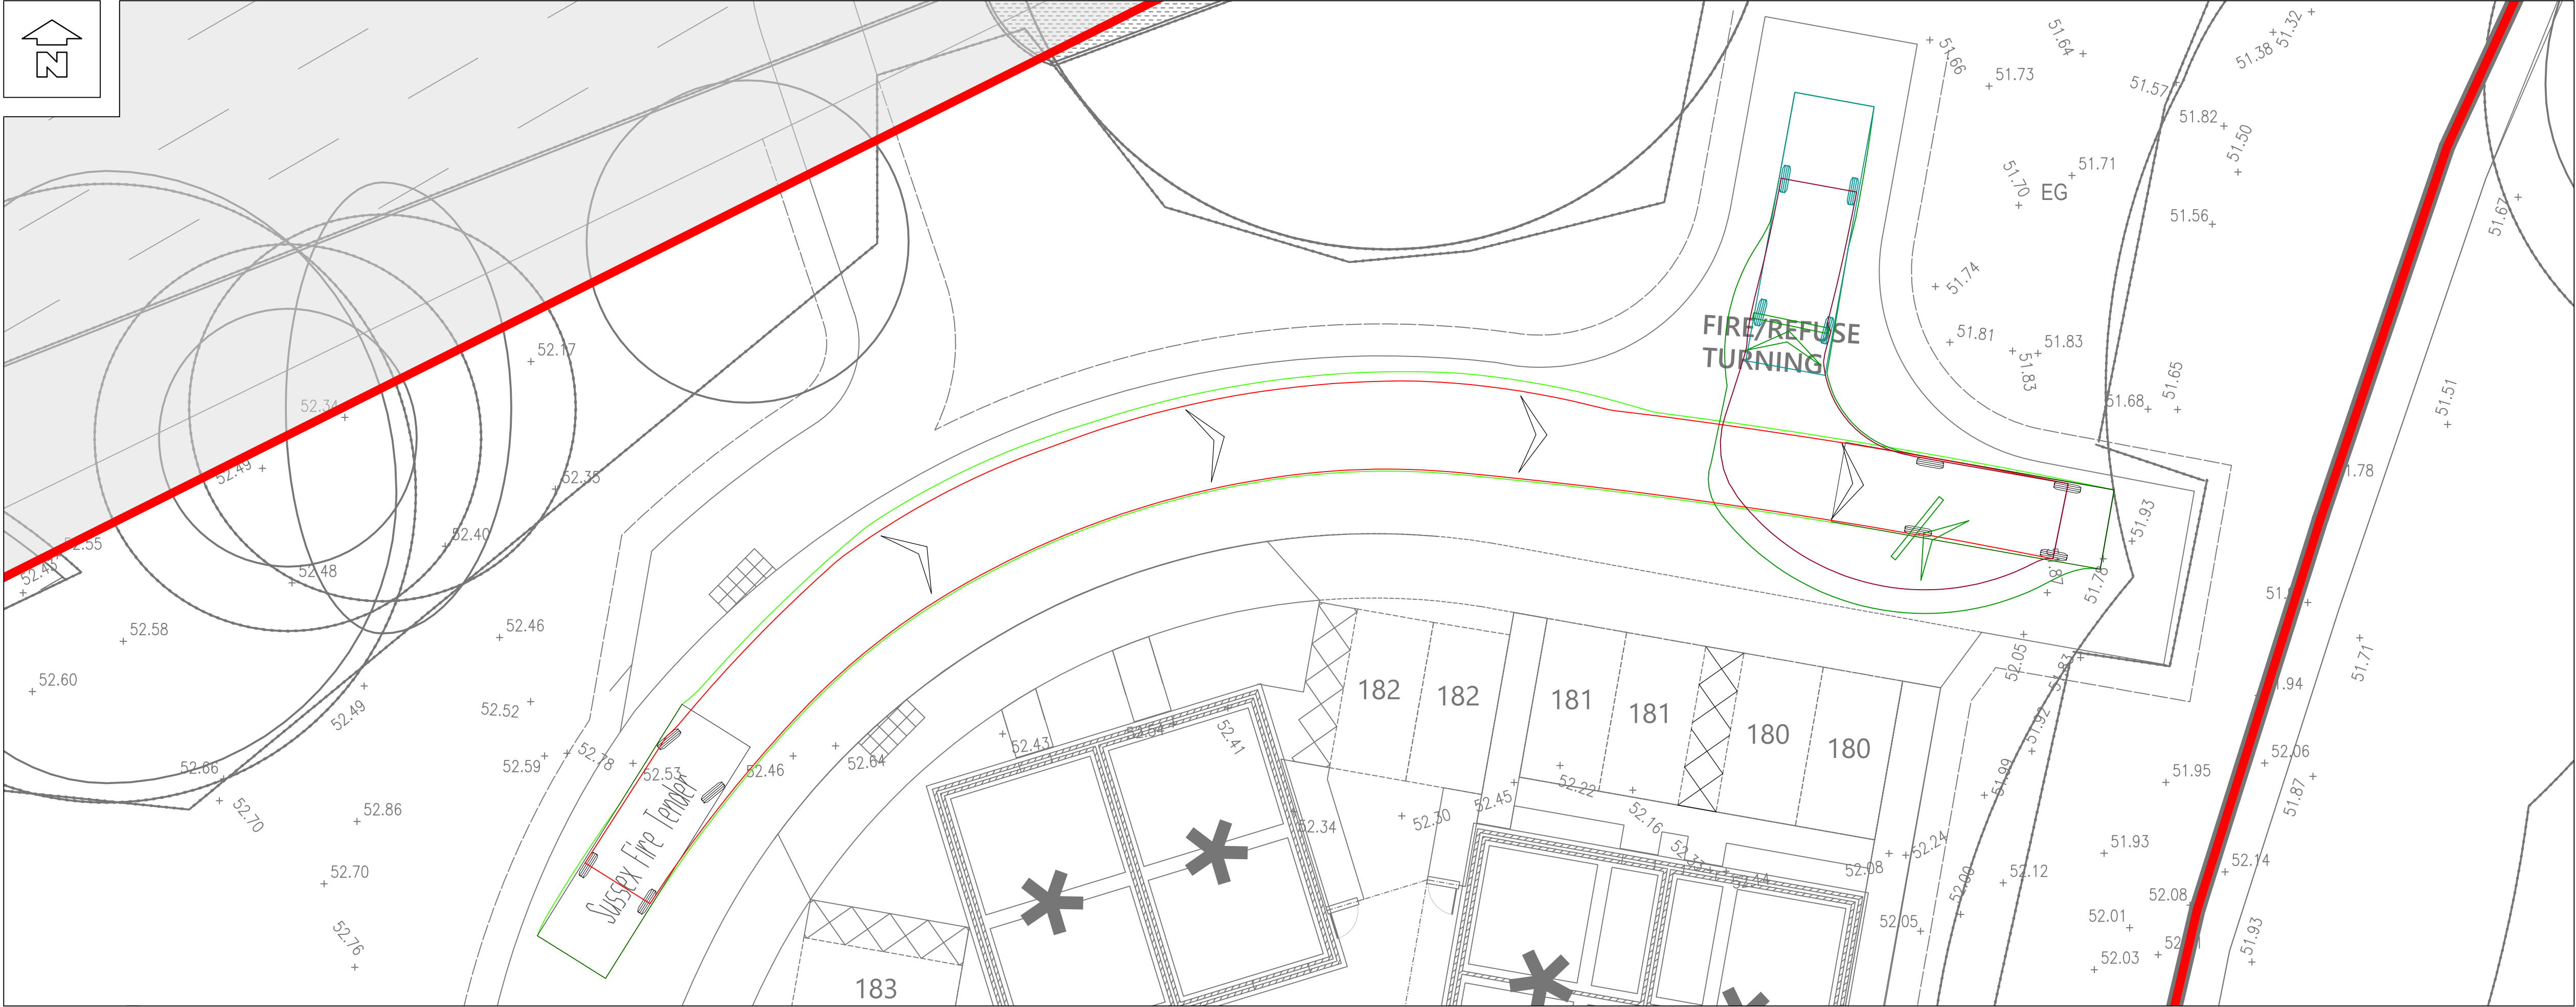


NOTES

© This drawing is the copyright of ARCH Associates Limited. It may not be copied, altered or reproduced without their written authority. This drawing must not be scaled. IF IN DOUBT ASK.

GENERAL NOTES

- THIS DRAWING IS TO BE READ IN CONJUNCTION WITH ALL RELEVANT ARCHITECTS, ENGINEERS AND SPECIALISTS DRAWINGS AND DETAILS.
- ALL FIGURED DIMENSIONS TO BE TAKEN IN PREFERENCE TO SCALED DIMENSIONS.
- ANY DISCREPANCIES BETWEEN THIS DRAWING AND OTHER INFORMATION IS TO BE BROUGHT TO THE ATTENTION OF THE ENGINEER PRIOR TO THE COMMENCEMENT OF THE WORKS ON SITE.
- THE MAIN CONTRACTOR SHALL BE RESPONSIBLE FOR THE SETTING OUT AND ACCURACY OF ALL DIMENSIONS.
- THE CONTRACTOR IS TO ENSURE THE STABILITY AND STRUCTURAL INTEGRITY OF THE EXISTING PROPERTY AT ALL TIMES DURING WORKS AND IS TO BE RESPONSIBLE FOR ALL PROPPING AND SHORING AS REQUIRED.
- MAIN CONTRACTOR TO PROVIDE AND FIX SUITABLE BRACING AND PROPPING FOR ALL ELEMENTS IN THE TEMPORARY CONDITION DURING CONSTRUCTION STAGE, SUCH AS TO ENSURE STRUCTURE STABILITY AT ALL TIMES.
- IT IS THE CONTRACTORS SOLE RESPONSIBILITY FOR ASCERTAINING SAFE DISPOSAL OF ANY OFF-SITE EXCAVATED SPOIL. NO CLAIM RESULTING FROM ABNORMAL TIP REQUIREMENTS WILL BE ENTERTAINED.

HIGHWAYS

- ALL WORKS TO TO COMPLY WITH RELEVANT COUNTY COUNCIL OR LOCAL AUTHORITY SPECIFICATION, AS REQUIRED.
- ALL DRAINAGE WORKS IN ADOPTABLE AREAS TO BE IN ACCORDANCE WITH SEWERAGE SECTOR GUIDANCE – APPENDIX C – DESIGN AND CONSTRUCTION GUIDANCE.


KEY TO HEALTH AND SAFETY SYMBOLS

THESE NOTES ARE BASED ON THE USE OF EXPERIENCED AND COMPETENT CONTRACTORS CARRYING OUT THE WORK USING AN APPROVED SAFE METHOD OF WORKING

-  INDICATES A RESIDUAL RISK REQUIRING A COMPULSORY ACTION
-  INDICATES A RESIDUAL RISK REQUIRING A PROHIBITIVE ACTION
-  INDICATES A RESIDUAL RISK AS A WARNING
-  INDICATES A RESIDUAL RISK FOR INFORMATION

**COLOURED
DRAWING**

REQUEST A COLOURED COPY IF
THIS STAMP IS NOT RED

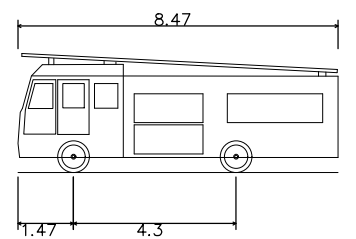

Sussex Fire Tender
Overall Length 8.470m
Overall Width 2.500m
Overall Body Height 3.150m
Min Body Ground Clearance 0.397m
Track Width 2.380m
Lock to lock time 4.00s
Kerb to Kerb Turning Radius 7.100m

Rev.	Date	Description	By
C1	01.12.2025	CONSTRUCTION ISSUE	TA



01489 890004
admin@archassociates.co.uk
www.archassociates.co.uk

Client
Persimmon

Architect
AAP ARCHITECTURE

Project title
**KEYMER ROAD,
BURGESS HILL,
CHARLES CHURCH PARCEL.**

Drawing title
**FIELD 6,
VEHICLE TRACKING – FIRE TENDER.**

Scale	Paper size	Date	Drawn by	Checked by
1:250	A1	DEC 2025	TA	CH
Site code	Drawing number code	Drawing sheet Number	Revision	
A46	120	014	C1	