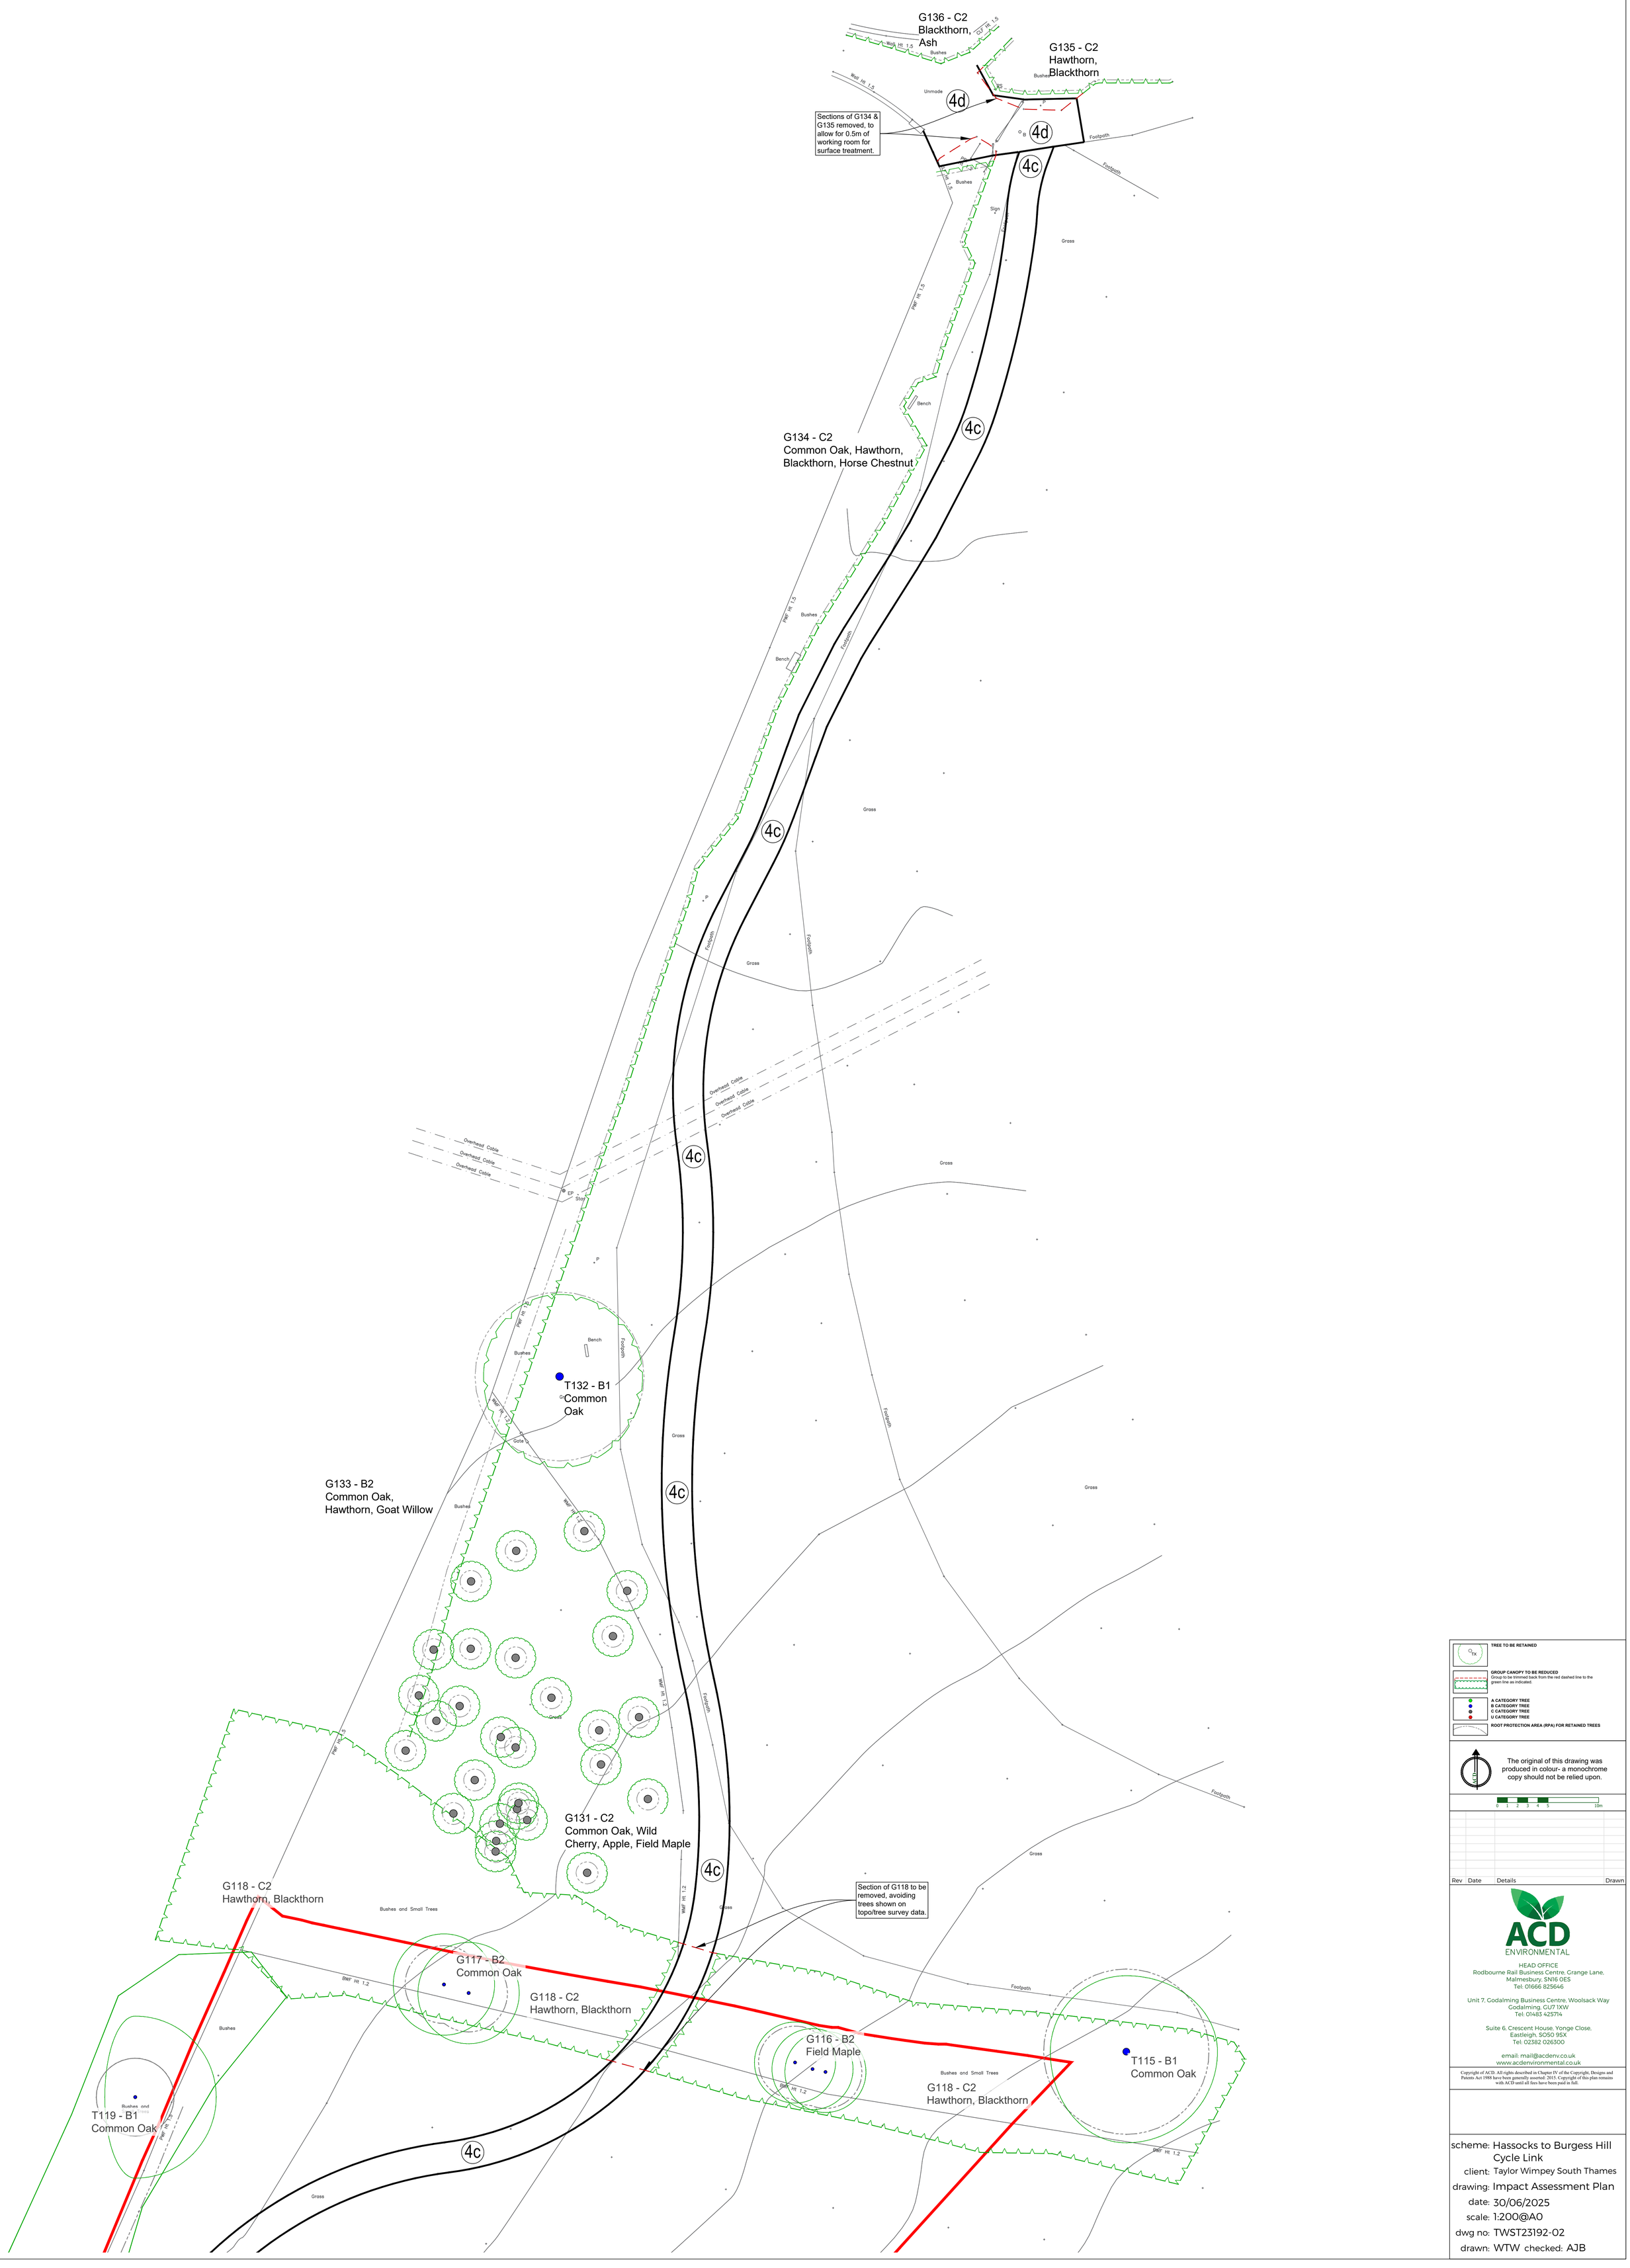


Copyright of ACD. All rights described in Chapter IV of the Copyright, Designs and Patents Act 1988 have been generally asserted: 2015. Copyright of this plan remains with ACD until all fees have been paid in full.

scheme: Hassocks to Burgess Hill Cycle Link
client: Taylor Wimpey South Thames
drawing: Impact Assessment Plan
date: 30/06/2025
scale: 1:200@A0
dwg no: TWST23192-02
drawn: WTW checked: AJB