


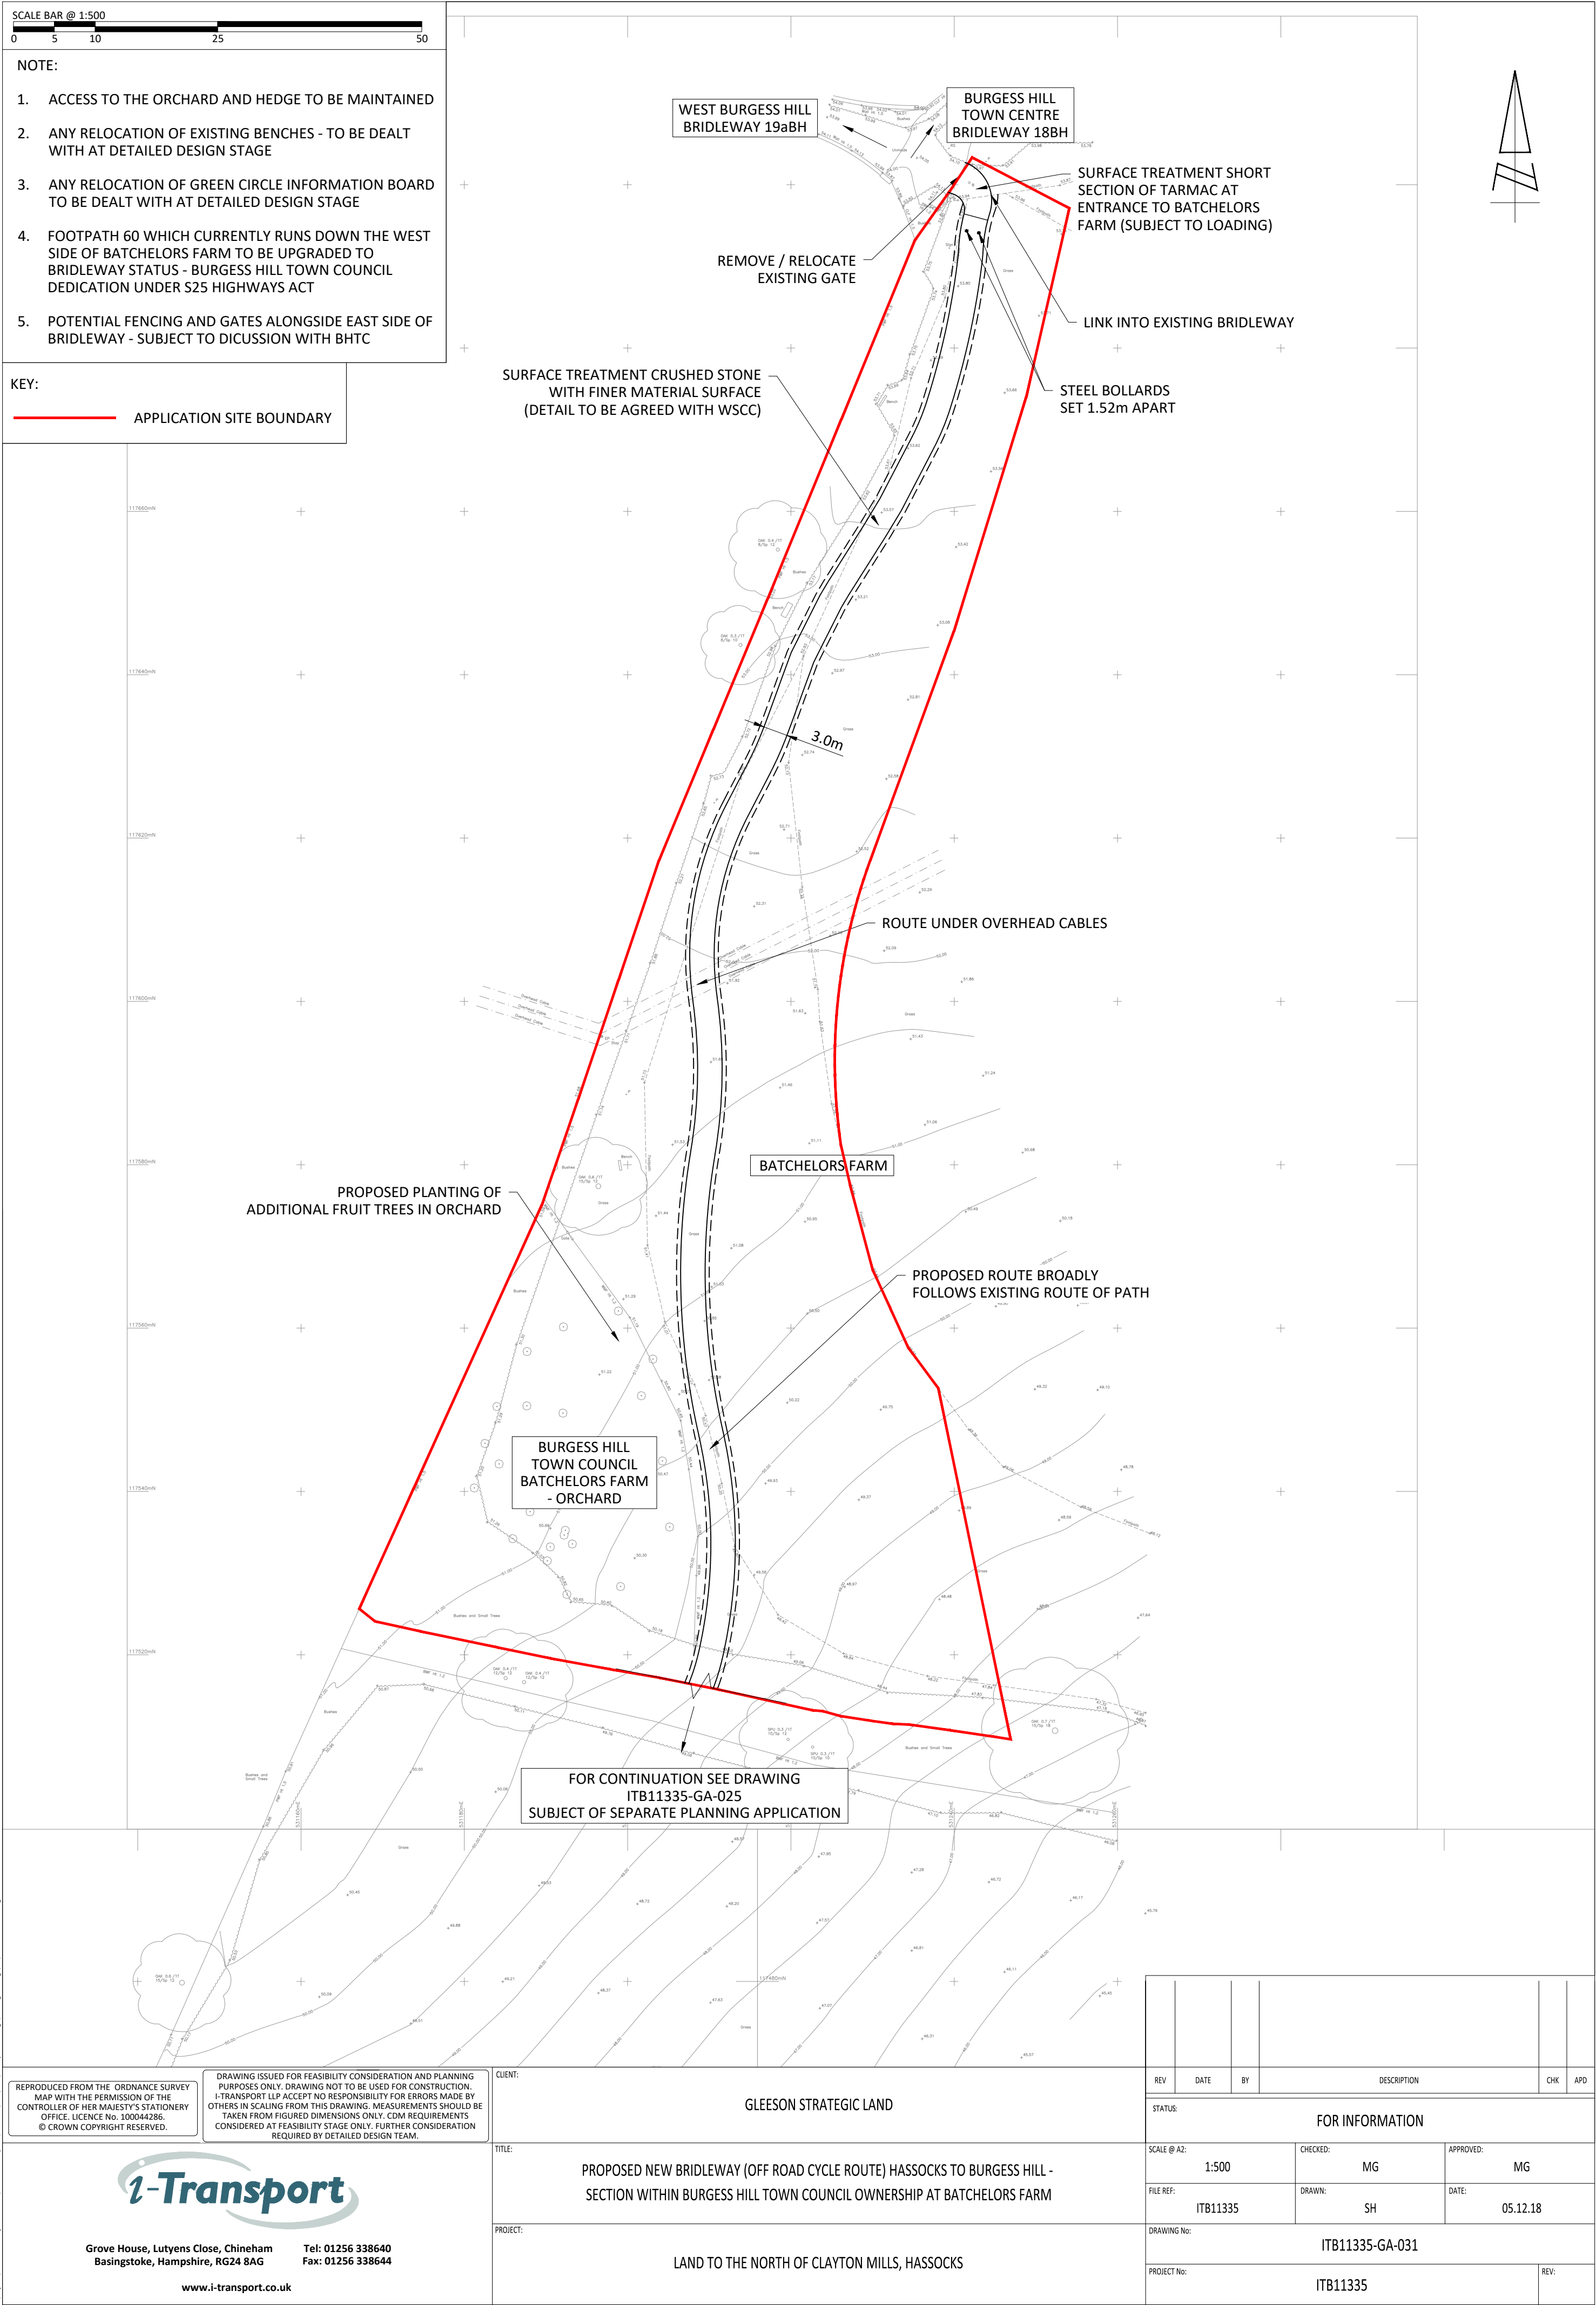

REPRODUCED FROM THE ORDNANCE SURVEY MAP WITH THE PERMISSION OF THE CONTROLLER OF HER MAJESTY'S STATIONERY OFFICE. LICENCE No. 100044286. © CROWN COPYRIGHT RESERVED.

DRAWING ISSUED FOR FEASIBILITY CONSIDERATION AND PLANNING PURPOSES ONLY. DRAWING NOT TO BE USED FOR CONSTRUCTION. I-TRANSPORT LLP ACCEPT NO RESPONSIBILITY FOR ERRORS MADE BY OTHERS IN SCALING FROM THIS DRAWING. MEASUREMENTS SHOULD BE TAKEN FROM FIGURED DIMENSIONS ONLY. CDM REQUIREMENTS CONSIDERED AT FEASIBILITY STAGE ONLY. FURTHER CONSIDERATION REQUIRED BY DETAILED DESIGN TEAM.

CLIENT: GLEESON STRATEGIC LAND

TITLE: PROPOSED NEW BRIDLEWAY (OFF ROAD CYCLE ROUTE) HAS SOCKS TO BURGESS HILL - SECTION WITHIN BURGESS HILL TOWN COUNCIL OWNERSHIP AT BATCHELORS FARM

PROJECT: LAND TO THE NORTH OF CLAYTON MILLS, HAS SOCKS

REV	DATE	BY	DESCRIPTION	CHK	APD
STATUS: FOR INFORMATION					
SCALE @ A2: 1:500		CHECKED: MG		APPROVED: MG	
FILE REF: ITB11335		DRAWN: SH		DATE: 05.12.18	
DRAWING No: ITB11335-GA-031					
PROJECT No: ITB11335					REV: