


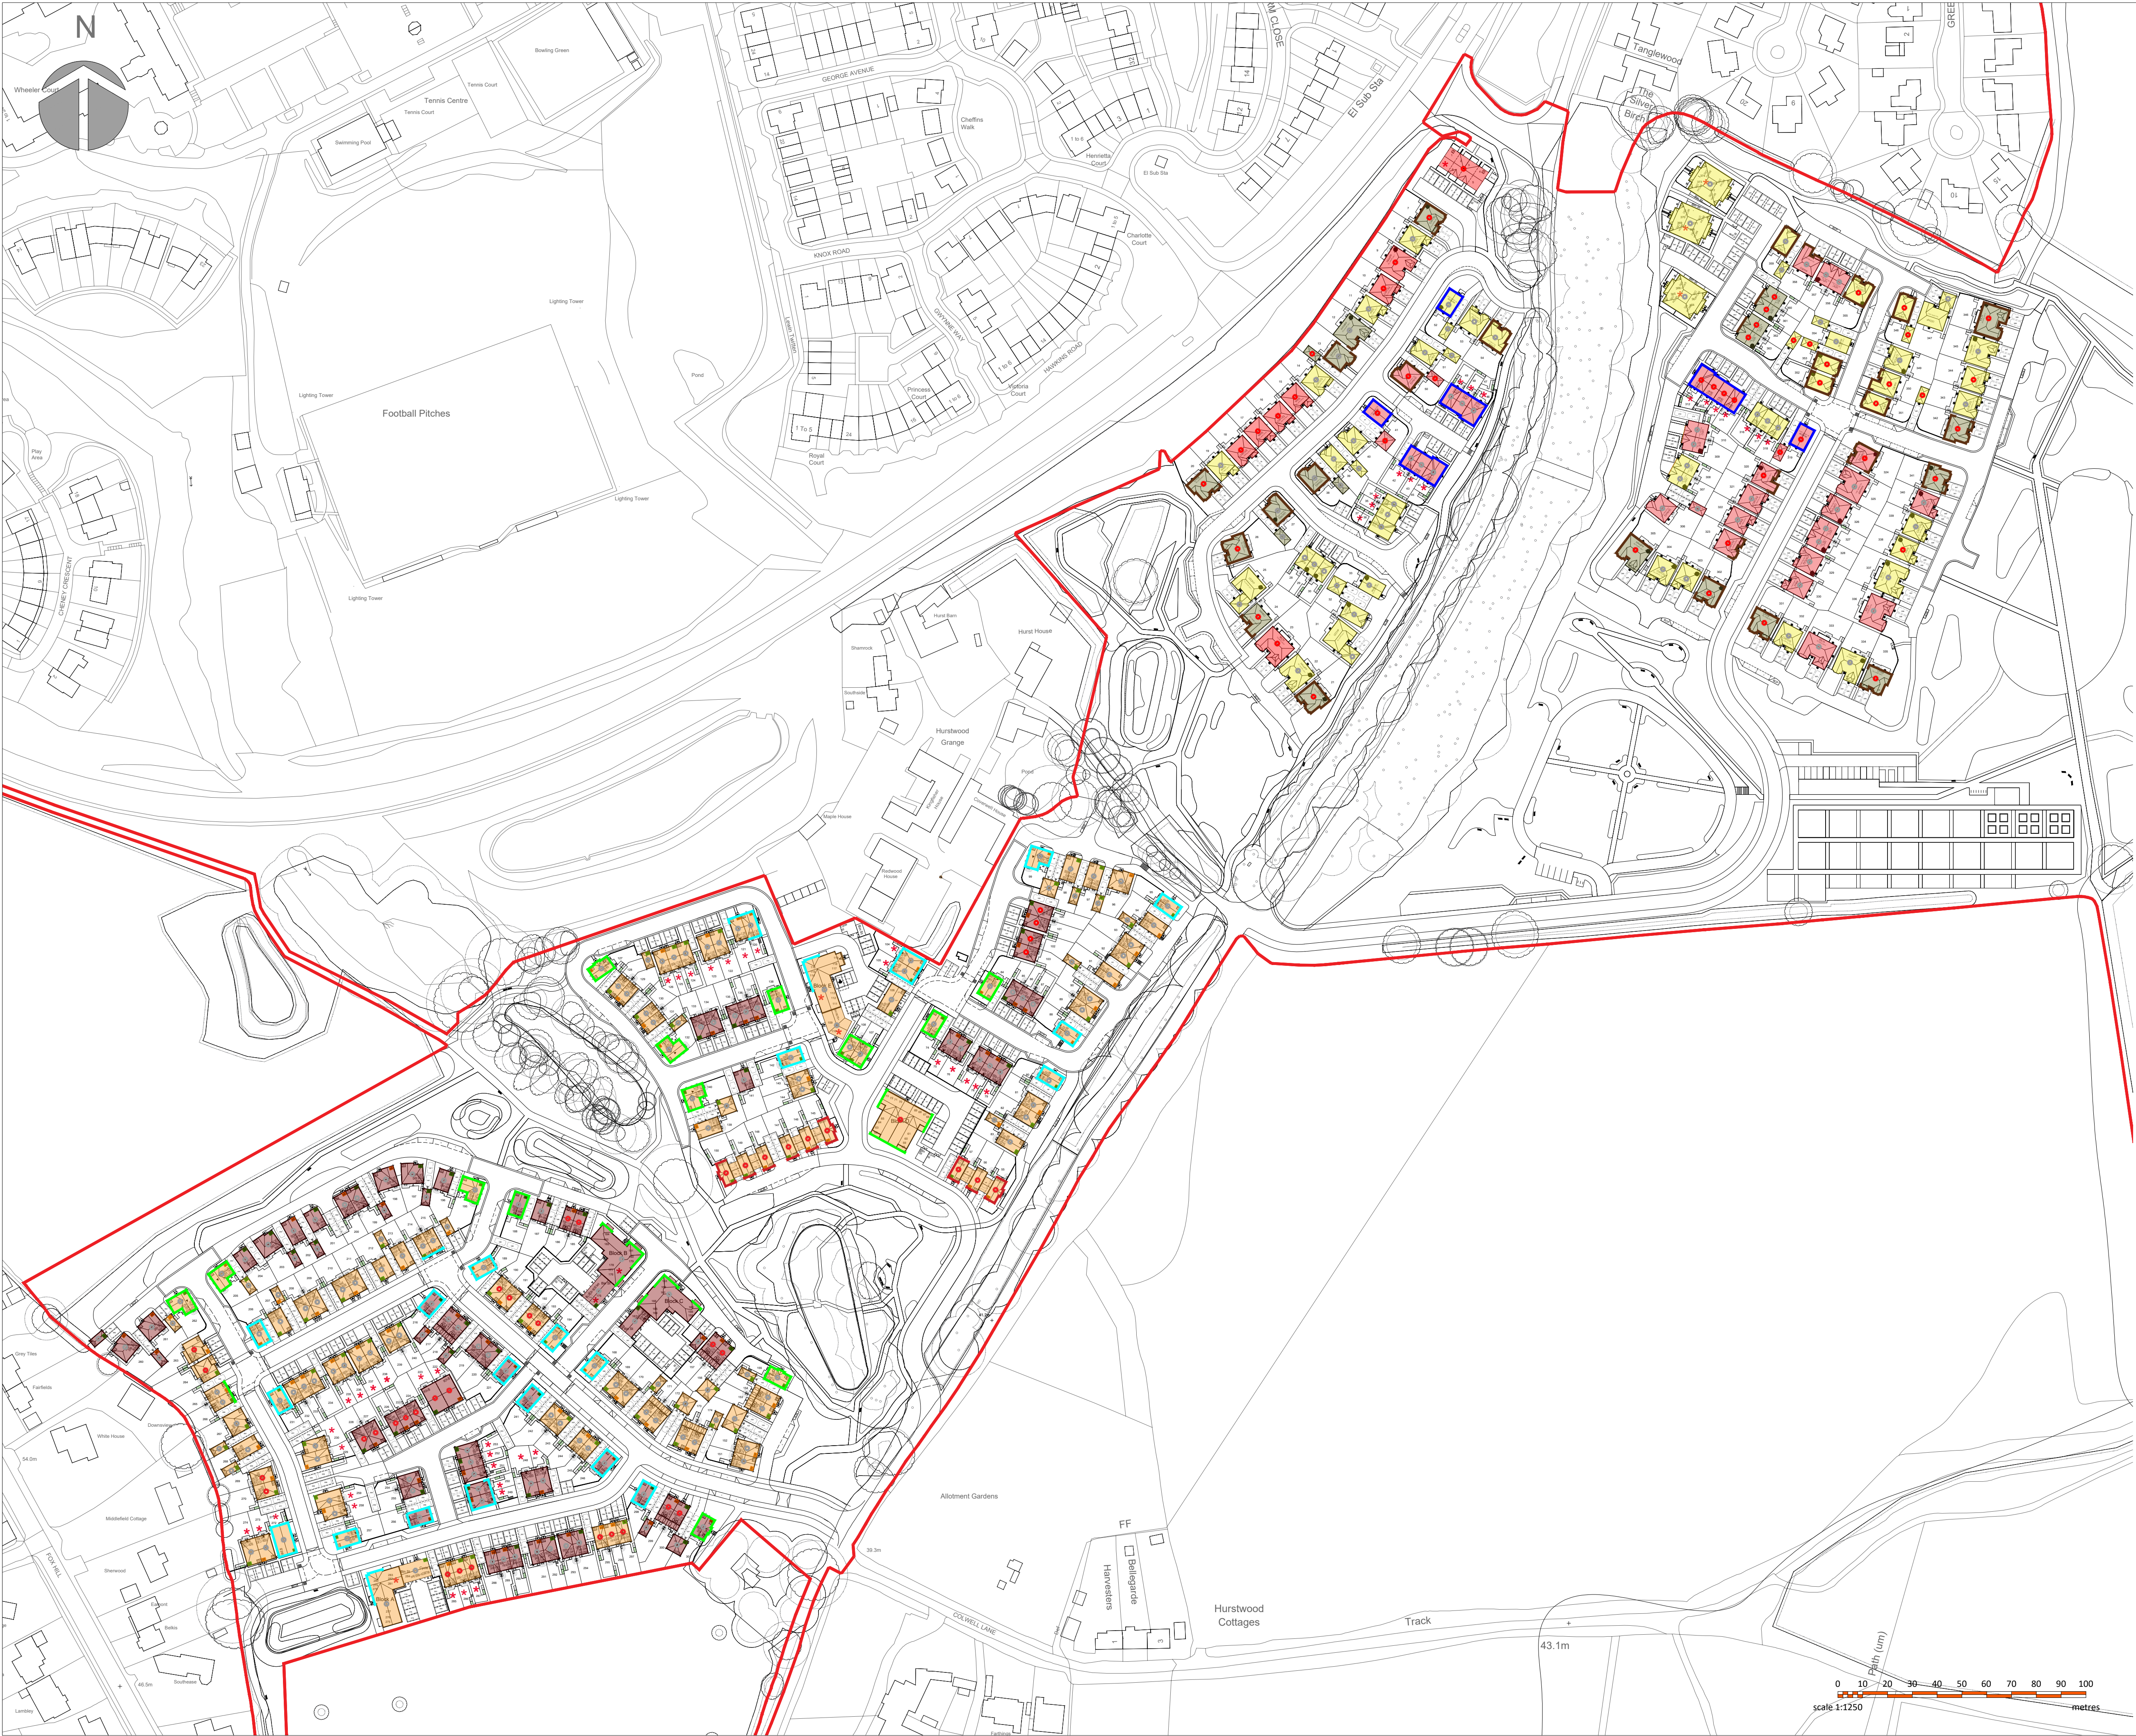

© this drawing and the building works depicted are the copyright of not be reproduced or amended except by written permission. no liability will be accepted for amendments made by other persons.

all dimensions to be checked on site and architect notified of any discrepancies prior to commencement. do not scale.

any and all elements relating to the fire safety of the building will require separate confirmation and approval by a fully accredited fire engineering consultant who has to be appointed by the Client.

- KEY
- Brick 01 - Mellow Red Multi Stock- Ibstock New Cavendish Stock
Feature - Solid red Stock - Ibstock Leicester Red
(Or similar as approved)

Brick 02 - Strong Red Multi Stock - Ibstock Weston Red
Feature - Solid Red Stock- Ibstock Leicester Red
(Or similar as approved)

Brick 03 - Red Multi Wirecut- Wienerberger Sunset Red Brick
Feature - Solid Red Wirecut - Wienerberger Sienna Red
(Or similar as approved)

Brick 04 - Red Multi Wirecut - Wienerberger Dunsfold Multi
Feature - Buff Wirecut - Wienerberger Kemsley Yellow
(Or similar as approved)

Brick 05 Yellow Buff Brick
Wienerberger Kemsley Hurstwood Multi (TBC)
(Or similar as approved)

Red Tile Hanging

Brown Tile Hanging

Rich Espresso Hardiplank or other as approved

Cobble Stone Hardiplank or other as approved

Waney Edge Boarding

Red Roof Tiles

Grey Roof Tiles
- notes:
- | | | | | |
|------|----------|-------------------------------------|-------|--------|
| E | 29.07.26 | Updated accordingly with new layout | KL | KL |
| D | 01.07.26 | Updated accordingly with new layout | KL | KL |
| C | 26.06.26 | Updated accordingly with new layout | KL | KL |
| B | 23.01.26 | Updated to suit layout changes | AM | KL |
| A | 19.12.25 | Updated to suit layout changes | AT | AT |
| rev: | date: | comment(s): | name: | check: |
- IDP

ARCHITECTS.
URBAN DESIGNERS.
PROJECT MANAGERS.
LANDSCAPE ARCHITECTS.
WE ARE IDP.
- | | | | |
|----------|----------------|-------------|----------------|
| status: | PLANNING | RIBA Stage: | 3 |
| client: | Barratt Redrow | | |
| job: | Hurst Farm | | |
| title: | Material Plan | | |
| drawn: | TJ | date: | 29.11.25 |
| checked: | DZ | scale @ a1: | 1:1250 |
| job no: | C5990 | drg no: | PL003_04 Rev E |
- IDP GROUP 27 SPON STREET COVENTRY CV1 3BA
T: +44 (0)24 7652 7600 E:info@idpgroup.com
www.weareidp.com