


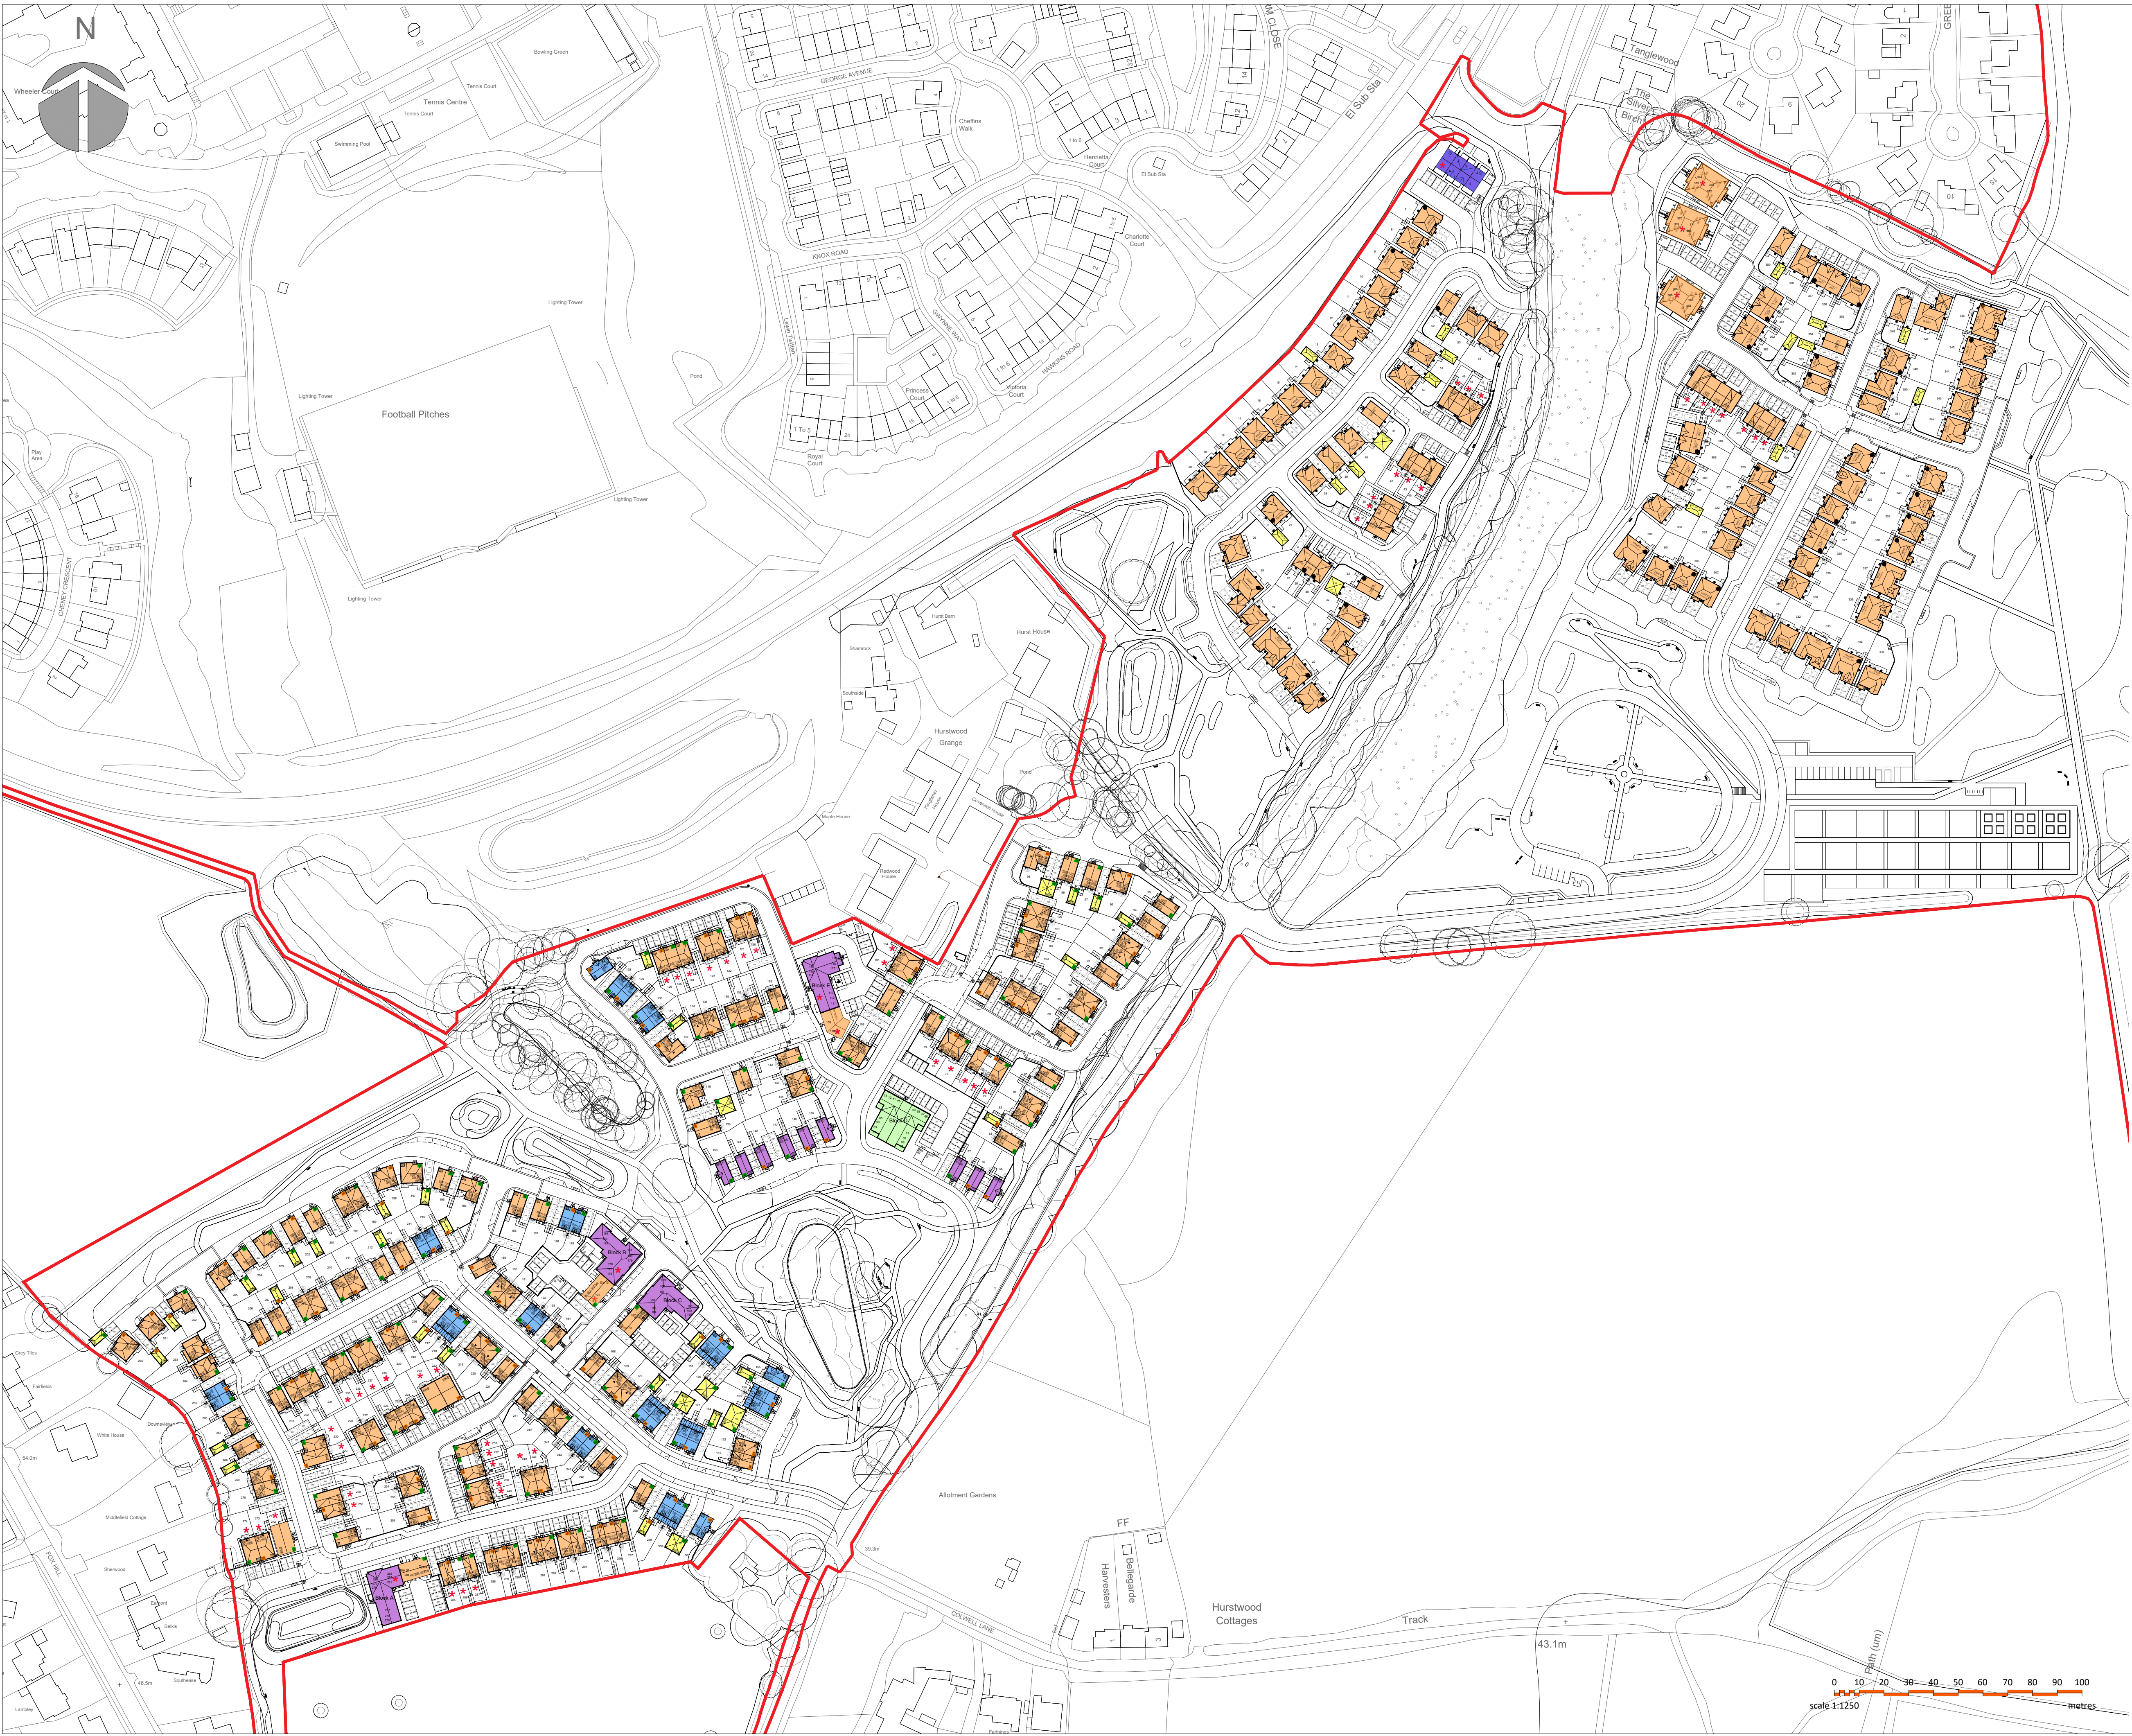

© this drawing and the building works depicted are the copyright of not be reproduced or amended except by written permission. no liability will be accepted for amendments made by other persons.

all dimensions to be checked on site and architect notified of any discrepancies prior to commencement. do not scale.

any and all elements relating to the fire safety of the building will require separate confirmation and approval by a fully accredited fire engineering consultant who has to be appointed by the Client.

KEY

- 1 Storey
- 2 Storey
- 2.5 Storey
- 3 Storey
- 4 Storey

E	24.07.26	Updated accordingly with new layout	KL	KL
D	01.07.26	Updated accordingly with new layout	KL	KL
C	26.06.26	Updated accordingly with new layout	AT	AT
B	23.01.26	Updated to suit layout changes	AM	KL
A	19.12.25	Updated to suit layout changes	AT	AT
rev:	date:	comment(s):	name:	check:



ARCHITECTS.

URBAN DESIGNERS.

PROJECT MANAGERS.

LANDSCAPE ARCHITECTS.

WE ARE IDP.

status:	PLANNING	RIBA Stage:	3
client:	Barratt Redrow		
job:	Hurst Farm		
title:	Building Heights Plan		
drawn:	AT	date:	18.12.2025
checked:	AT	scale @ a1:	1:1250
job no:	C5990	drg no:	SK003_09 Rev E