


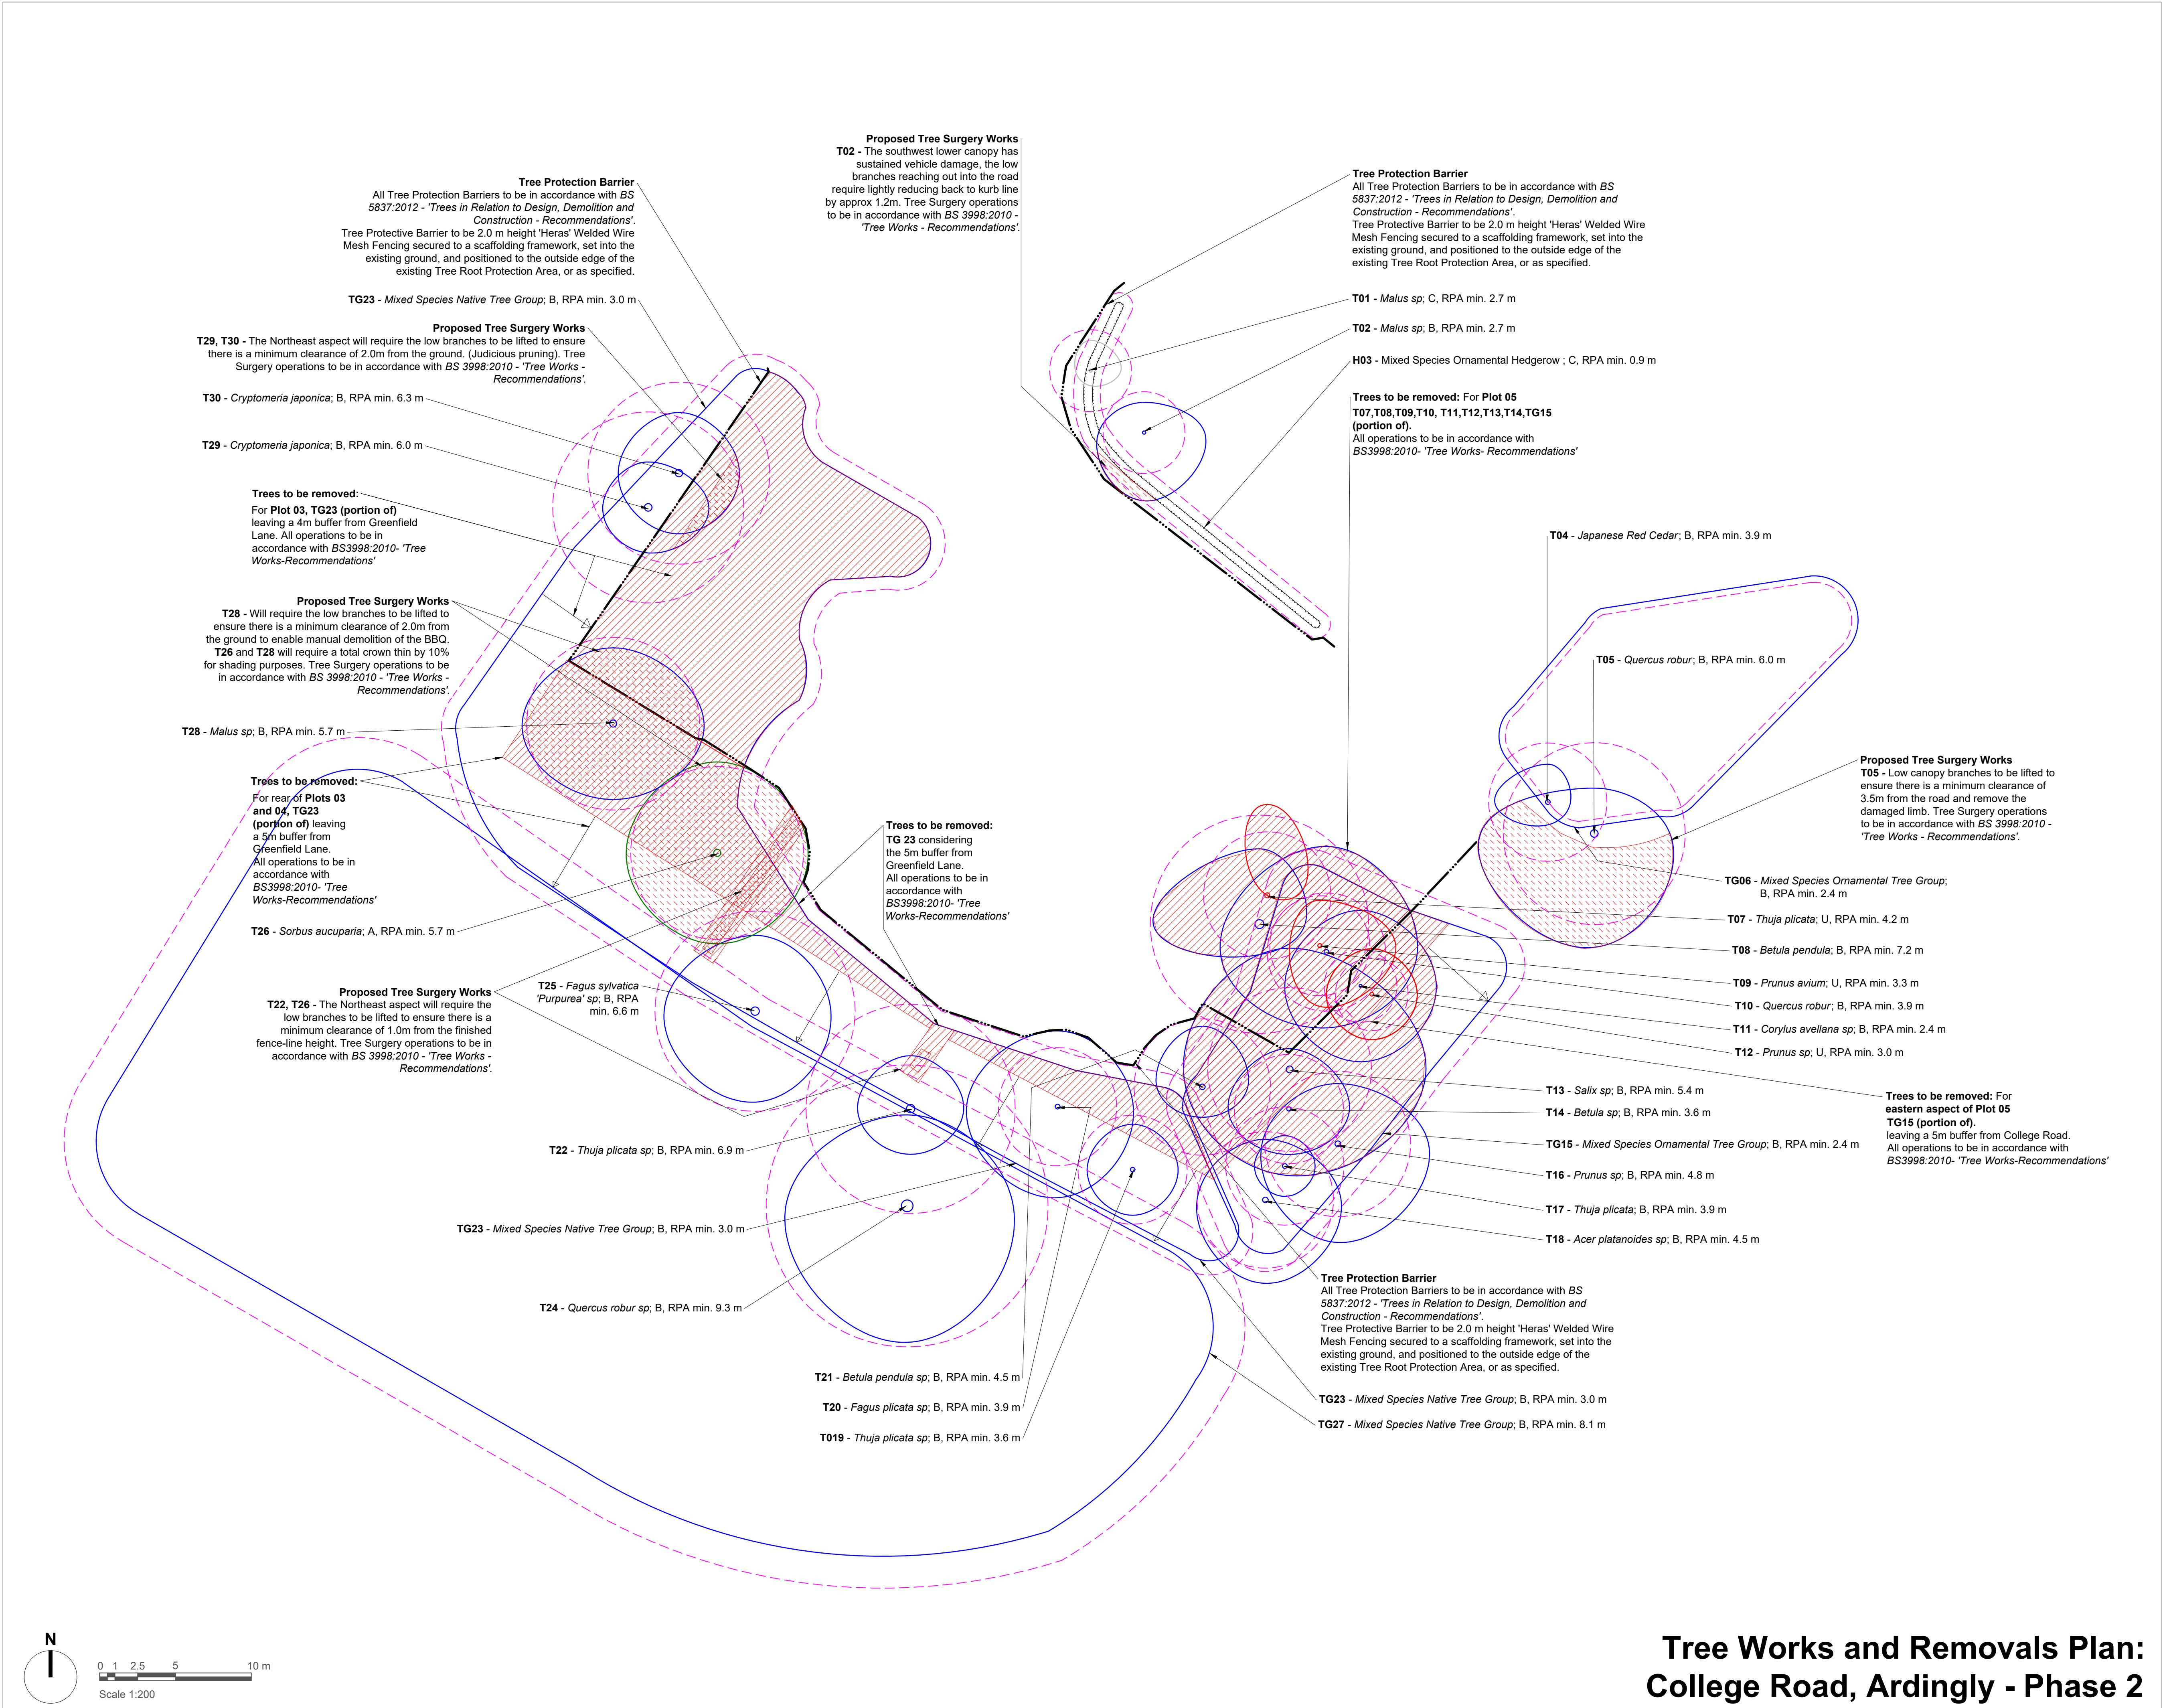

Legend

T02

Tree, Hedgerow and Shrub Numbers.

Tree Root Protection Areas
Specified in accordance with BS 5837:2012 - 'Trees in Relation to Design, Demolition and Construction - Recommendations'.

Category A Trees
Trees of High Quality and Value to be Retained.

Category B Trees
Trees of Moderate Quality and Value to be Retained.

Category C Trees
Trees of Low Quality and Value to be Retained.

Category U Trees
Trees unsuitable for long term retention.

Existing Trees to be Removed
All operations to be in accordance with BS3998:2010- 'Tree Works- Recommendations'

Existing Shrubs and Hedges to be Removed

Proposed Tree Surgery Works
Tree Surgery operations to be in accordance with BS 3998:2010 - 'Tree Works - Recommendations'.

Notes:

- Drawing to be read in colour.
- For details of existing trees and vegetation refer to: LLD3592-ARB-SCH-001 - Existing Tree Schedule;
- For assessment of effects of the proposed development on existing trees refer to LLD3592-ARB-REP-001- Arboricultural Impact Assessment and Method Statement.

DRAFT ISSUE

Rev	Description	Date	Initials
00	Draft Issue	26.08.25	LEB

LIZARD
Landscape Design and Ecology

The Old Bank, 34 South Street, Tarring, Worthing, West Sussex, BN14 7LH
T. 01903 216033 E. lizardlandscape@btconnect.com W. lizardlandscapeology.com

Client

Remmus Designer Homes Ltd

Project Title and Location

College Road - Phase 2

Ardingly

Drawing Title

Tree Works and Removals Plan

Scale

1:200@A1

Drawn

LEB

Approved

GO

Date

26/08/2025

Drawing No

LLD3592-ARB-DWG-020

Revision

00