


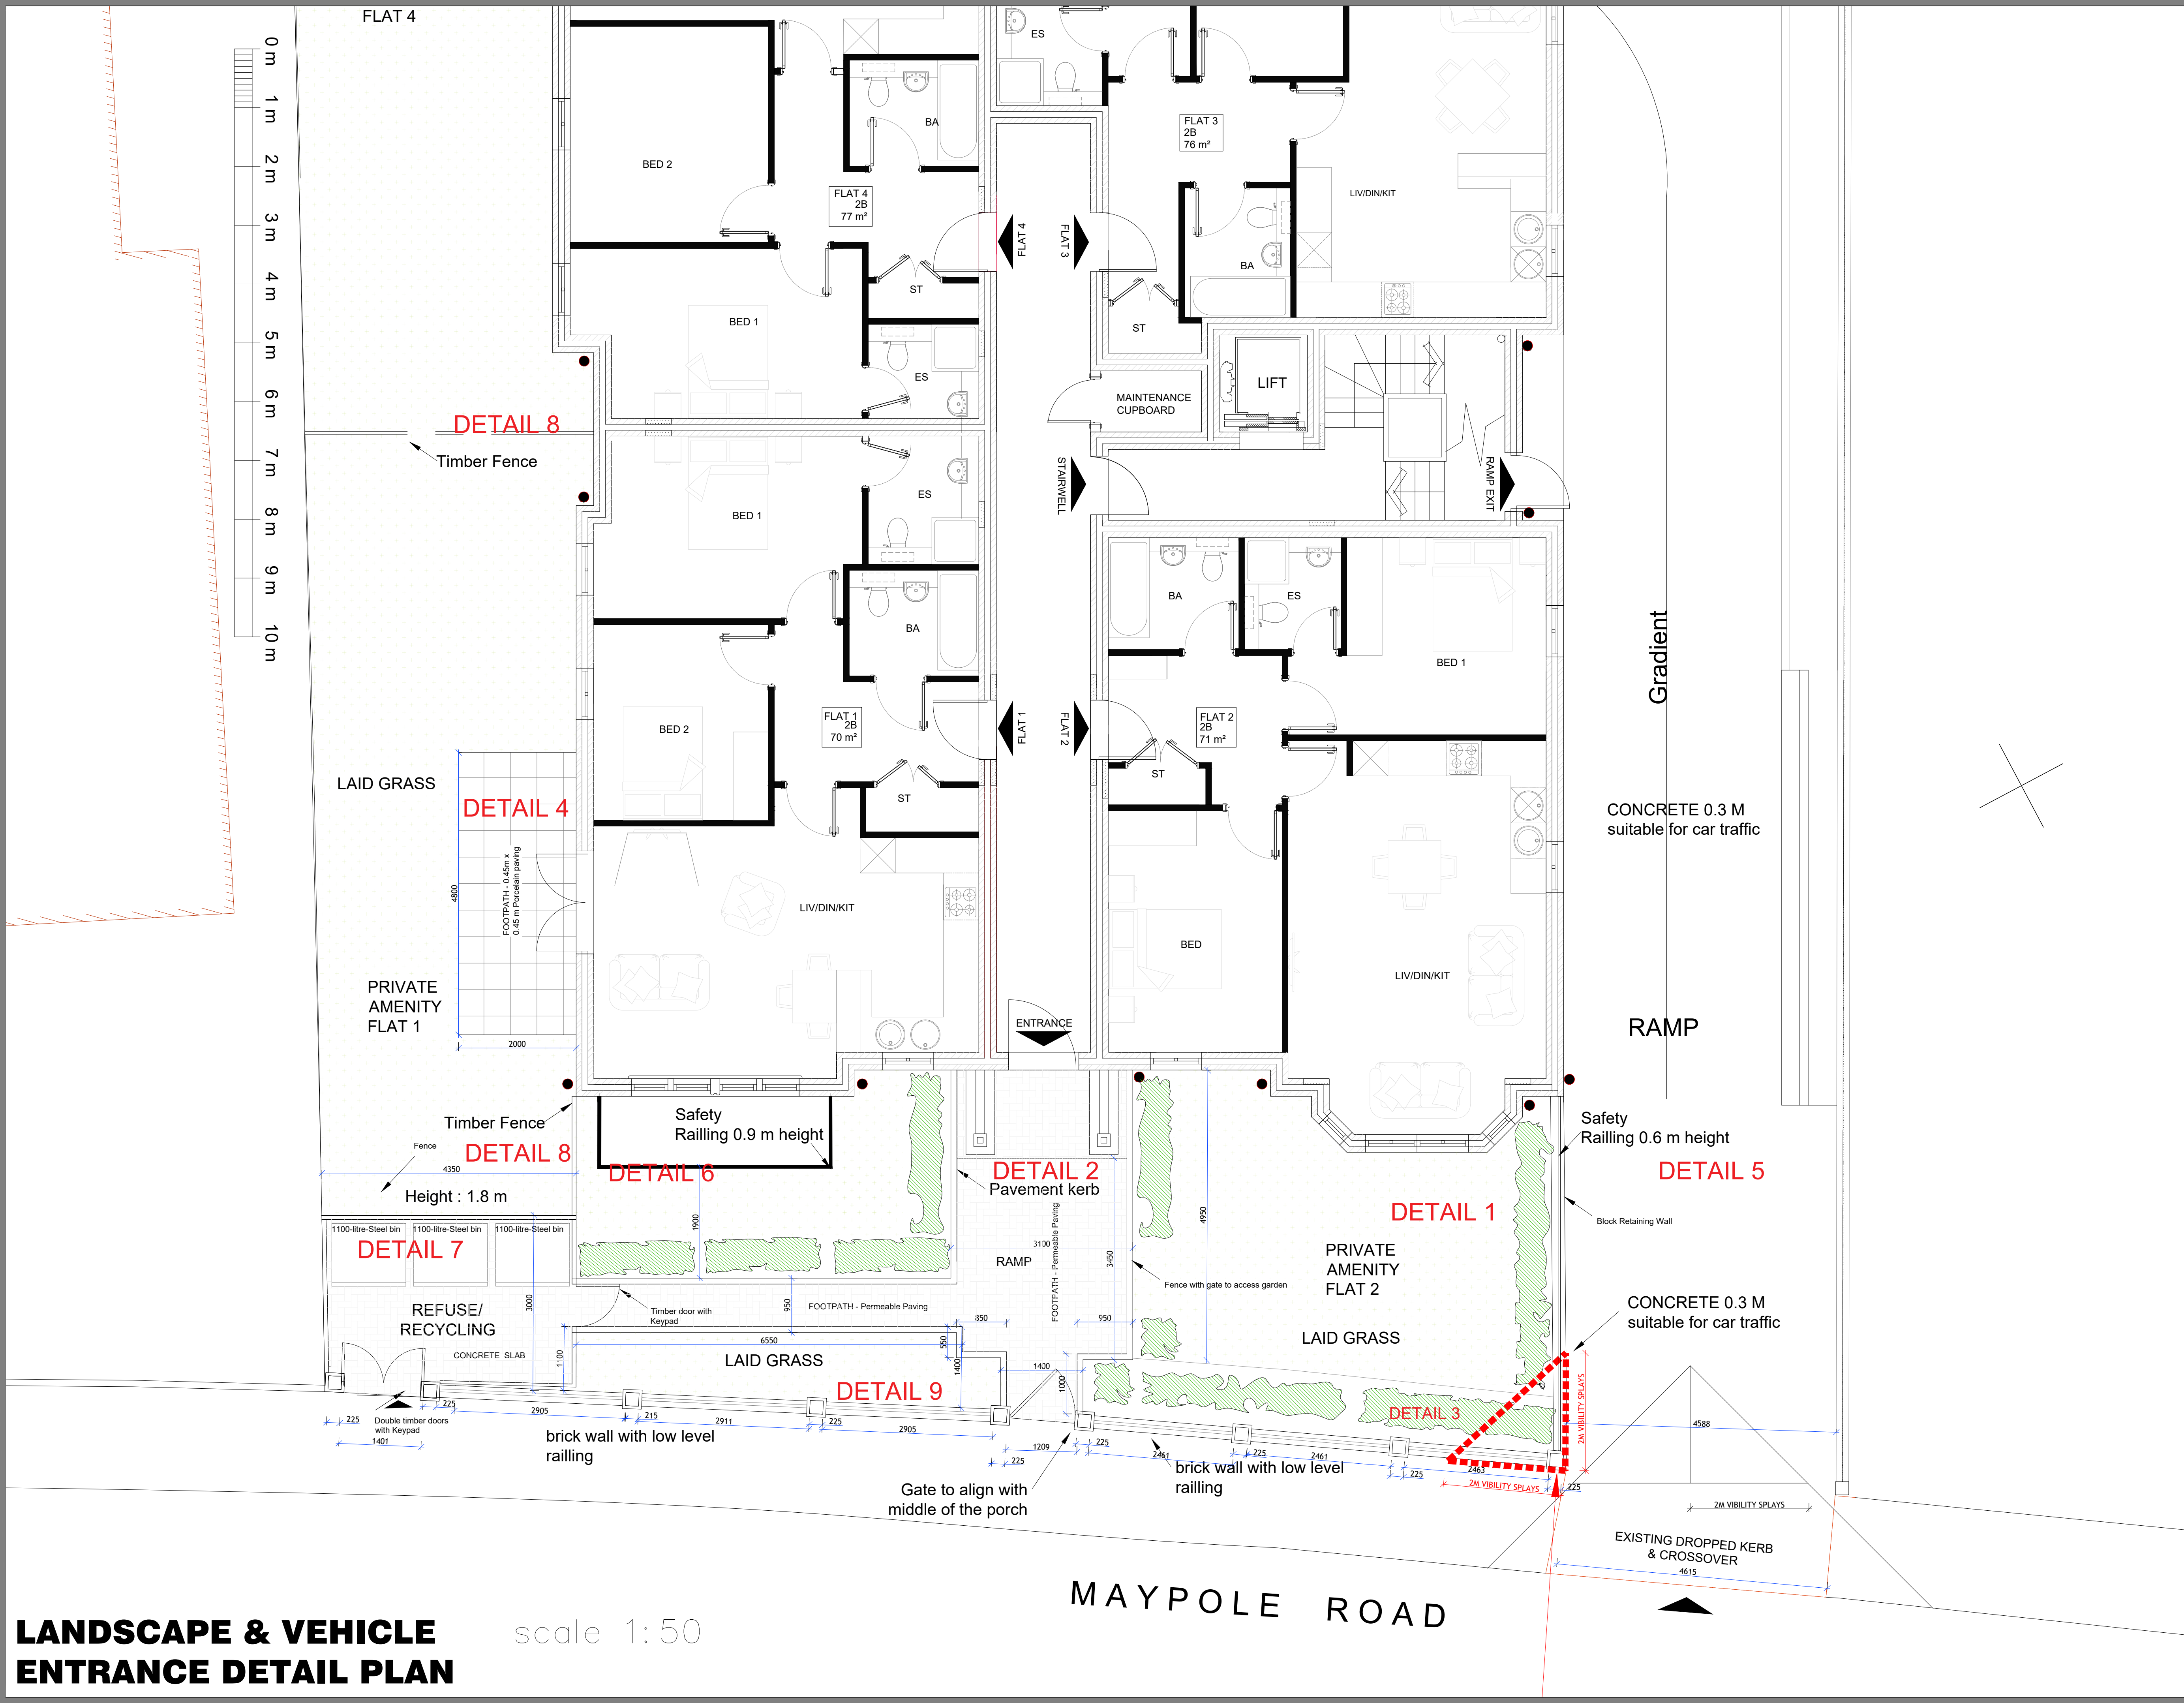

LANDSCAPE & VEHICLE
ENTRANCE DETAIL PLAN

scale 1:50

MAYPOLE ROAD

Notes

1

All dimensions must be checked on site and not scaled from this drawing.

2

This drawing remains the copyright of CAF Constructions LTD and may not be duplicated or issued without permission.

3

Any discrepancies between this drawing and other documents or drawings to be relayed to CAF Constructions LTD without delay.

4

This drawing is to be read in conjunction with drawing Nos.

d	28.03.2025	Landscape amendments
c	28.01.2023	Flat Entrance Position
B	30.06.2022	Building control Drawings
A	08.07.2021	Setting Out
	Date	Revisions

CEEMAF CONSTRUCTION LIMITED

Unit 19 E & D,
Battlers Green Farm,
Radlett WD7 8PH
Telephone: 02089539701
Fax: 02089539701
Mobile: 07882963805
E-mail cafinvest@yahoo.co.uk

Client Details

Mr Roger Fine

Project Title

Oakhurst,
Maypole Road,
East Grinstead,
RH19 1HL

LANDSCAPE & CAR ENTRANCE DETAIL PLAN

Scale	Client/Project No	Rev.
1:50 @ A1	CAF/148	
Date		
JULY 2024		
Drawn	Drawing No.	
ICF	101-2	