


GENERAL NOTES

- THIS DRAWING IS COPYRIGHT AND SHOULD NOT BE REPRODUCED IN WHOLE OR PART WITHOUT THE WRITTEN CONSENT OF PATRICK PARSONS LTD.
- DO NOT SCALE FROM THIS DRAWING.
- ALL DIMENSIONS TO BE CHECKED ON SITE AND CO-ORDINATE WITH RELEVANT ARCHITECT'S DRAWINGS. ANY DISCREPANCIES TO BE REPORTED TO ENGINEER PRIOR TO CONSTRUCTION.
- ALL DIMENSIONS IN mm UNLESS NOTED OTHERWISE.
- ALL LEVELS IN METERS
- STRUCTURAL SIZES HEREON SHALL NOT BE MODIFIED WITHOUT THE WRITTEN APPROVAL OF THE ENGINEER.
- THIS DRAWING IS TO BE READ IN CONJUNCTION WITH ALL RELEVANT ENGINEERS DRAWINGS & SPECIFICATIONS.

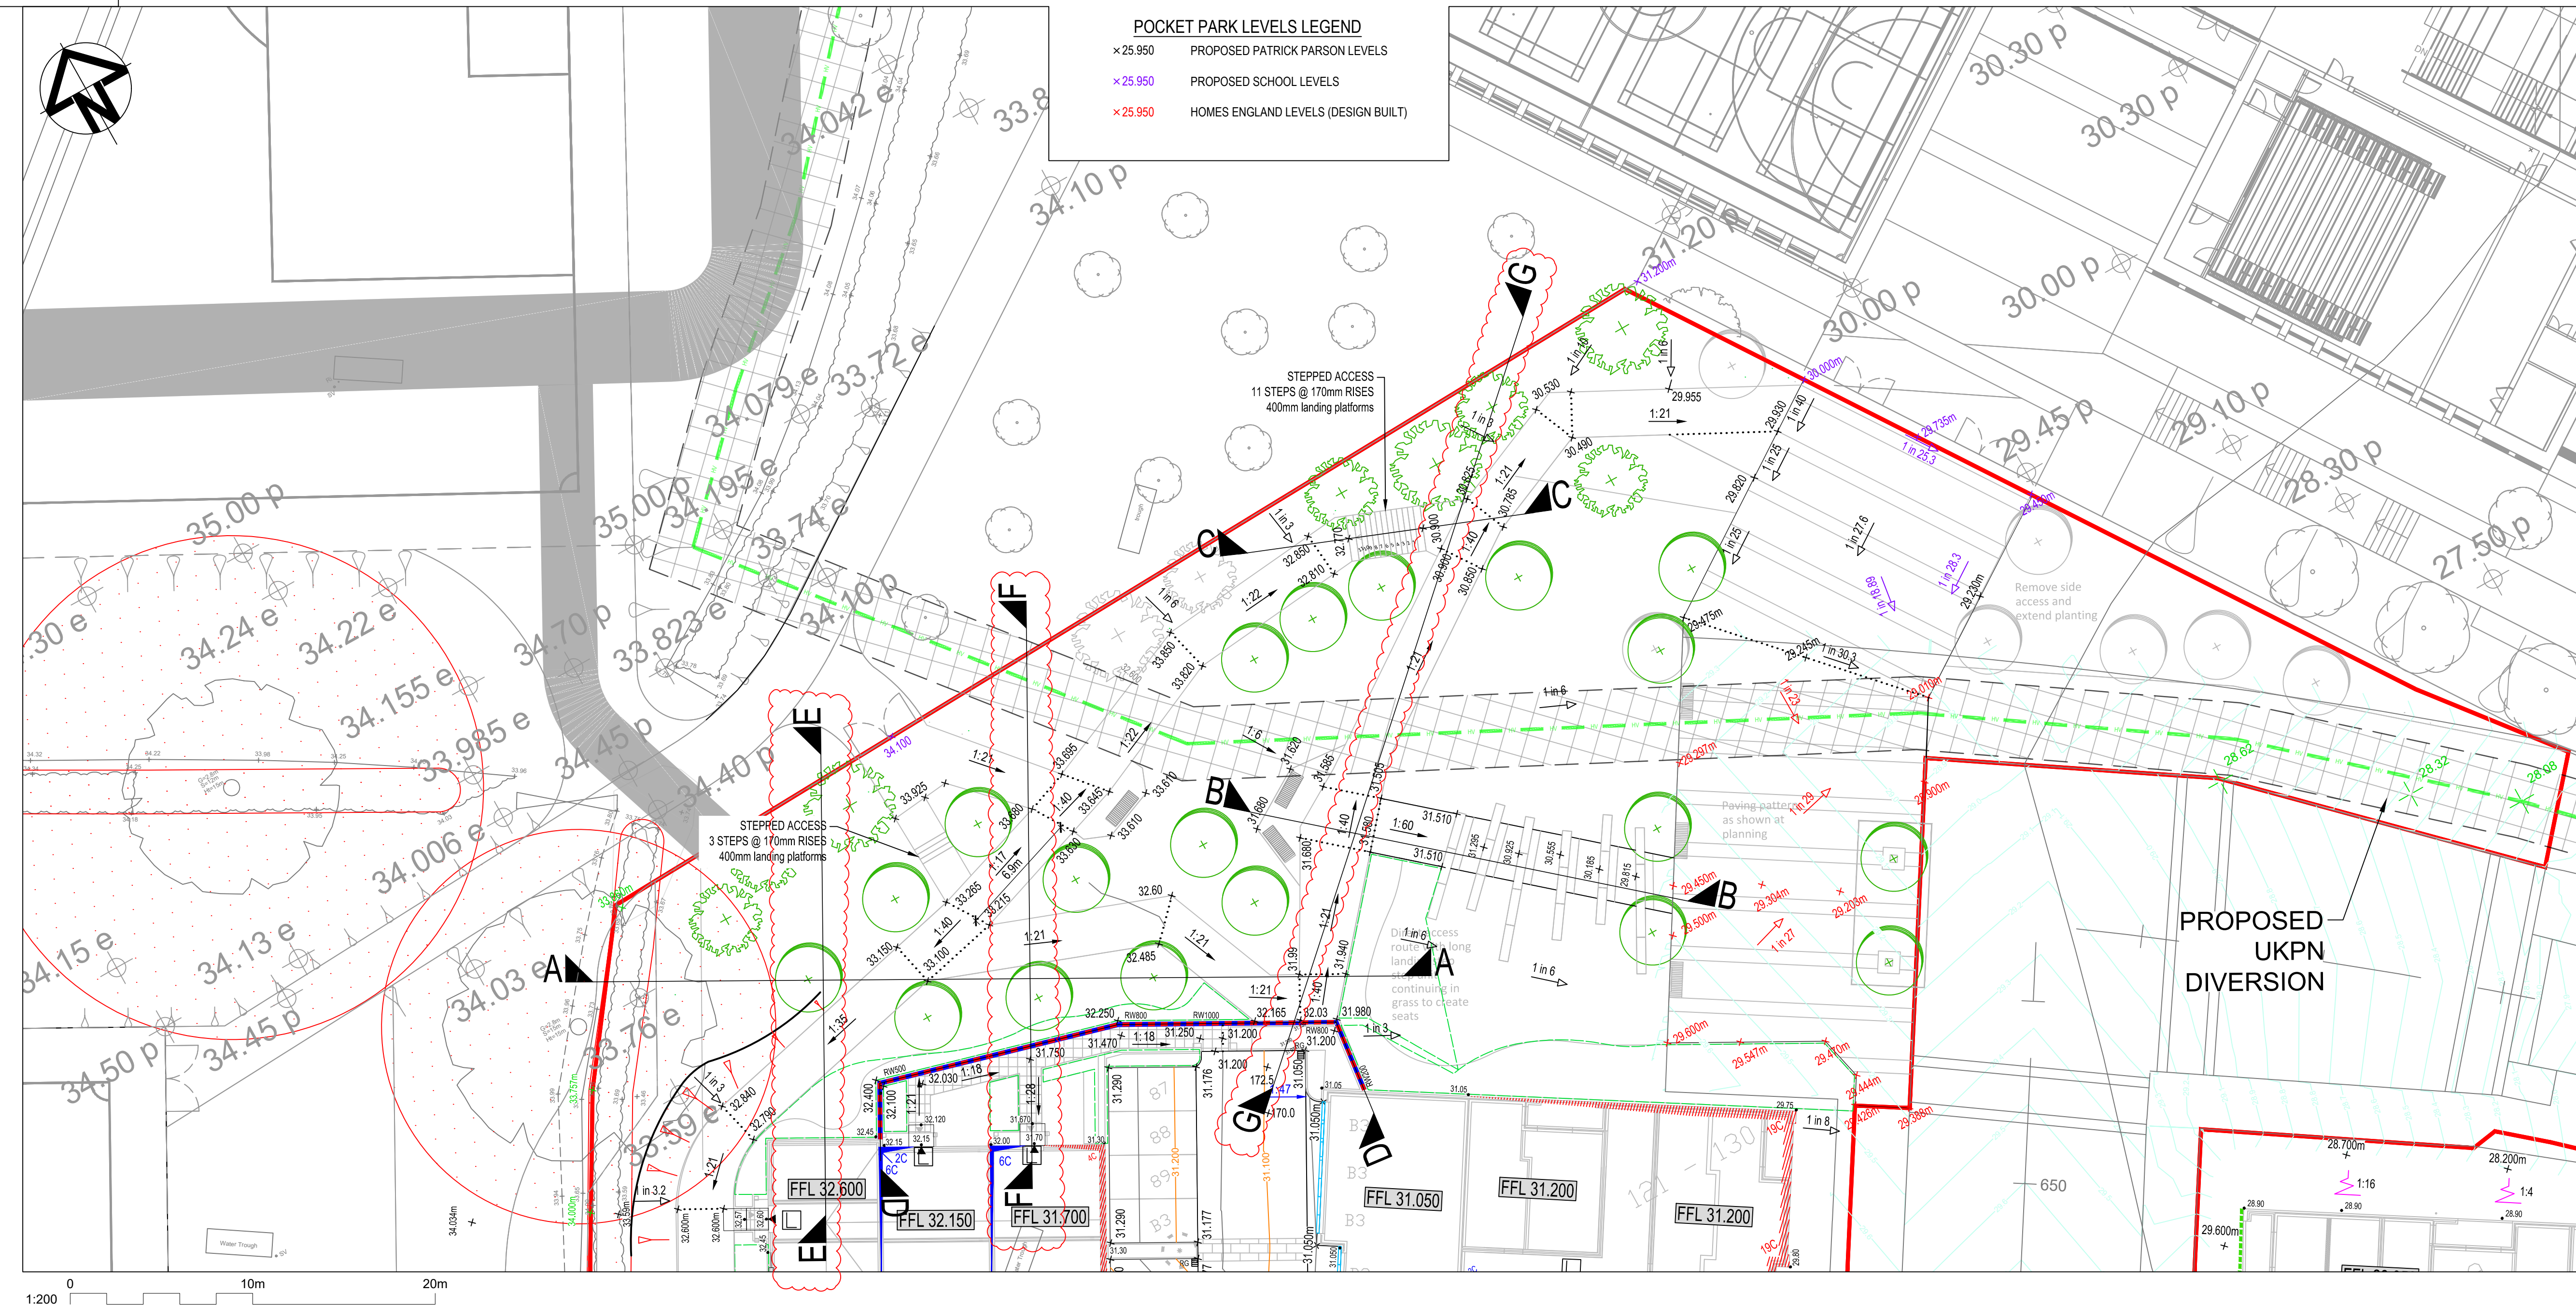

- KEY**
- SITE BOUNDARY
 - RETAINING WALL REFER TO BELLWAY DETAIL A_SD_S130_B_41
 - GRAVEL BOARD SCREEN WALL (RETAINED HEIGHT)
 - TIMBER FENCE
 - STEPS
 - LAND DRAIN FILTRATING INTO GROUND
 - GRADIENT AND FALL ARROW
 - PROPOSED LEVELS
 - CONTOURS BY OTHERS
 - EXPOSED BRICK / UNDERBUILD AND NUMBER OF BRICK COURSES AFTER 150mm FOR DPC
 - EXTENT OF RAISED/LEVEL DPC
 - FINISHED FLOOR LEVEL
 - STEPPED ENTRANCE TO PROPERTY
 - RAMPED ENTRANCE TO PROPERTY (1:12 - 1:20 gradient for paths up to landing)
 - LEVEL ENTRANCE TO PROPERTY (Flatter than 1:20 path to landing)
 - ROOT PROTECTION AREA (RPA)
- NOTE:** WHERE ENTRANCE LETTER IS NOT ASSIGNED, FOOTPATH ENTRANCE ORIENTATION IS TO BE CONFIRMED

SEE BELOW FOR REVISION BOX CONTINUATION

C4	POCKET PARK LAYOUT UPDATED			
ELT	24.11.23	MG	24.11.23	AD
C3	UPDATED POCKET PARK SCHEME			
MK	29.09.23	MG	29.09.23	AD
C2	MINOR AMENDMENTS TO SUIT LANDSCAPE ARCHITECT CHANGES			
MK	06.09.23	MG	06.09.23	AD
C1	INITIAL ISSUE.			
MK	07.08.23	MG	07.08.23	AD
REV.	REVISION NOTE/COMMENT			
DRW BY	DATE	CCK BY	DATE	APP BY



34 Candler Mews
Amyand Park Road
Twickenham
TW1 3JF
United Kingdom
T. +44 (0)208 538 9555
E. info@patrickparsons.co.uk
W. www.patrickparsons.co.uk



Project
**NORTHERN ARC,
BURGESS HILL**

Drawing
**EXTERNAL WORKS
POCKET PARK**

C8	SECTION LINES E-E, F-F AND G-G ADDED TO DRAWING.			
ELT	29.04.24	AD	29.04.24	AD
C7	POCKET PARK LEVELS & LAYOUT UPDATED TO INCORPORATE COMMENTS MID SUSSEX COUNCIL (28.02.24). SECTIONS UPDATED TO SUITE. ADDITIONAL SECTION LINES ADDED.			
ELT	20.03.24	MG	20.03.24	AD
C6	POCKET PARK RAMP AND STEPS REMOVED PER PLANNING/SCHOOL TEAM REQUEST.			
ELT	24.01.24	MG	24.01.24	AD
C5	POCKET PARK SECTIONS ADDED			
ELT	06.12.23	MG	06.12.23	AD

Drawn	Date
MK	AUG 2023
Patrick Parsons Project No.	Scale @ A1
10282	As Shown
Status Description	Status
CONSTRUCTION	A
Drawing No. (project-ordinator-volume-level-type-role-number)	Revision
NOR-PPC-S1-XX-DR-C-3025	C8