


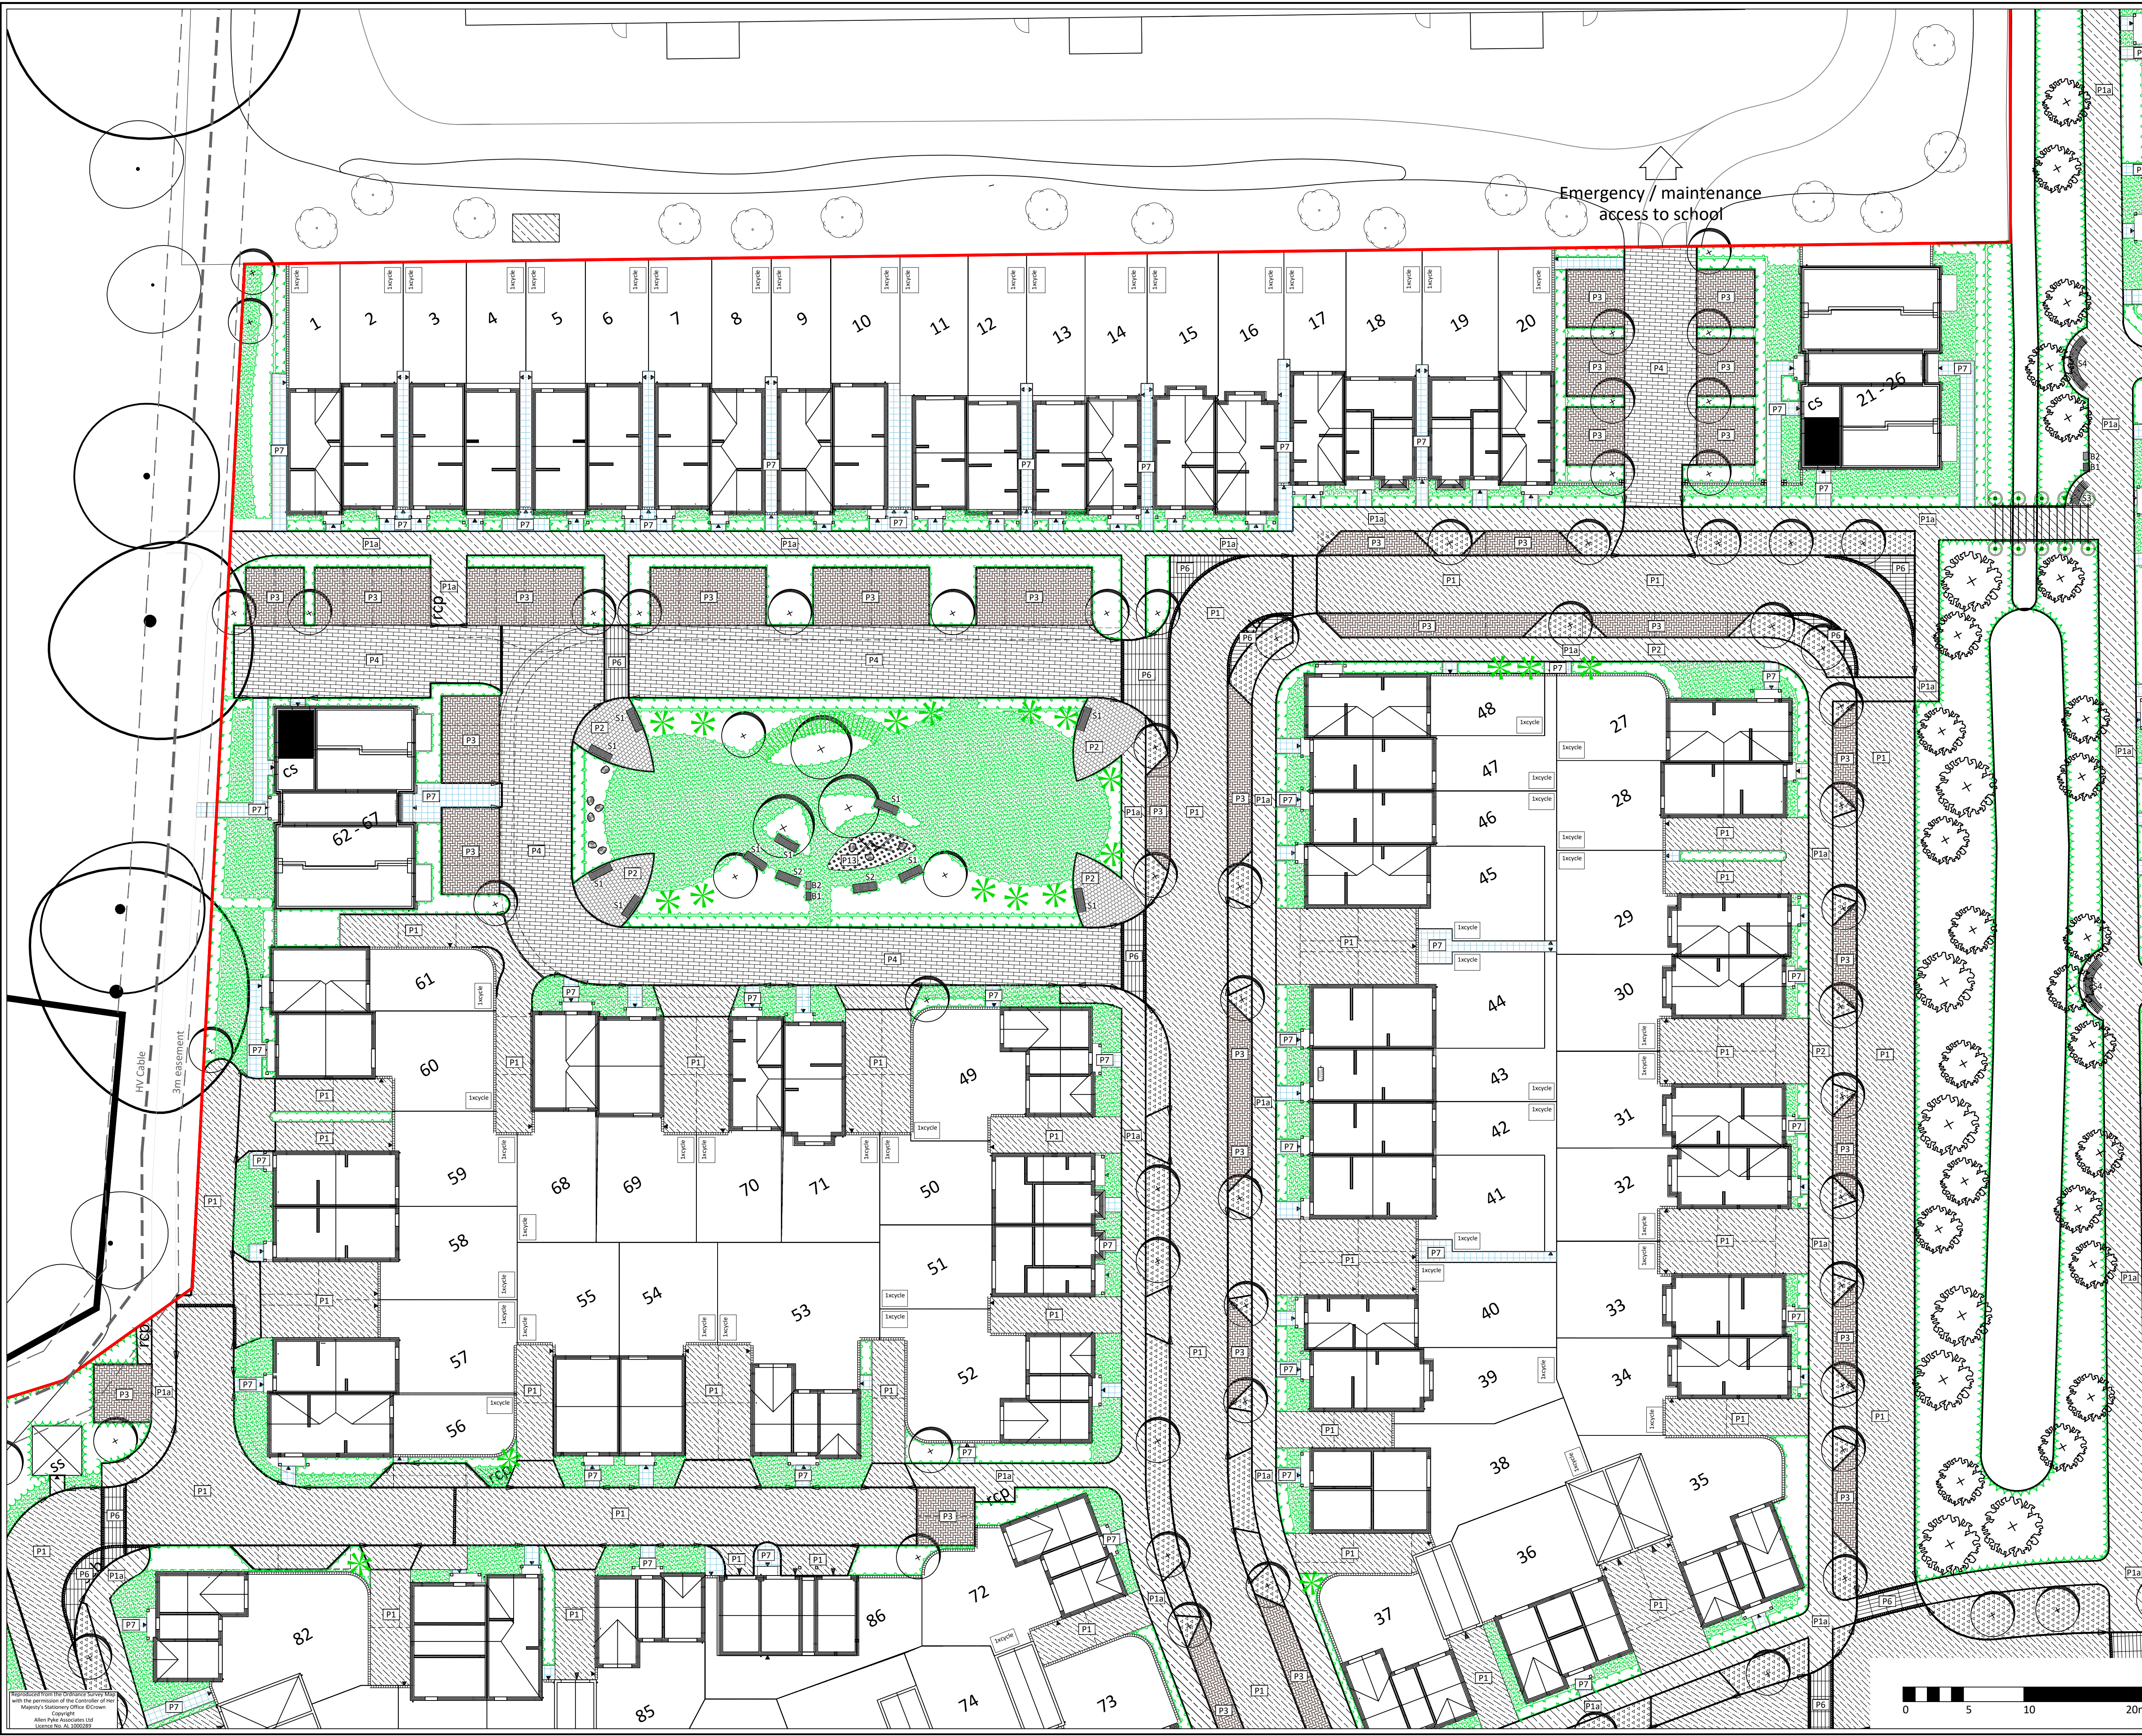

APAL FILE REFERENCE
3034-APA-ZZ-00-LA-L-1001-1004.dwg

Notes

This drawing is subject to copyright.
Do not scale from this drawing.

Based on drawing by Patrick Parsons
Drawing number NOR-PPC-S1-XX-DR-C-3021-3024

LEGEND

- Application boundary
- Existing tree and vegetation to be retained. Refer to arboricultural documents for details
- PLANTING
- Proposed tree - Refer to drawing 3034-APA-ZZ-00-PP-L-2001 to 2004
- Ornamental Shrubs
- Hedge
- SURFACING
- Tarmac to road - To engineer's specifications
- Tarmac to pavement - To engineer's specifications
- Concrete block paving to footpath - 240 x 160 x 60mm, Harvest tegula by Marshalls or equivalent approved
- Concrete block paving to car park - 240/160 x 160 x 80mm, Pennant grey tegula by Marshalls or equivalent approved
- Concrete block paving to shared surface - 240 x 160 x 80mm, Bracken tegula by Tobermore or equivalent approved
- Concrete block paving to raised table - 240 x 160 x 80mm, Traditional tegula by Marshalls or equivalent approved
- Concrete block paving to transition strip - 173 x 173 x 80mm, Slate tegula by Tobermore or equivalent approved
- Flag paving to private accesses - 450 x 450mm Perfecta by Marshalls or equivalent approved
- Self binding gravel to open space footpath - CEDEC footpath gravel silver by CED stone or similar approved
- Limestone dust to open space bridleway - Refer to WSCC Public Rights of Way standard drawing 14399/1
- Concrete block paving to school entrance plaza - 300 x 200 x 80mm, Anthracite Granite (dark bands) and Mid-Grey Granite Modal Priora by Marshalls or equivalent approved
- Mulch to informal play area - Pine bark safety surfacing by Melcourt or similar approved
- Grasscrete - To engineer's specifications

STREET FURNITURE

- Seat 1 - 1950 x 700mm, straight Railroad Delta bench with backrest by Furnitubes or equal approved
- Seat 2 - 1950 x 700mm, straight Railroad Delta bench without backrest by Furnitubes or equal approved
- Seat 3 - 1950 x 700mm, 2.5m radius centre line Railroad Delta bench without backrest by Furnitubes or equal approved
- Seat 4 - 2.5m radius centre line Railroad Delta bench with partial backrest with 3 modules by Furnitubes or equal approved
- Litter (B1) and recycling bin (B2) - 650 x 400 x 110 mm, Ascot Litter Bin, black powder coated body and timber clad door by Bailey Streetscene or similar approved
- Timber pergola - 2.7m double pergola by Jacksons fencing similar approved
- Glacial play boulder by CED stone or similar approved
- Large tree log (use trunk from tree fell on site whenever possible)

Rev	Description	Date	Drawn	Checked
P05	Issued for coordination, surface material P11 removed from key Central footpath widen to 3m	06/06/24	CS	JH
P04		20/03/24	CS	JH
P03	Amendment to surface material	15/02/24	CS	JH
P02	Amendment to surface material	21/12/22	CS	JH
P01	Issue for planning	24/11/22	CS	JH
P00.02	Amendment to tree locations	12/10/22	CS	JH
P00.01	First issue for coordination	03/10/22	CS	JH

PLANNING ISSUE

Allen Pyke KINGSTON UPON THAMES • CAMBRIDGE
T 020 8549 3434 T 01223 358055
www.allenpyke.co.uk
A registered practice of the Landscape Institute

Client: Bellway South London Scale: 1:250@A1

Project: Northern Arc Burgess Hill Project No: 3034

Drawing Title: General Arrangement Drawing Phase 1.6 Date: 03/10/22
Sheet 1 of 5 By/Chk: CS/JH

Drawing Number: 3034-APA-ZZ-00-LA-L-1001 Revision: P05

Notwithstanding to whom this drawing is submitted, the user agrees to indemnify and hold harmless the author from and against all claims, damages, losses and expenses, including reasonable legal costs, in connection with the use of this drawing, whether or not such claims, damages, losses and expenses are caused in whole or in part by the negligence of the author.