


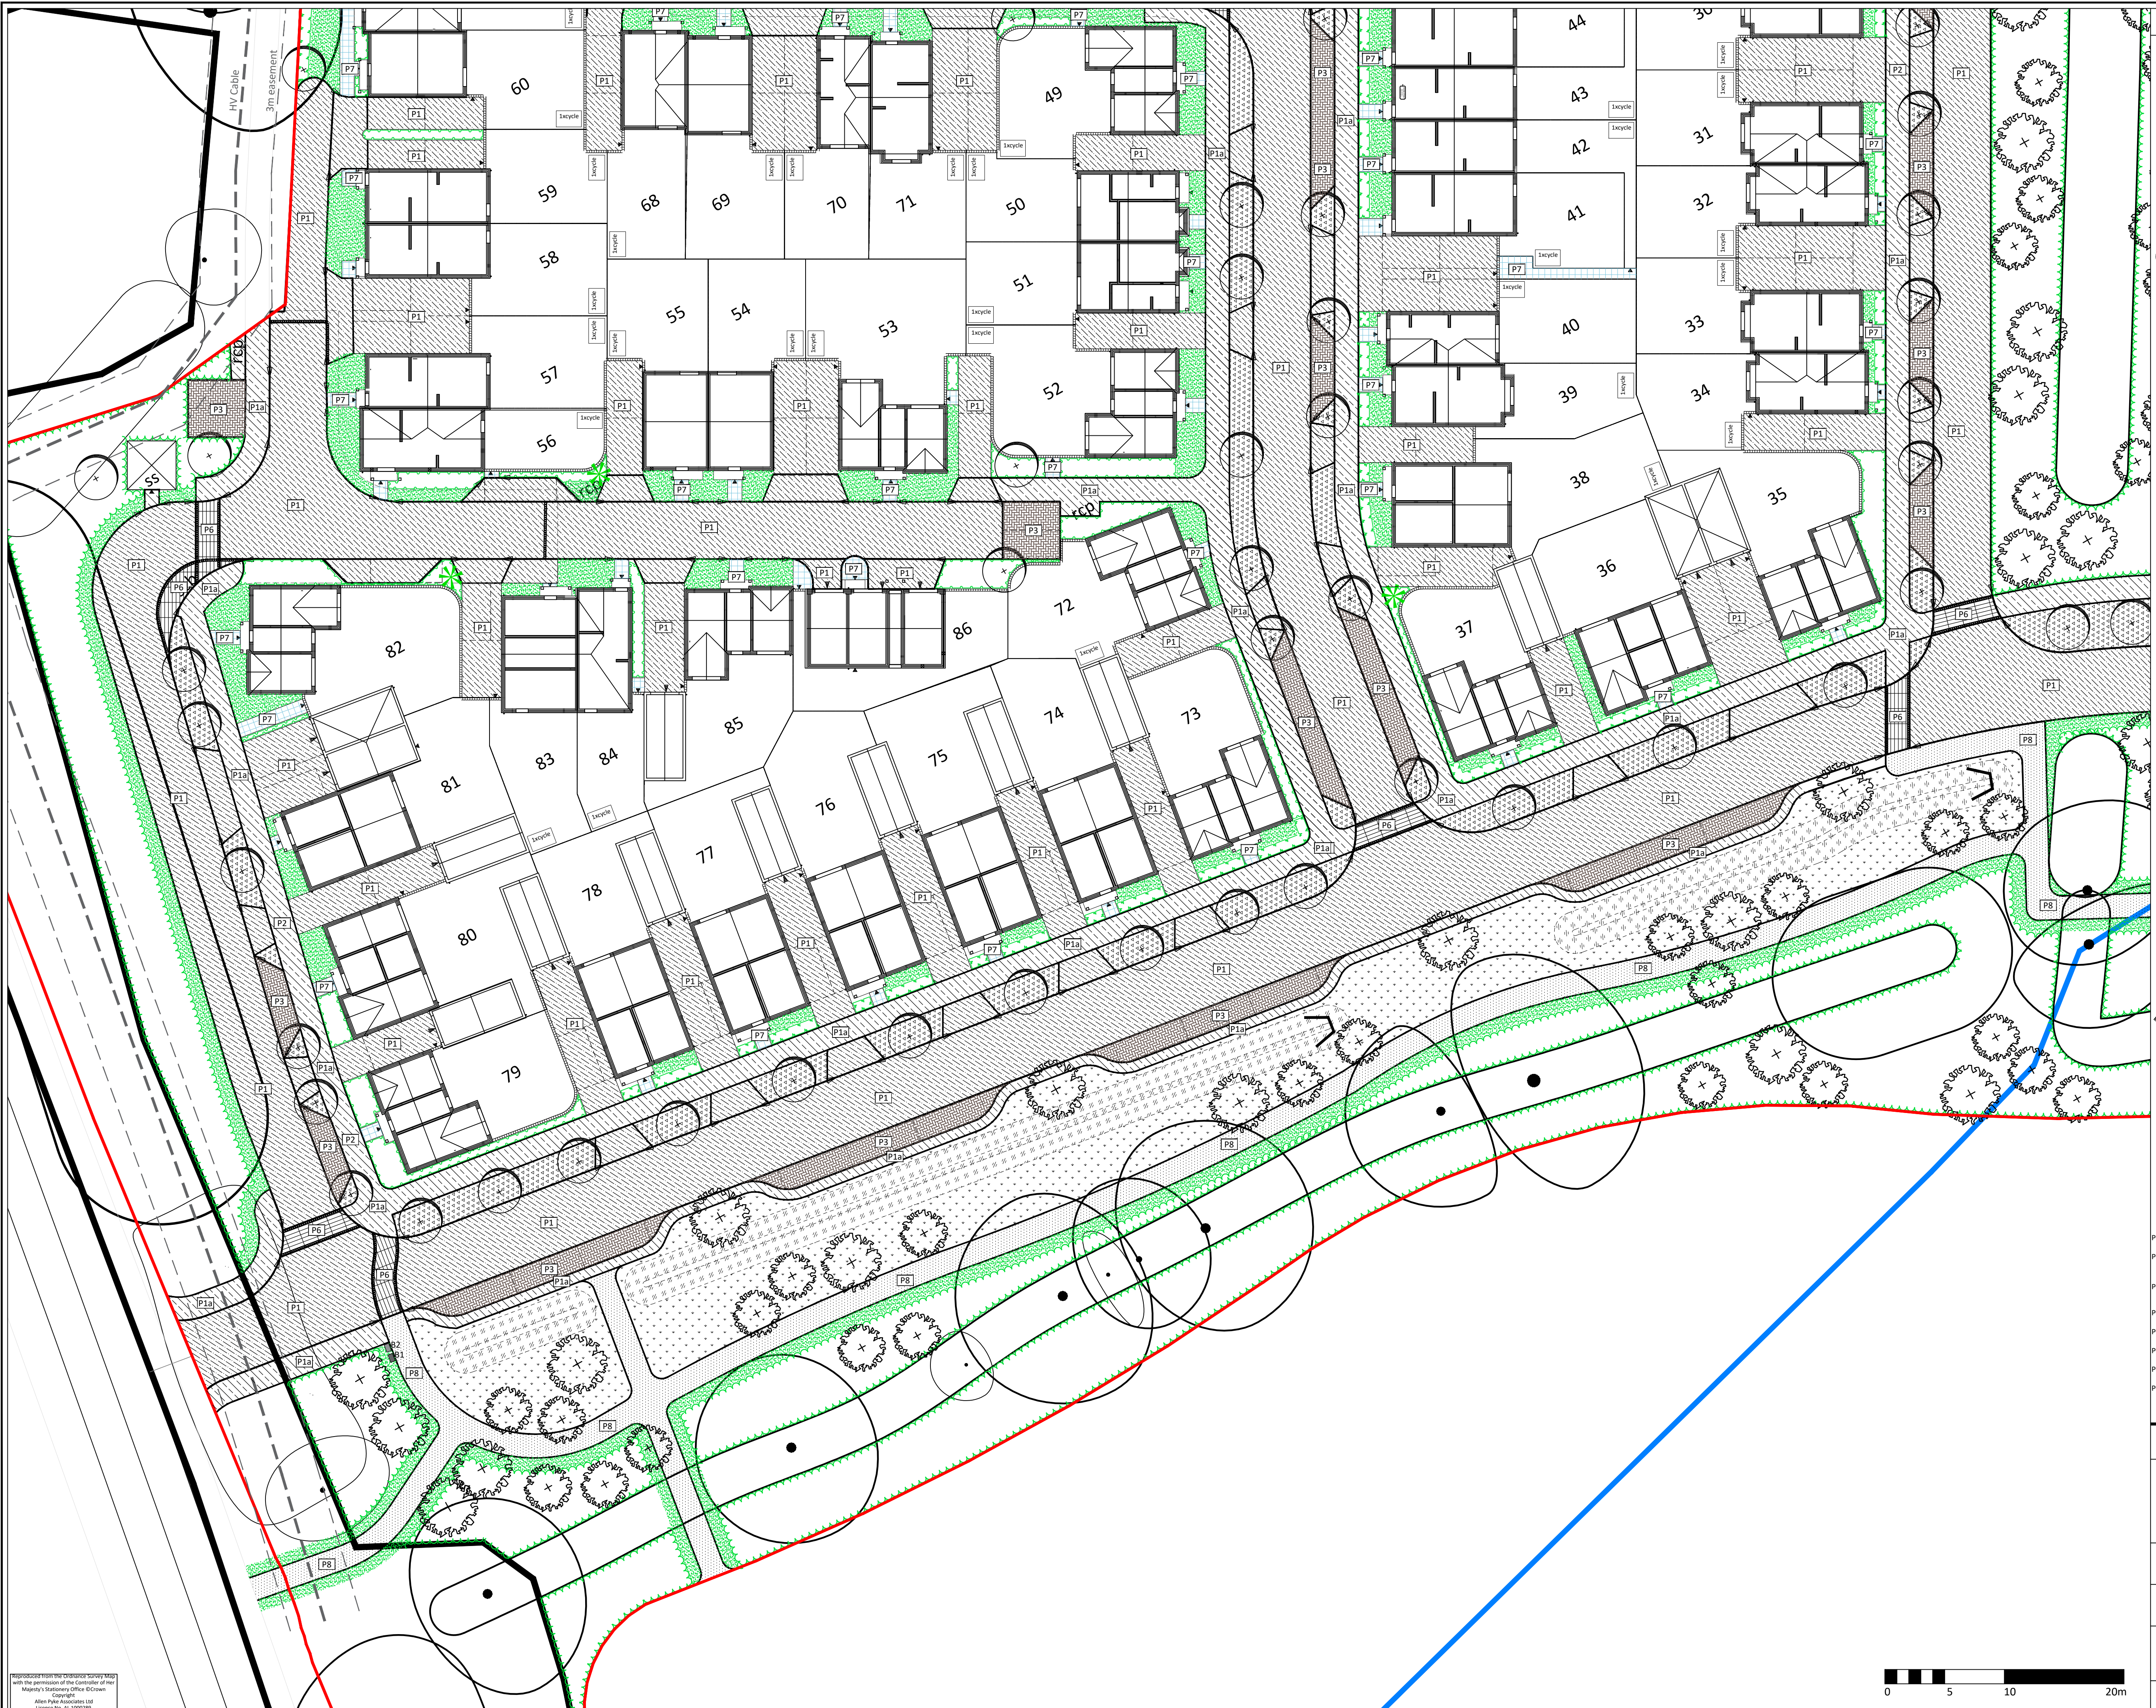

APAL FILE REFERENCE
3034-APA-ZZ-00-LA-L-1001-1004.dwg

Notes
This drawing is subject to copyright.
Do not scale from this drawing.

Based on drawing by Patrick Parsons
Drawing number NOR-PPC-S1-XX-DR-C-3021-3024

LEGEND

Application boundary

Existing tree and vegetation to be retained. Refer to arboricultural documents for details

Proposed tree - Refer to drawing 3034-APA-ZZ-00-PP-L-2001 to 2004

Ornamental Shrubs
Hedge

SURFACING

Tarmac to road - To engineer's specifications

Tarmac to pavement - To engineer's specifications

Concrete block paving to footpath - 240 x 160 x 60mm, Harvest tegula by Marshalls or equivalent approved

Concrete block paving to car park - 240/160 x 160 x 80mm, Pennant grey tegula by Marshalls or equivalent approved

Concrete block paving to shared surface - 240 x 160 x 80mm, Bracken tegula by Tobermore or equivalent approved

Concrete block paving to raised table - 240 x 160 x 80mm, Traditional grey tegula by Tobermore or equivalent approved

Concrete block paving to transition strip - 173 x 173 x 60mm, Silver by Tobermore or equivalent approved

Flag paving to private accesses - 450 x 450mm Perfects by Marshalls or equivalent approved

Self binding gravel to open space footpath - CEDEC footpath gravel silver by CED stone or similar approved

Limestone dust to open space bridleway - Refer to WSCC Public Rights of Way standard drawing 14399/1

Concrete block paving to school entrance plaza - 300 x 200 x 80mm, Anthracite Granite (dark bands) and Mid-Grey Granite Modal Priors by Marshalls or equivalent approved

Mulch to informal play area - Pine playbark safety surfacing by Melcourt or similar approved

Grasscrete - To engineer's specifications

STREET FURNITURE

Seat 1 - 1950 x 700mm, straight Railroad Delta bench with backrest by Furnitubes or equal approved

Seat 2 - 1950 x 700mm, straight Railroad Delta bench without backrest by Furnitubes or equal approved

Seat 3 - 1950 x 700mm, 2.5m radius centre line Railroad Delta bench without backrest by Furnitubes or equal approved

Seat 4 - 2.5m radius centre line Railroad Delta bench with partial backrest with 3 modules by Furnitubes or equal approved

Litter (B1) and recycling bin (B2) - 650 x 400 x 110 mm, Ascot Litter Bin, black powder coated body and timber clad door by Bailey Streetscene or similar approved

Timber pergola - 2.7m double pergola by Jacksons fencing similar approved

Glacial play boulder by CED stone or similar approved

Large tree log (use trunk from tree fell on site whenever possible)

P06	Issued for coordination, surface material P11 removed from key path toward Eastern Neighbourhood Centre from open space updated	06/06/24	CS	JH
P05	Link toward Eastern Neighbourhood Centre from open space added	29/04/24	CS	JH
P04	Amendment to surface material	20/03/24	CS	JH
P03	Amendment to surface material	15/02/24	CS	JH
P02	Amendment to surface material	21/12/22	CS	JH
P01	Issue for planning	24/11/22	CS	JH
P00.02	Amendment to tree locations	12/10/22	CS	JH
P00.01	First issue for coordination	03/10/22	CS	JH

Rev	Description	Date	Drawn	Checked

Drawing Status
PLANNING ISSUE

Allen Pyke KINGSTON UPON THAMES • CAMBRIDGE
T 020 8549 3434 T 01223 358055
www.allenpyke.co.uk
A registered practice of the Landscape Institute

Client Bellway South London	Scale 1:250@A1
Project Northern Arc Burgess Hill	Project No 3034
Drawing Title General Arrangement Drawing Phase 1.6 Sheet 2 of 5	Date 03/10/22 By/Chk CS/JH
Drawing Number 3034-APA-ZZ-00-LA-L-1002	Revision P06

REPRODUCTION FROM THE OFFICIAL SURVEY MAP with the permission of the Controller of Her Majesty's Stationery Office © Crown Copyright
All rights reserved
All other rights reserved
Landscape No. 46, 10000000

0 5 10 20m