


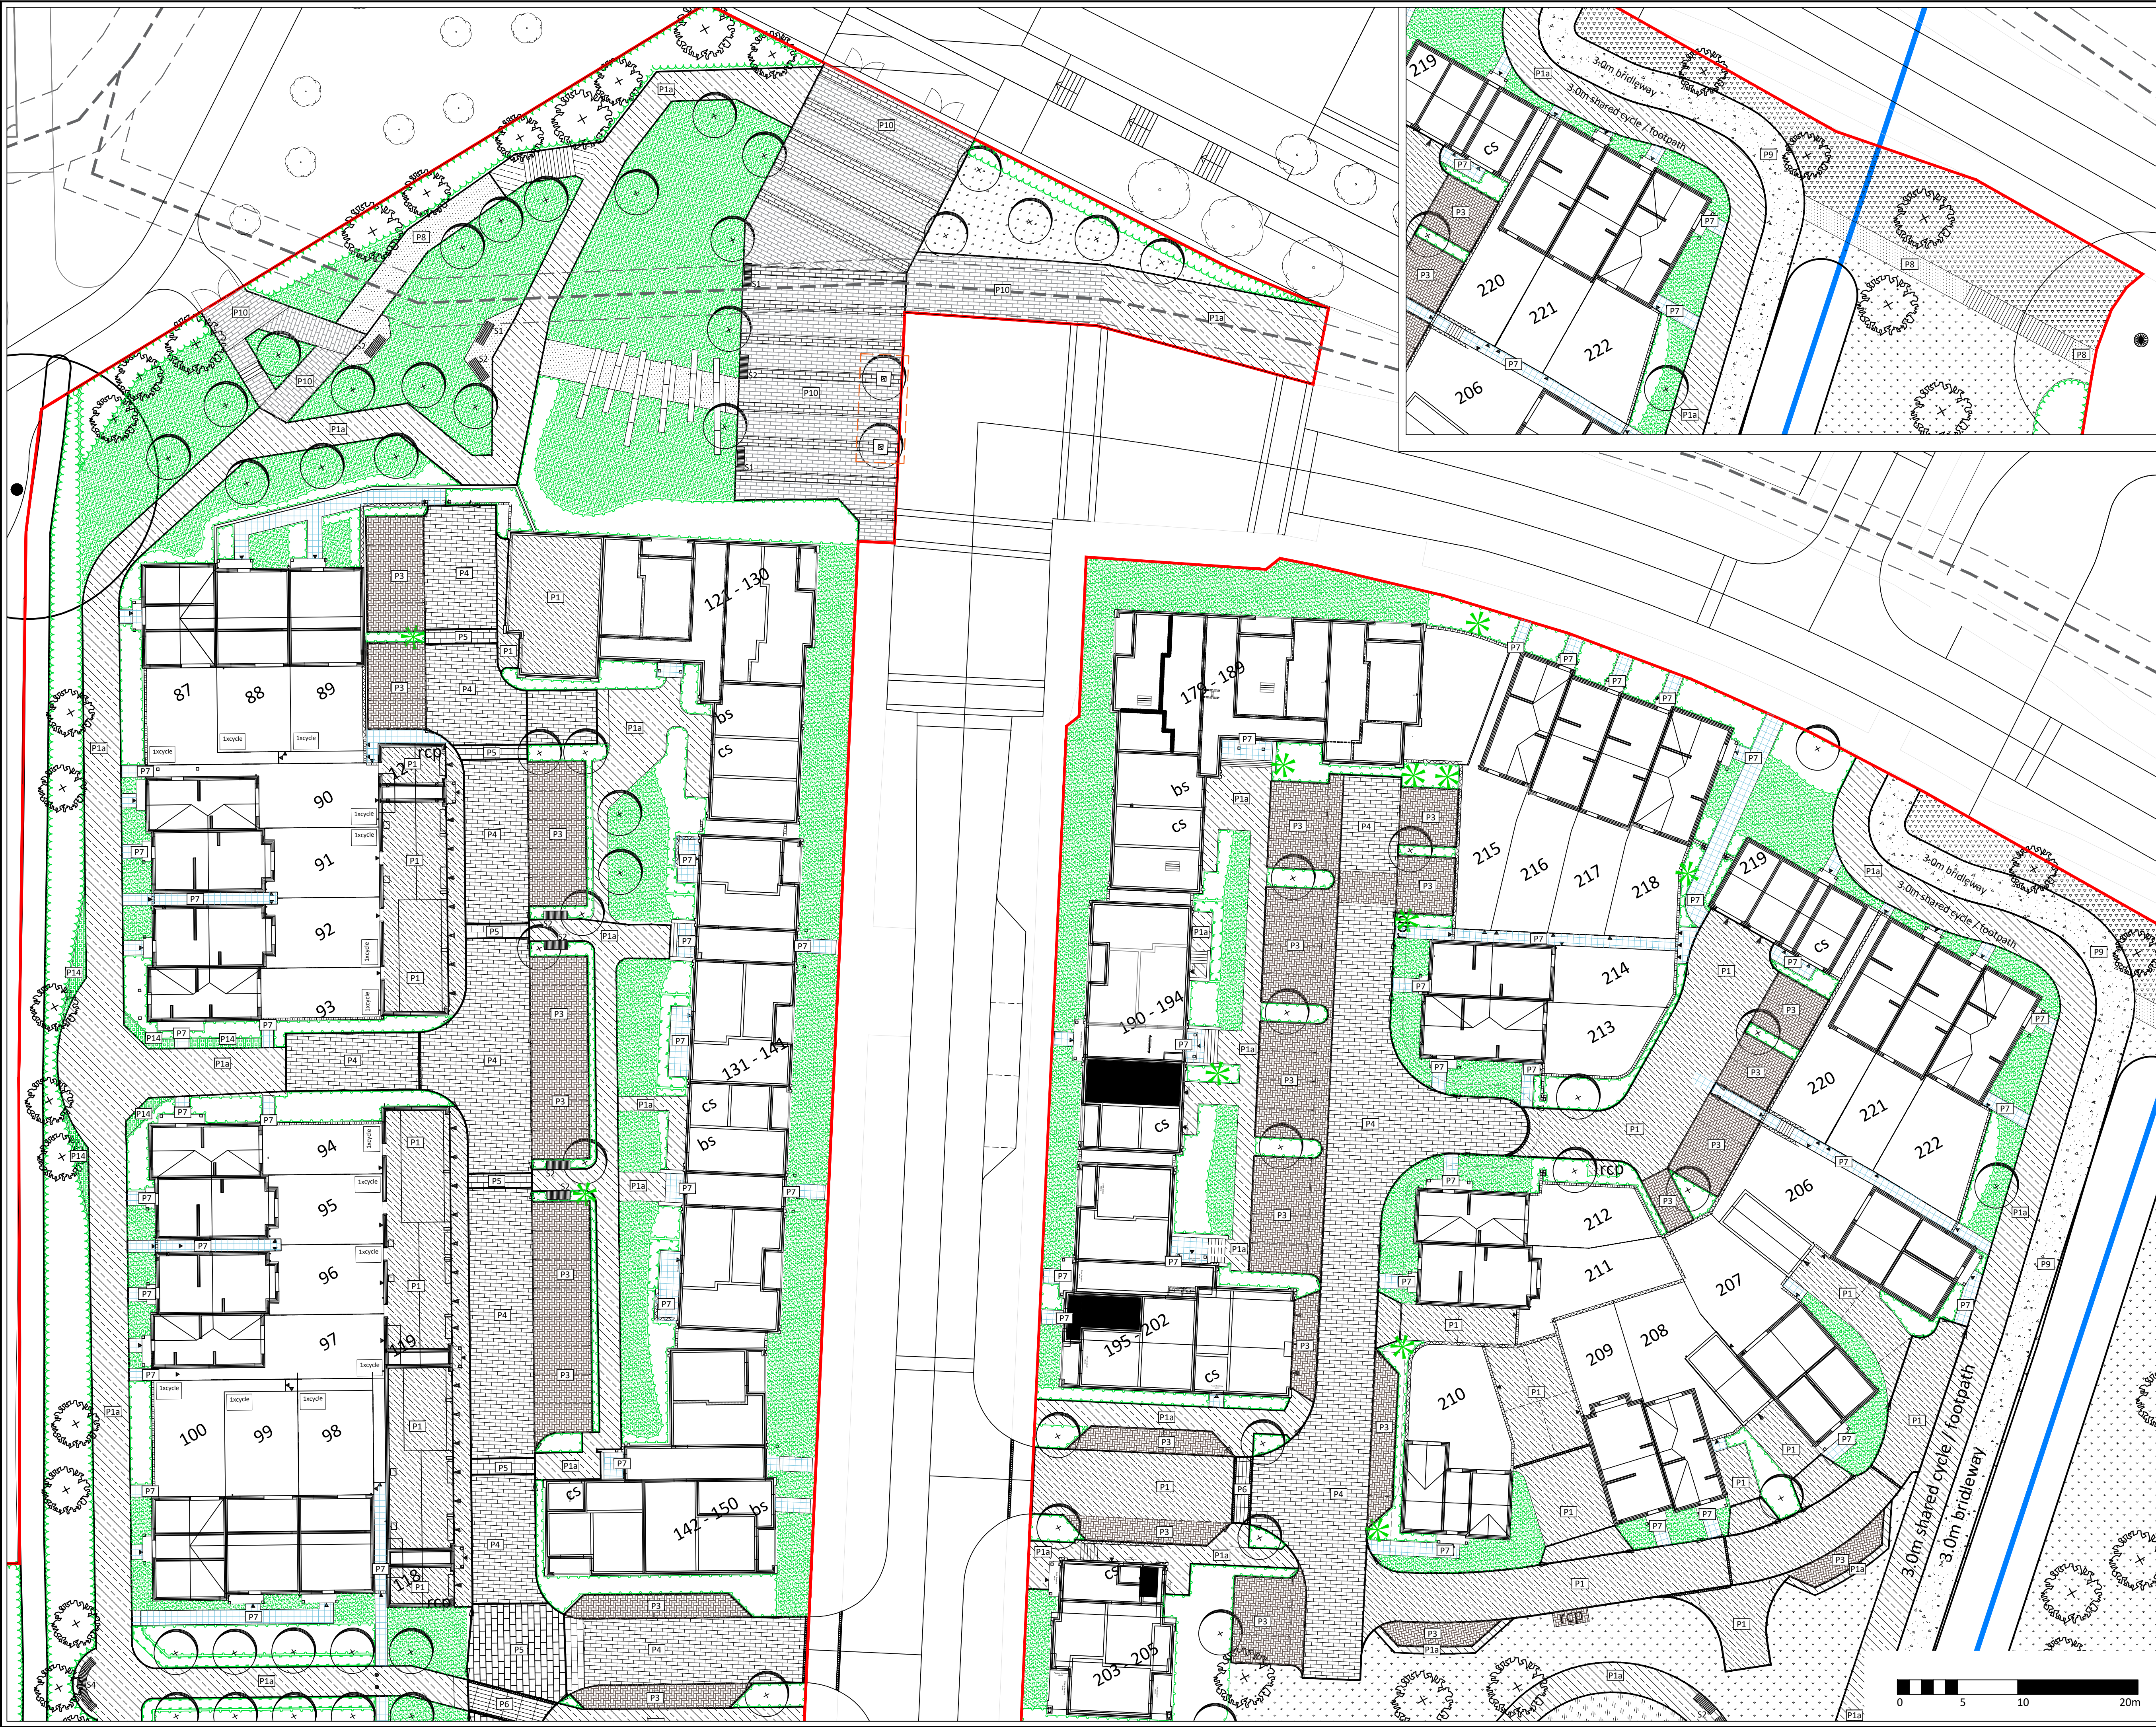

APAL FILE REFERENCE
3034-APA-ZZ-00-LA-L-1001-1004.dwg

Notes
This drawing is subject to copyright.
Do not scale from this drawing.

Based on drawing by Patrick Parsons
Drawing number NOR-PPC-S1-XX-DR-C-3021-3024

LEGEND

- Application boundary
- Existing tree and vegetation to be retained. Refer to arboricultural documents for details
- PLANTING
 - Proposed tree - Refer to drawing 3034-APA-ZZ-00-PP-L-2001 to 2004
 - Ornamental Shrubs
 - Hedge
- SURFACING
 - Tarmac to road - To engineer's specifications
 - Tarmac to pavement - To engineer's specifications
 - Concrete block paving to footpath - 240 x 160 x 60mm, Harvest tegula by Marshalls or equivalent approved
 - Concrete block paving to car park - 240/160 x 160 x 80mm, Pennant grey tegula by Marshalls or equivalent approved
 - Concrete block paving to shared surface - 240 x 160 x 80mm, Bracken tegula by Tobermore or equivalent approved
 - Concrete block paving to raised table - 240 x 160 x 80mm, Traditional tegula by Marshalls or equivalent approved
 - Concrete block paving to transition strip - 173 x 173 x 80mm, Slate tegula by Tobermore or equivalent approved
 - Flag paving to private accesses - 450 x 450mm Perfecta by Marshalls or equivalent approved
 - Self binding gravel to open space footpath - CEDEC footpath gravel silver by CED stone or similar approved
 - Limestone dust to open space bridleway - Refer to WSCC Public Rights of Way standard drawing 14399/1
 - Concrete block paving to school entrance plaza - 300 x 200 x 80mm, Anthracite Granite (dark bands) and Mid-Grey Granite Modal Priora by Marshalls or equivalent approved
 - Mulch to informal play area - Pine playbark safety surfacing by Melcourt or similar approved
 - Grasscrete - To engineer's specifications
- STREET FURNITURE
 - Seat 1 - 1950 x 700mm, straight Railroad Delta bench with backrest by Furnitubes or equal approved
 - Seat 2 - 1950 x 700mm, straight Railroad Delta bench without backrest by Furnitubes or equal approved
 - Seat 3 - 1950 x 700mm, 2.5m radius centre line Railroad Delta bench without backrest by Furnitubes or equal approved
 - Seat 4 - 2.5m radius centre line Railroad Delta bench with partial backrest with 3 modules by Furnitubes or equal approved
 - Litter (B1) and recycling bin (B2) - 650 x 400 x 110 mm, Ascot Litter Bin, black powder coated body and timber clad door by Bailey Streetscene or similar approved
 - Timber pergola - 2.7m double pergola by Jacksons fencing similar approved
 - Glacial play boulder by CED stone or similar approved
 - Large tree log (use trunk from tree fell on site whenever possible)

Rev	Description	Date	Drawn	Checked
P05	Change to surface material next to school entrance	06/06/24	CS	JH
P04	Amendment to Pocket Park	20/03/24	CS	JH
P03	Amendment to surface material	15/02/24	CS	JH
P02	Amendment to surface material	21/12/22	CS	JH
P01	Issue for planning	24/11/22	CS	JH
P00.01	First issue for coordination	03/10/22	CS	JH

Drawing Status
PLANNING ISSUE

Allen Pyke KINGSTON UPON THAMES • CAMBRIDGE
T 020 8549 3434 T 01223 358055
www.allenpyke.co.uk
A registered practice of the Landscape Institute

Client
Bellway South London

Project
Northern Arc
Burgess Hill

Drawing Title
General Arrangement Drawing
Phase 1.6
Sheet 3 of 5

Drawing Number
3034-APA-ZZ-00-LA-L-1003

Scale
1:250@A1

Project No
3034

Date
03/10/22

By/Chk
CS/JH

Revision
P05