


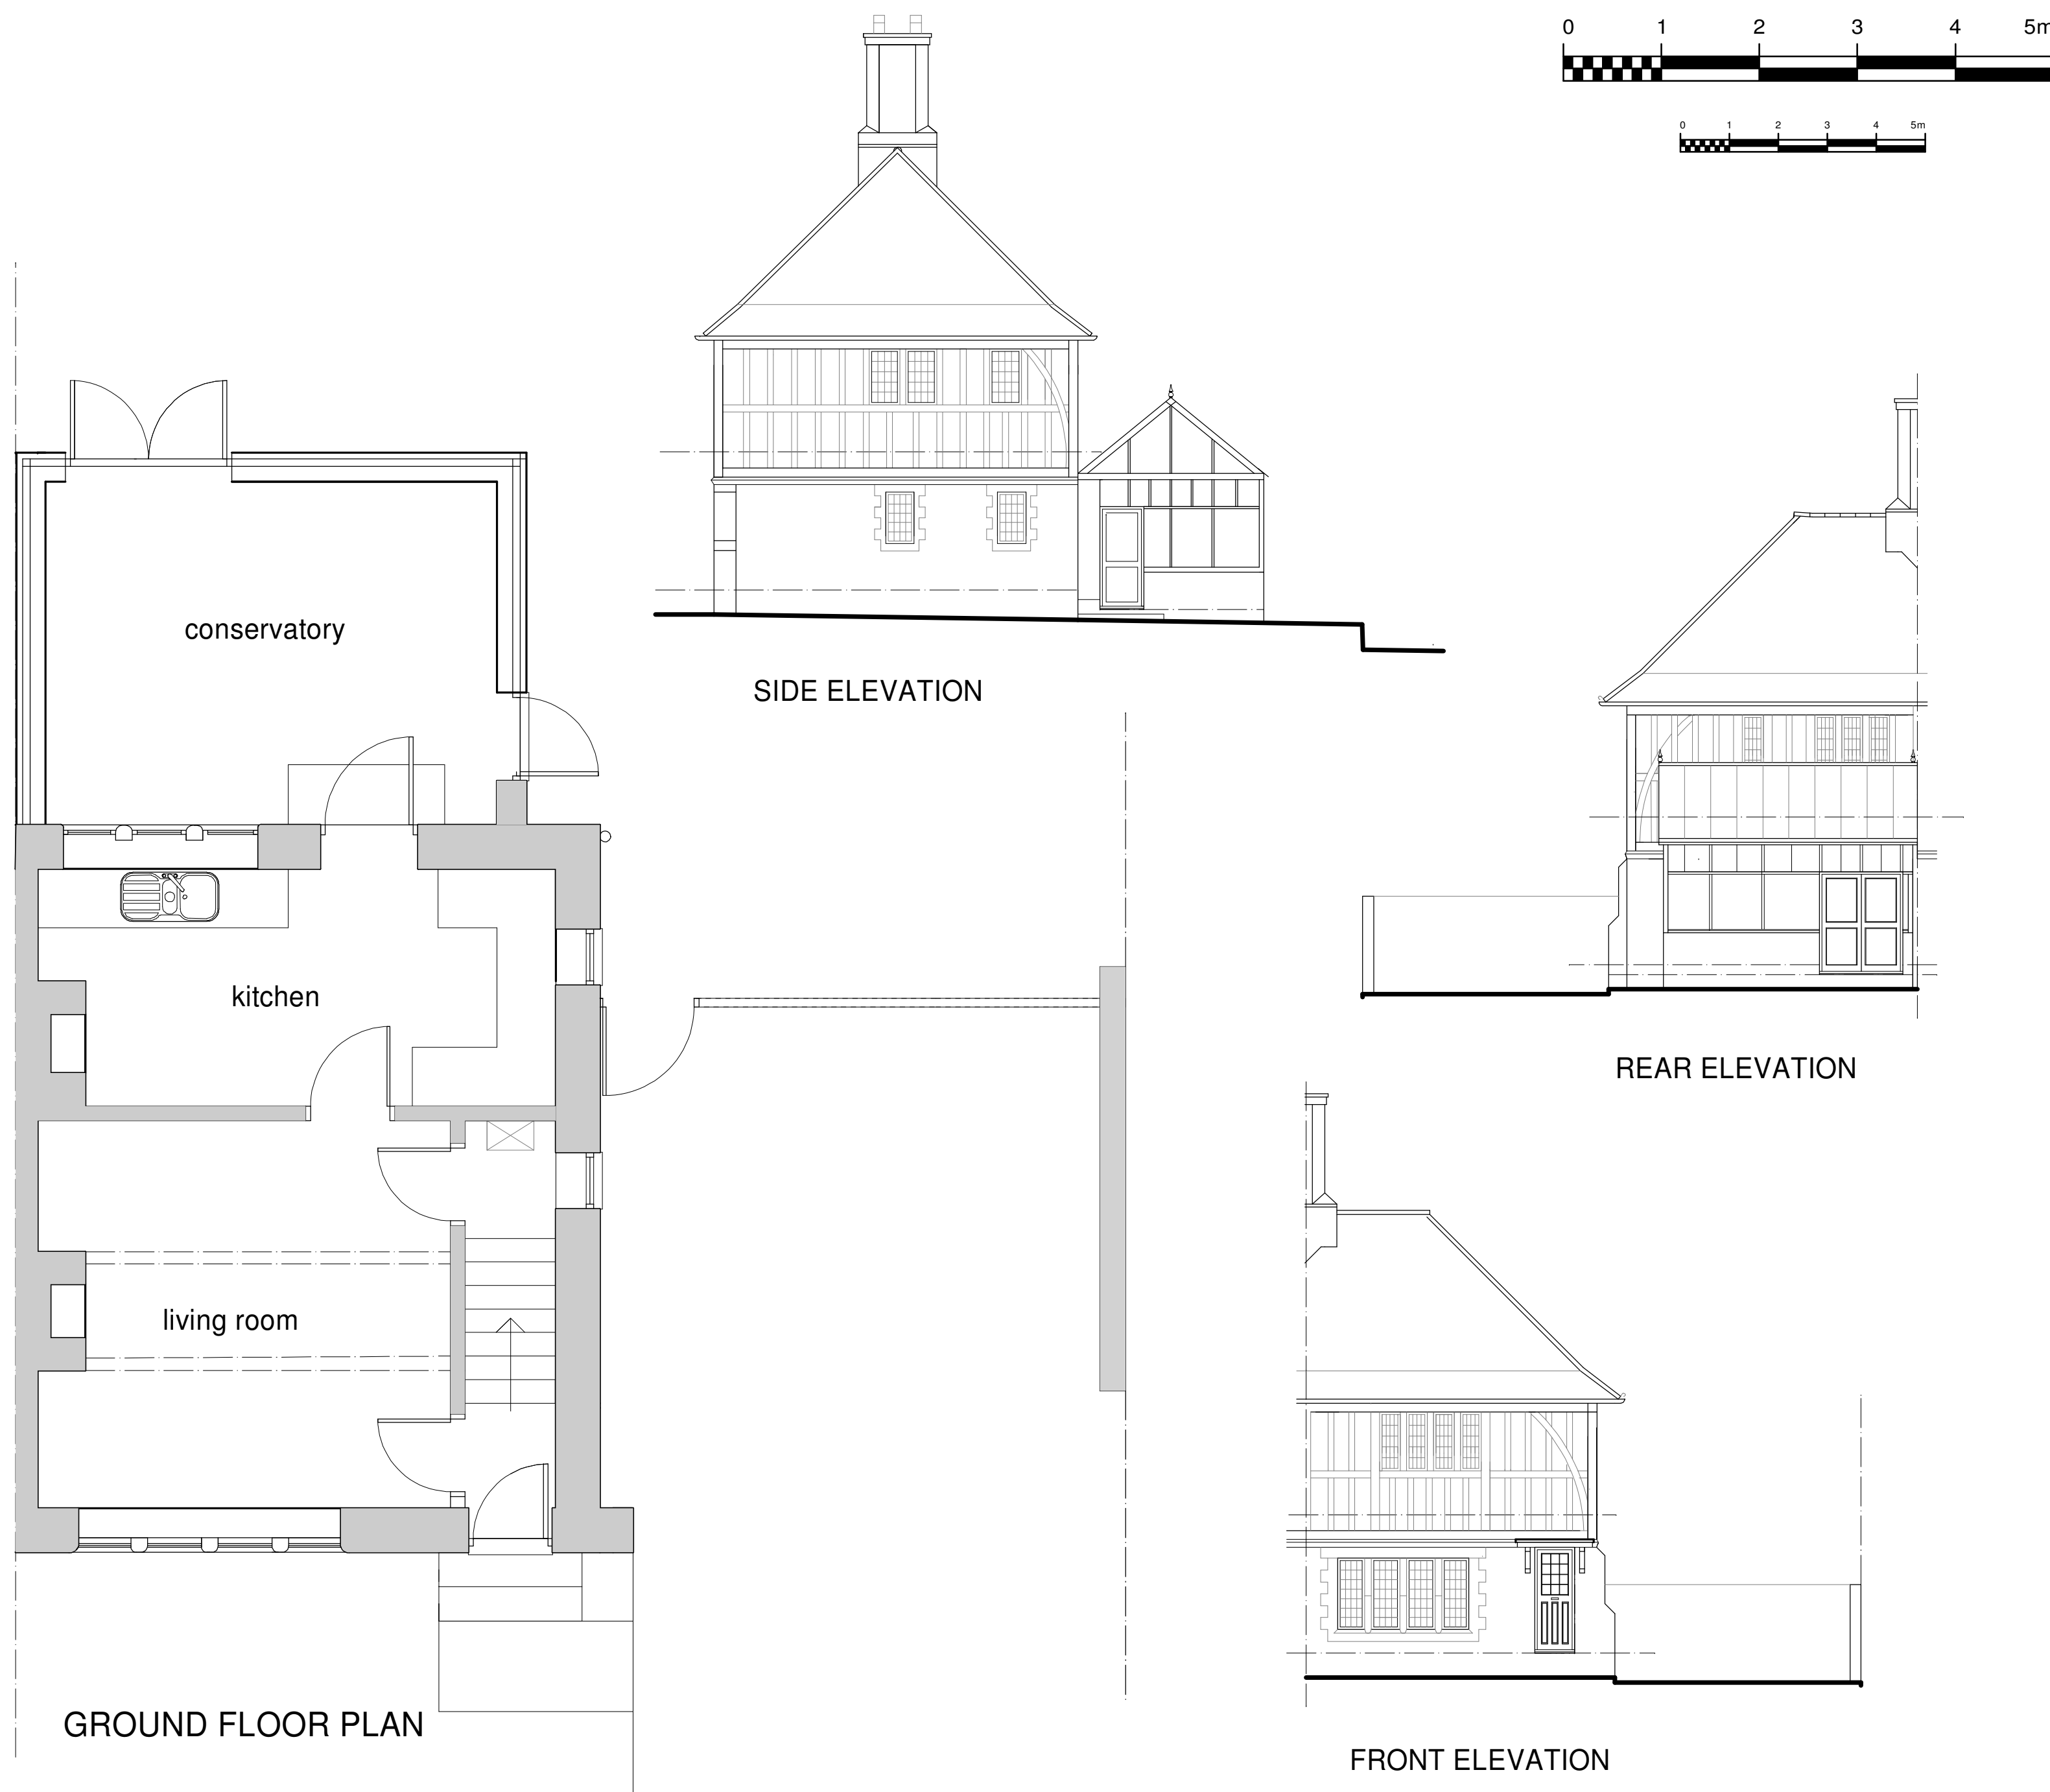

A		
	Date	Revisions
© copyright		

Les Humphrey Associates
Architecture Chartered Surveyors Designers

The Studio - The Rocks
Ivy Dene Lane
Ashurst Wood
West Sussex RH19 3TN

telephone: 01342 315206 fax: 01342 313984
email: les@leshumphreyassociates.co.uk



Client

MR & MRS B. ILES

Job Title

8, Newstone Cottages,
East Street,
Turners Hill,
West Sussex,
RH10 4PU

Drawing Title

DETAILS AS EXISTING

Scale 1 : 50 & 1 : 100 when printed @ A2

Date	04-03-2024	Drawn by	I.a.h.
------	------------	----------	--------

Drg. No.	Rev
40324-01	