



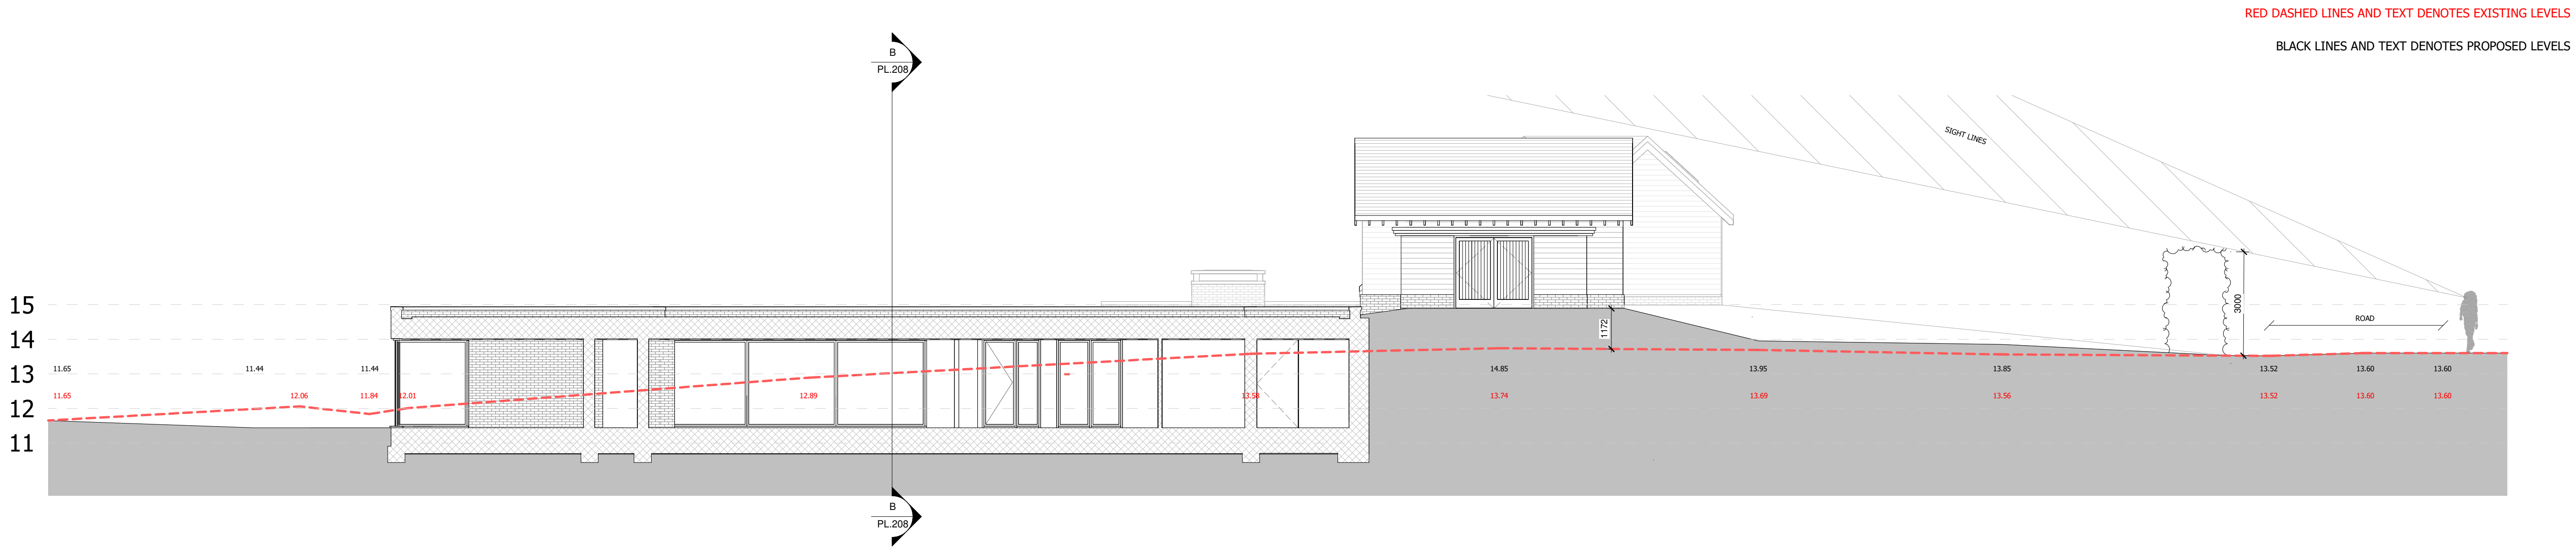

Site Section A-A - East - West
1 : 100



Site Section B-B - North - South
1 : 100

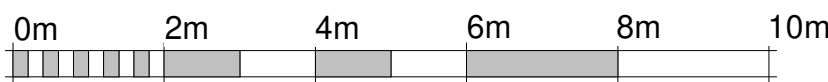

VISUAL SCALE 1:100 @ A1

C	12.06.25	SM	Site Section A-A developed to illustrate Level Changes Clearer
B	09.06.25	SM	External Landscaping Updated
A	01.04.25	SM	Levels Revised Following Drainage Officer/EA Consultation

REV.	DATE	BY.	AMENDMENT
------	------	-----	-----------

PLANNING

NOTES:
DO NOT SCALE OFF THIS DRAWING UNLESS FOR PLANNING PURPOSES.
CHECK ALL DIMENSIONS ON SITE BEFORE ANY WORK IS COMMENCED.
ALL GOODS MATERIALS AND WORKMANSHIP MUST CONFORM WITH CURRENT BUILDING REGULATIONS, BRITISH STANDARDS AND CODES OF PRACTICE.
COPYRIGHT OF THIS DRAWING IS RETAINED BY GOULD BAXTER AND IT MUST NOT BE REPRODUCED WITHOUT WRITTEN CONSENT.

gould baxter

2 Leicester Mews, Padstockhall Road,
Haywards Heath,
West Sussex, RH16 1HE

(01444) 422024
hnb@gouldbaxter.co.uk
www.gouldbaxter.co.uk

CLIENT:
Mr R. Carr - Southern Rock Property Ltd

PROJECT:
Riverside,
Boiney Chapel Road,
Twineham,
RH17 5NN

DRAWING:
Site Sections - As Proposed

DATE: 13.12.24	SCALE AT A1: 1 : 100	DRAWN BY: SM	CHECKED BY: MC
-------------------	-------------------------	-----------------	-------------------

JOB NO. GH652	DRAWING NO. PL.208	REV. C
------------------	-----------------------	-----------