




Ground Floor Changing End Planning
1 : 50

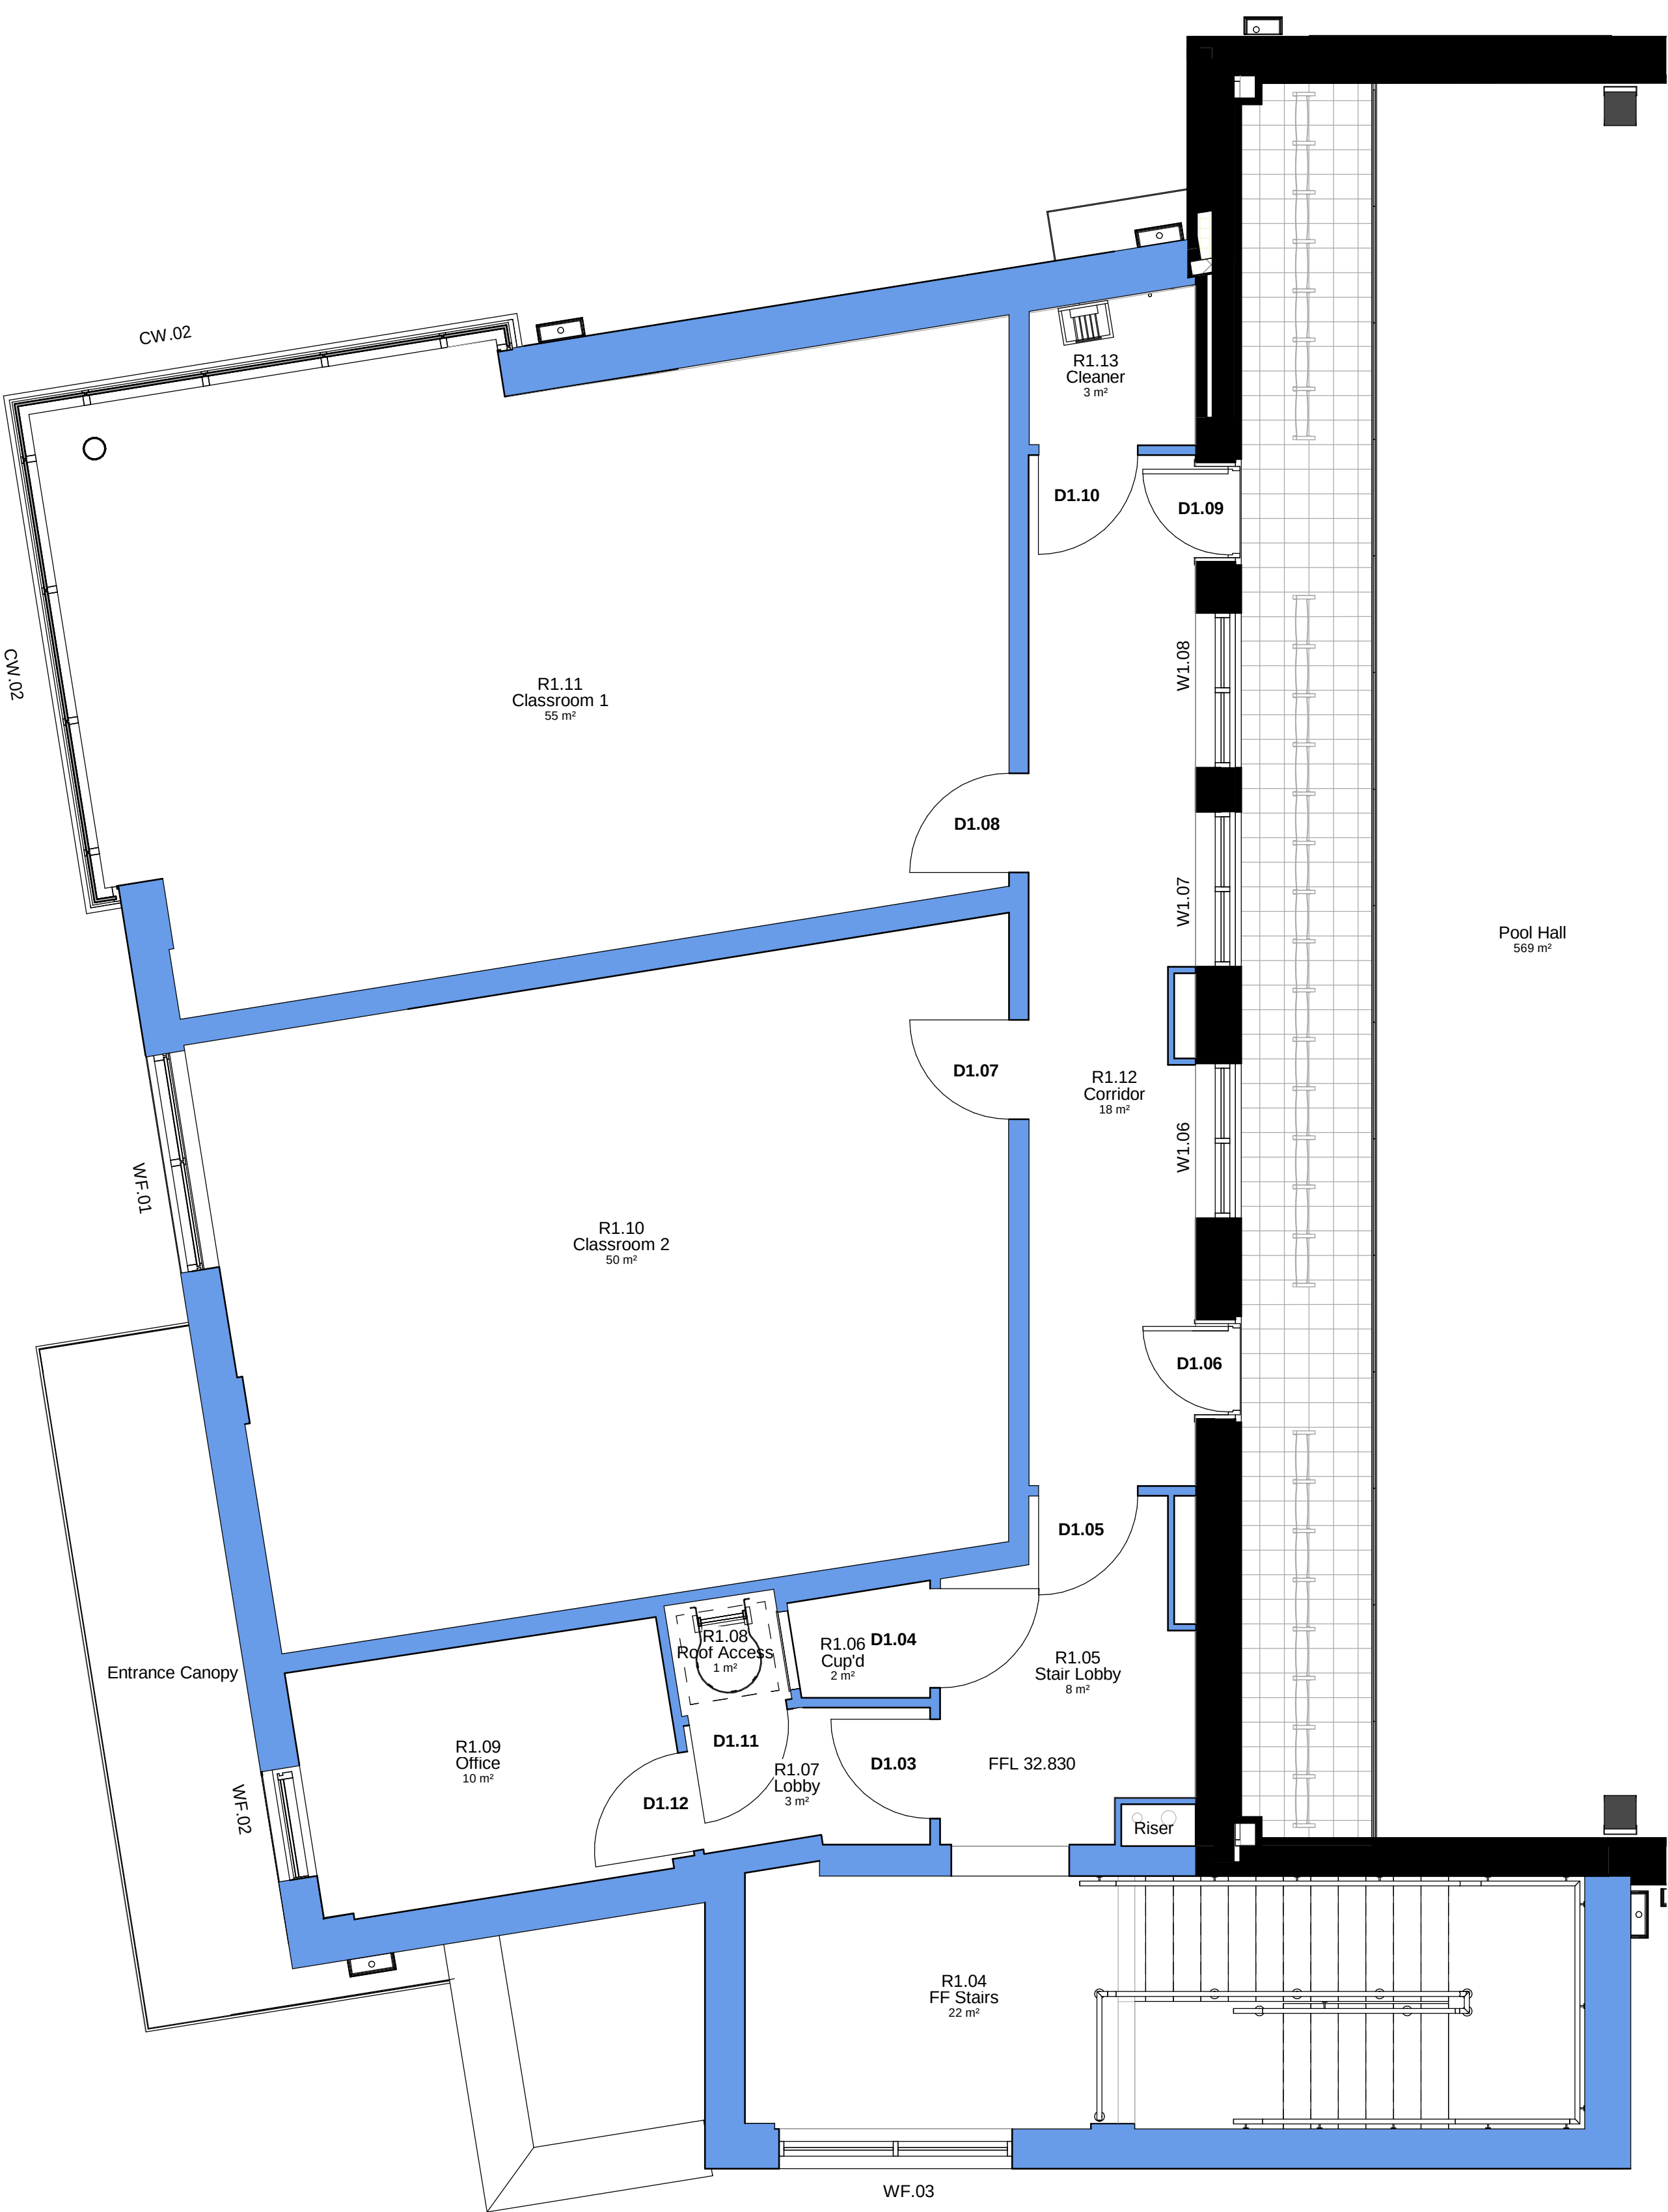

First Floor Detailed Classroom End Planning
1 : 50