


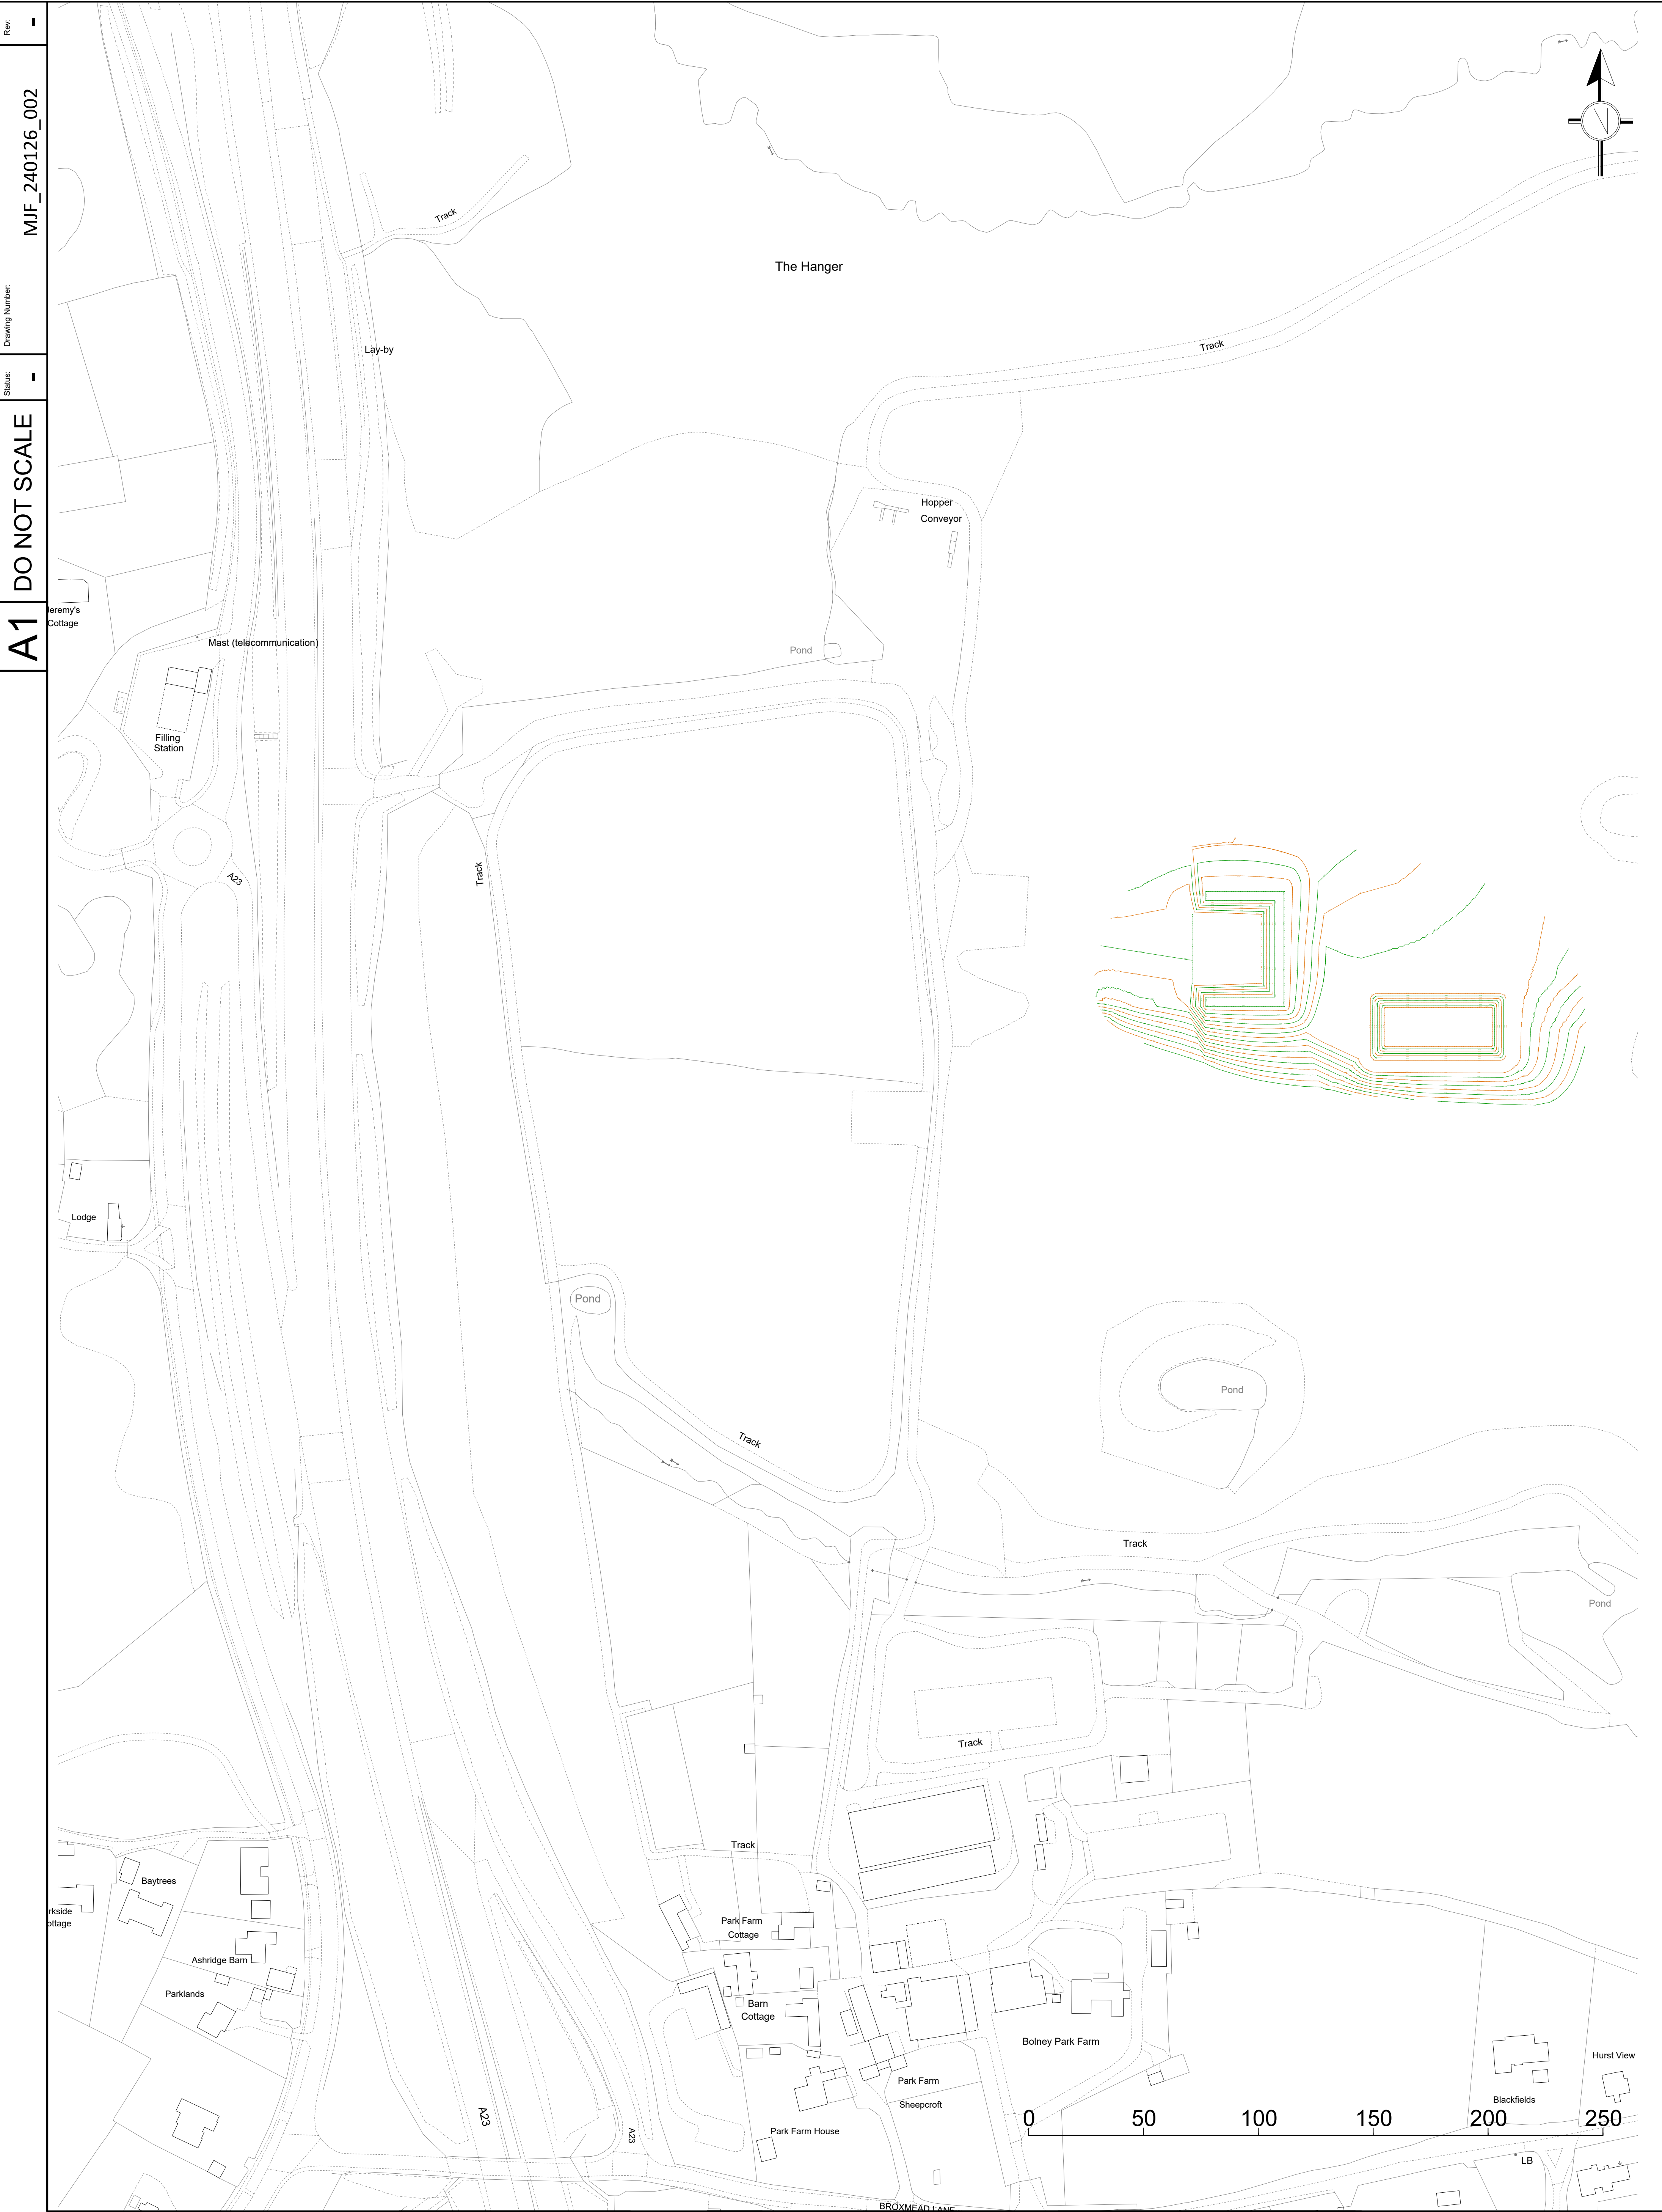

Drawing Title: PROPOSED LAYOUT				NOTES: 1. THIS DRAWING IS TO BE READ IN CONJUNCTION WITH ALL RELEVANT INFORMATION ISSUED BY OTHERS FOR THIS PROJECT AND THE SPECIFICATION. 2. DO NOT SCALE FROM THIS DRAWING. 3. FOR SETTING OUT DIMENSIONS AND LEVELS REFER TO RELEVANT DRAWINGS AND THOSE BY OTHERS.		Project: BOLNEY PARK FARM	
Sheet Size: A1	Original Scale: 1:1250	Designed/Drawn: RC Date 24.01.26	Checked: MJF Date 24.01.26			Client: JESTER FARM SERVICES LTD	
Status: -	Drawing Number: MJF_240126_002		Rev: -				

M. J. FULLER SOLUTIONS Ltd.
HULLBRIDGE – HOCKLEY – ESSEX
Tel: Mob 07939 088292
E-mail: matt@mjfullersolutions.co.uk

