


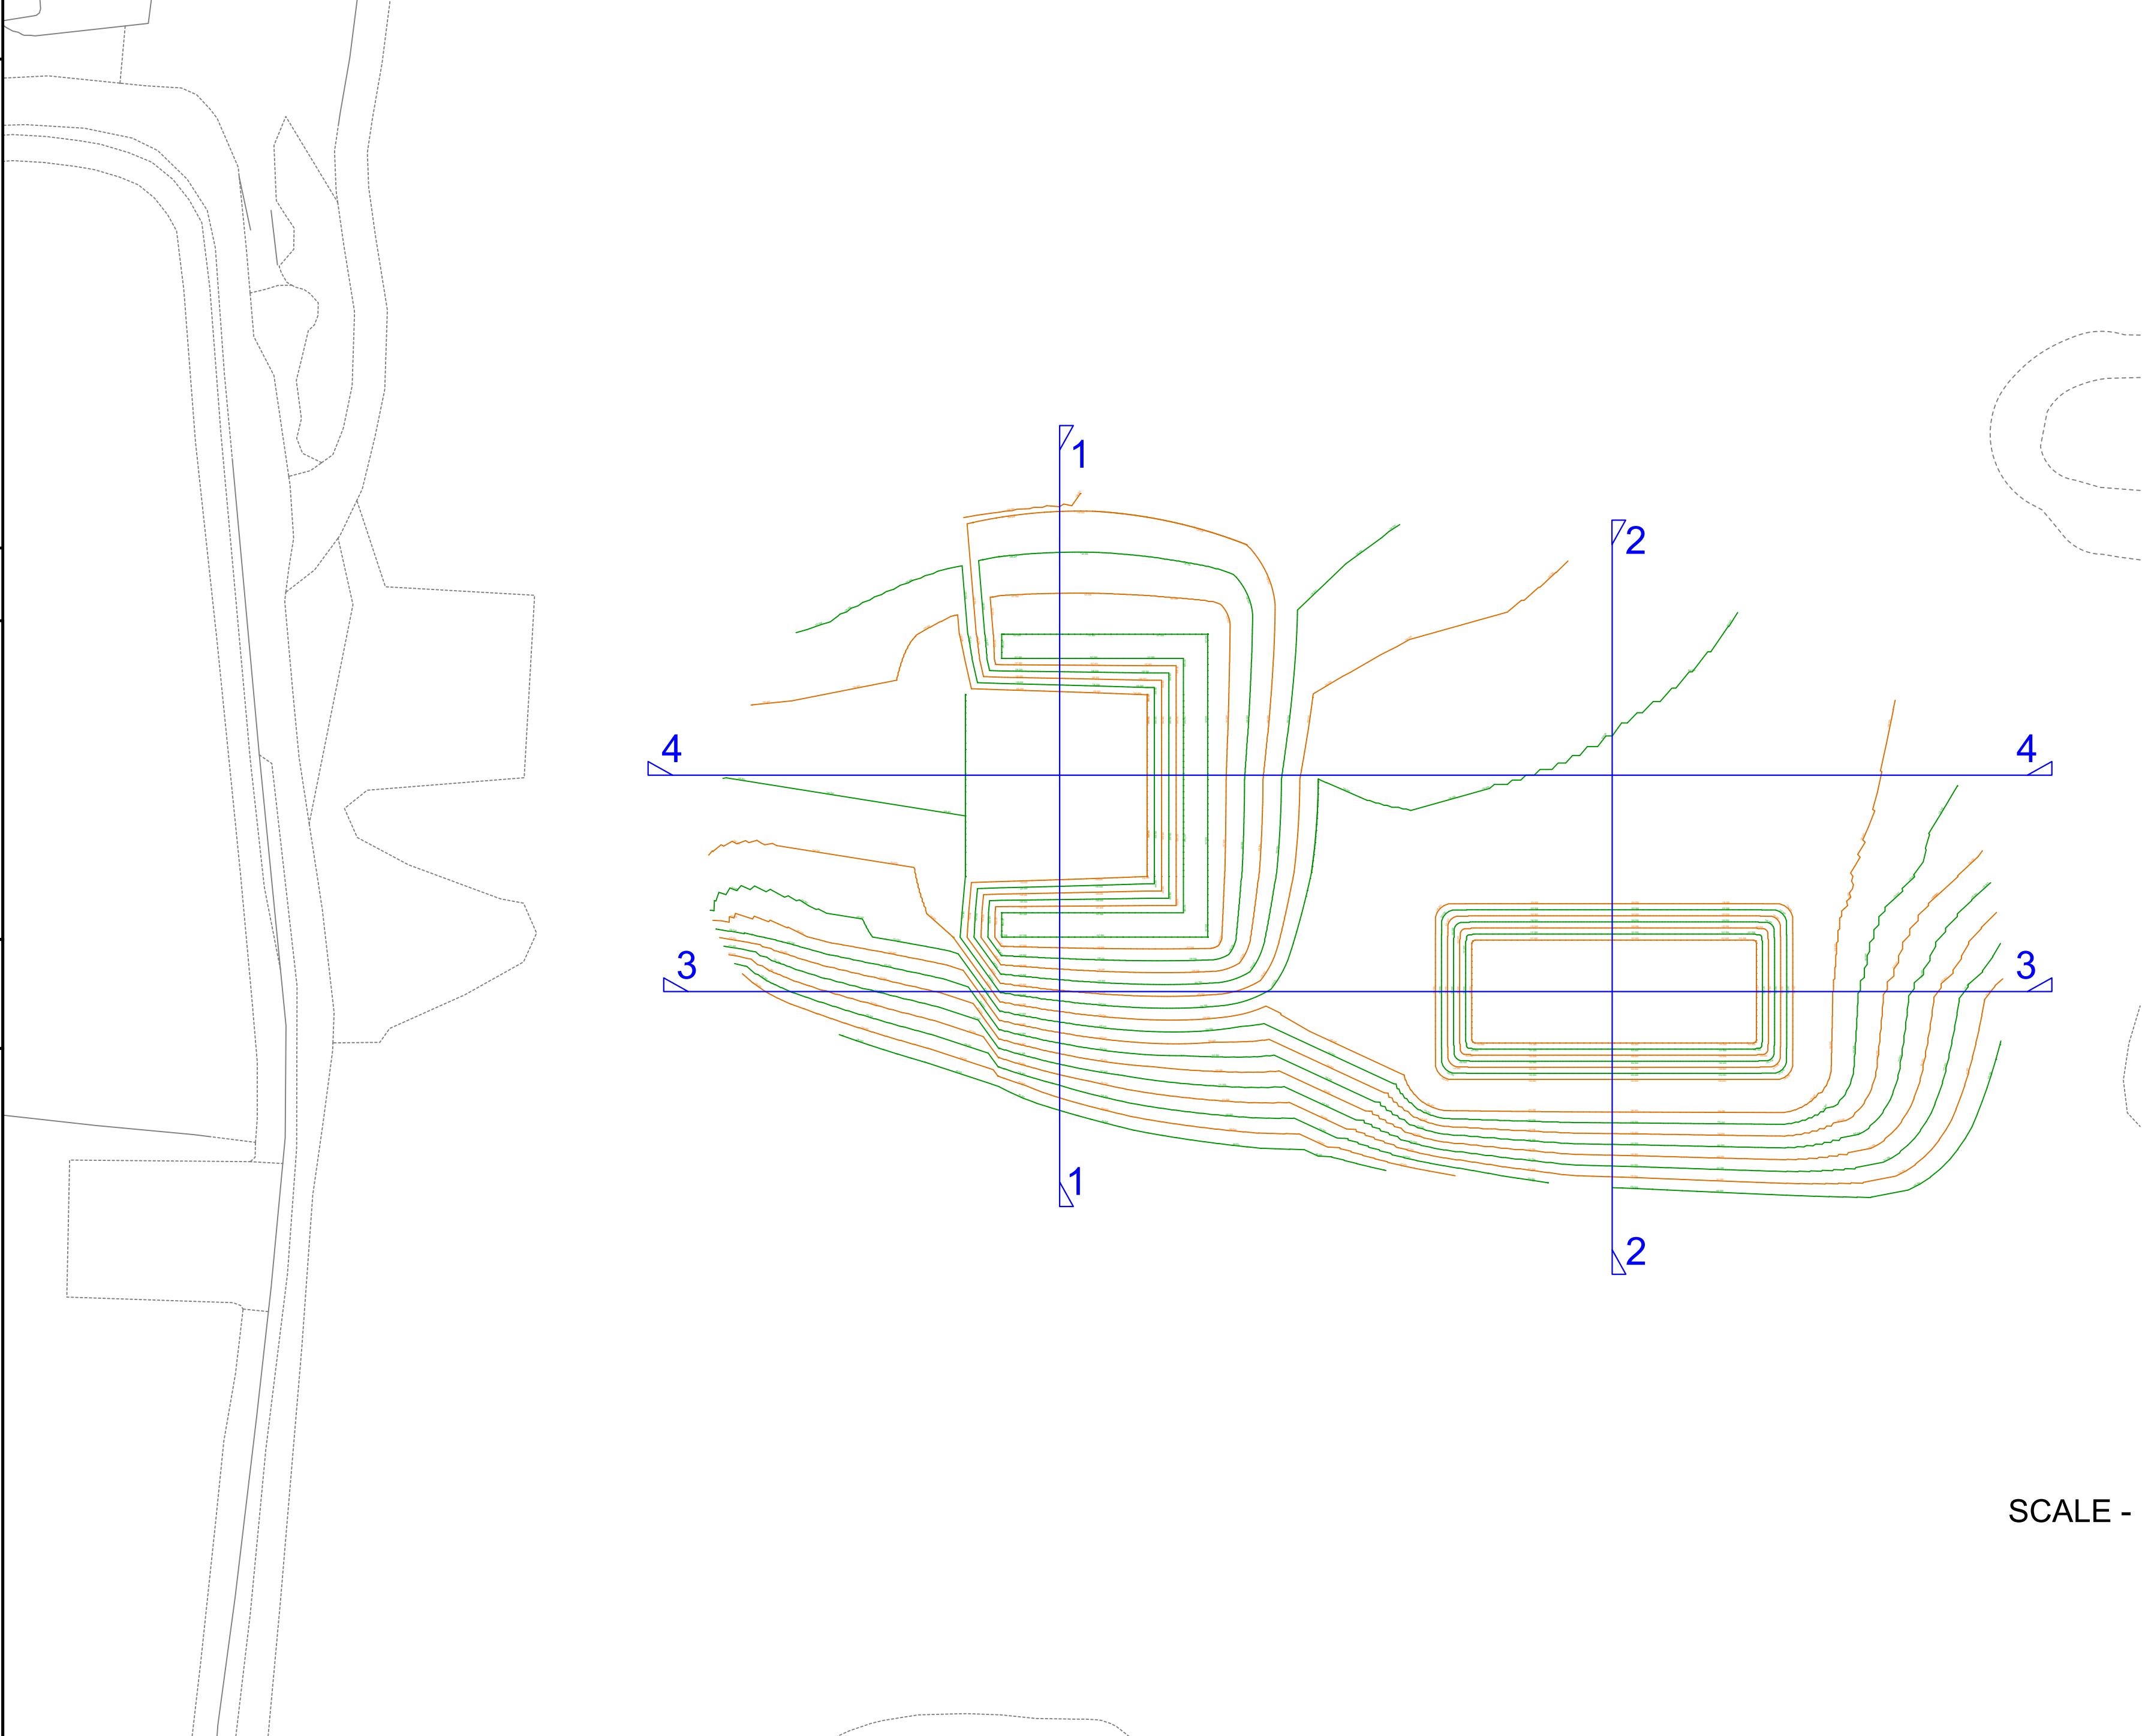

SCALE - 1:750

SCALE - 1:500

SECTION 1	PROPOSED	SURVEY	CHAINAGE
		106.127	5.000
	106.021		12.611
	105.969		14.413
	105.969		14.989
	106.037	105.846	24.834
		105.788	28.990
	107.500	105.536	33.982
	107.500		37.446
	107.500		39.408
	105.931		42.952
	104.759		45.008
	104.759		46.936
	104.759		47.938
	104.759		49.260
	104.759		51.185
	104.759	103.526	57.837
	107.500	101.169	63.148
	107.500		68.191
	104.759		68.672
	104.759		70.721
	104.759		72.821
	104.759		74.446
	106.267		76.762
	107.500		78.622
	107.500		80.348
	107.500		83.148
	104.543	99.885	91.232
		99.651	95.821
			102.732
	100.516		105.809
	100.505		110.470
	99.234		111.555
	99.234		115.131
			115.133
		98.873	125.853

SECTION 2												
PROPOSED				100.501	101.502	103.175	104.250	104.250	104.250	102.535	101.000	
SURVEY	100.359	100.456								100.695	101.351	
CHAINAGE	5,000	10,728	15,270	20,284	24,812	28,639	32,639	37,069	39,139	50,231	50,231	

SECTION 3	PROPOSED		SURVEY		CHARGEAGE	
					5.000	5.000
					13.089	13.089
					14.946	14.946
					16.908	16.908
					18.945	18.945
					20.045	20.045
					22.165	22.165
					24.460	24.460
					26.673	26.673
					29.273	29.273
					31.477	31.477
					33.661	33.661
					36.336	36.336
					38.358	38.358
					40.681	40.681
					42.347	42.347
					44.333	44.333
					45.956	45.956
					51.461	51.461
					56.437	56.437
					58.743	58.743
					60.529	60.529
					63.250	63.250
					64.883	64.883
					66.882	66.882
					68.882	68.882
					70.251	70.251
					72.248	72.248
					74.021	74.021
					75.628	75.628
					76.822	76.822
					78.022	78.022
					81.022	81.022
					83.012	83.012
					84.916	84.916
					86.933	86.933
					88.433	88.433
					90.469	90.469
					92.492	92.492
					94.120	94.120
					96.254	96.254
					98.027	98.027
					100.567	100.567
					102.020	102.020
					103.538	103.538
					105.358	105.358
					112.239	112.239
					114.278	114.278
					116.235	116.235
					119.062	119.062
					123.886	123.886
					126.886	126.886
					134.366	134.366
					142.886	142.886
					143.366	143.366
					146.366	146.366
					147.886	147.886
					150.886	150.886
					152.886	152.886
					153.886	153.886
					155.396	155.396
					156.886	156.886
					158.886	158.886
					159.886	159.886
					161.366	161.366
					164.366	164.366
					165.886	165.886
					166.886	166.886
					170.366	170.366
					171.886	171.886
					181.366	181.366
					187.886	187.886
					190.386	190.386
					191.886	191.886
					195.256	195.256
					195.626	195.626
					197.895	197.895
					199.724	199.724
					203.562	203.562
					216.740	216.740
					222.081	222.081
					222.088	222.088
					226.105	226.105
					228.105	228.105

SECTION 4										
PROPOSED										
SURVEY	104.542									
CHAINAGE	5,000	104,521	104,521	104,578	104,571	104,582	104,576	104,555	104,527	104,528
									104,530	104,526
									104,559	
										104,479

M. J. FULLER SOLUTIONS Ltd.
HULLBRIDGE – HOCKLEY – ESSEX
Tel: Mob 07939 088292
E-mail: matt@mjfullersolutions.co.uk



SECTIONS				
Sheet Size: A1	Original Scale: AS NOTED	Designed/Drawn: RC	Checked: MJF	Authorised: MJF
Status: -	Date: 24.01.26		Date: 24.01.26	Date: 24.01.26
Drawing Number:			MJF_240126_004	Rev: -

NOTES:

1. THIS DRAWING IS TO BE READ IN CONJUNCTION WITH ALL RELEVANT INFORMATION ISSUED BY OTHERS FOR THIS PROJECT AND THE SPECIFICATION.
2. DO NOT SCALE FROM THIS DRAWING.
3. FOR SETTING OUT DIMENSIONS AND LEVELS REFER TO RELEVANT DRAWINGS AND THOSE BY OTHERS.

Project:

**BOLNEY PARK
FARM**

Client:

**JESTER FARM
SERVICES LTD**

