


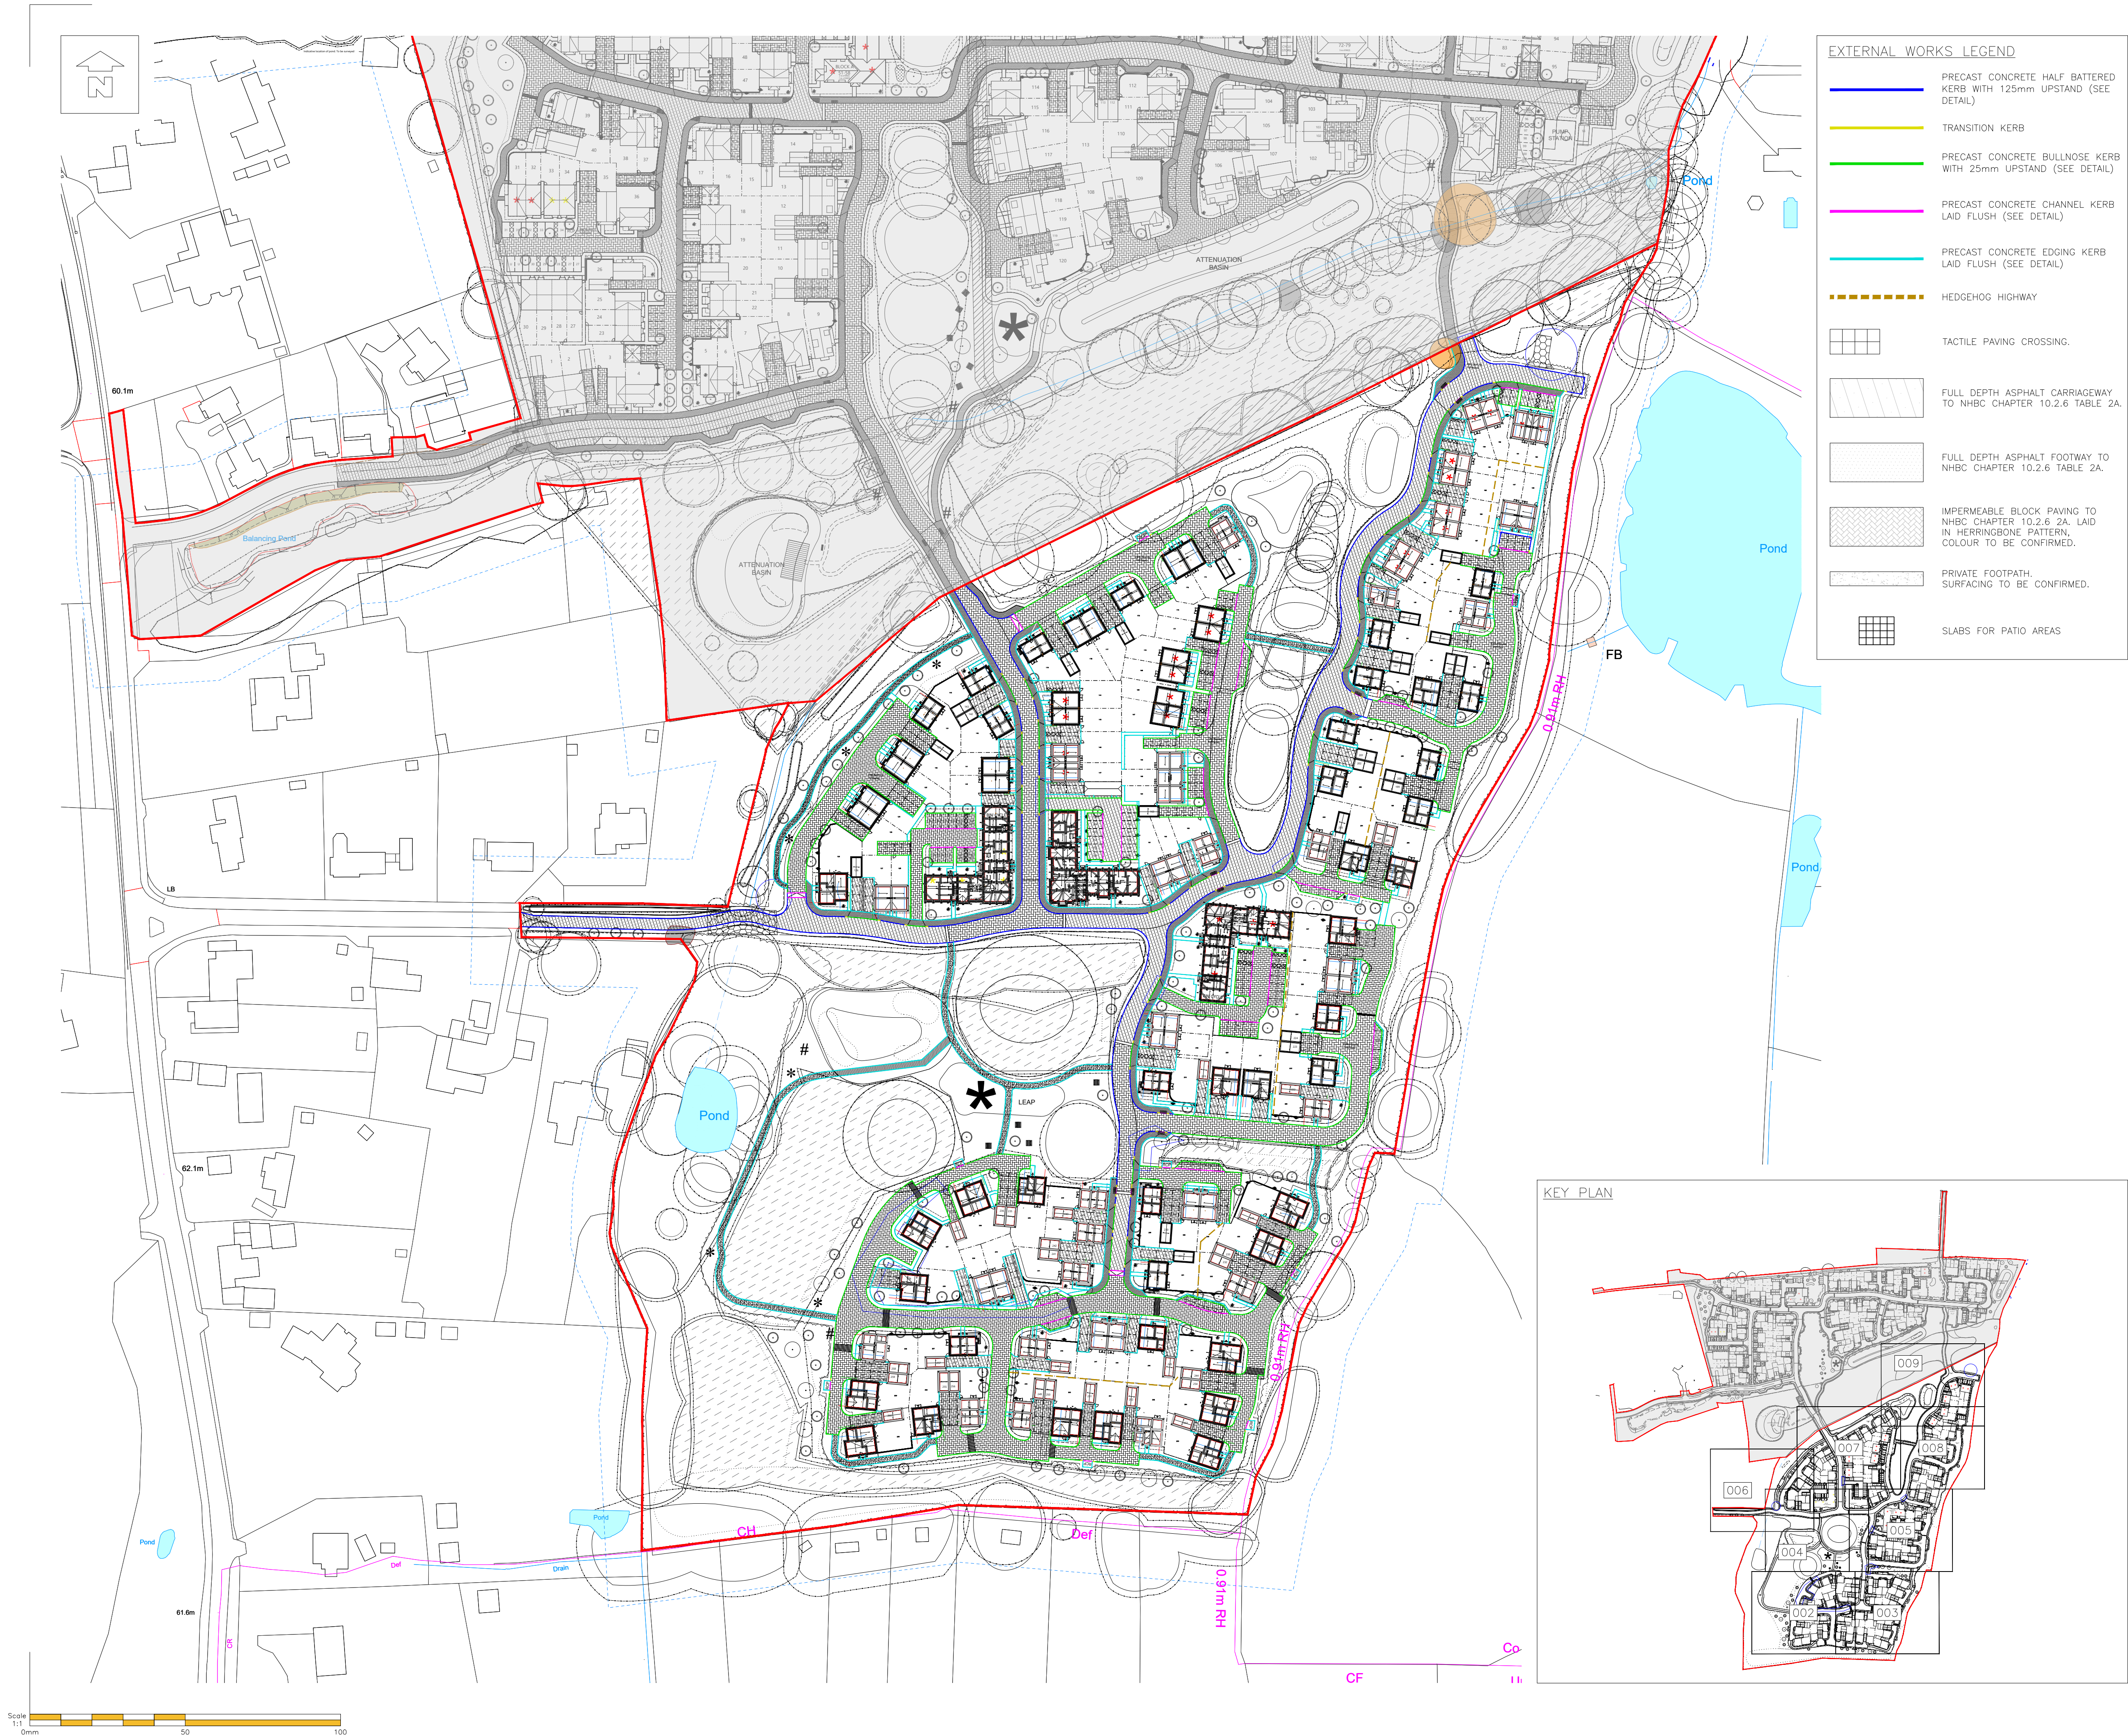

**EXTERNAL WORKS LEGEND**

- PRECAST CONCRETE HALF BATTERED KERB WITH 125mm UPSTAND (SEE DETAIL)
- TRANSITION KERB
- PRECAST CONCRETE BULLNOSE KERB WITH 25mm UPSTAND (SEE DETAIL)
- PRECAST CONCRETE CHANNEL KERB LAID FLUSH (SEE DETAIL)
- PRECAST CONCRETE EDGING KERB LAID FLUSH (SEE DETAIL)
- HEDGEHOG HIGHWAY
- TACTILE PAVING CROSSING
- FULL DEPTH ASPHALT CARRIAGEWAY TO NHBC CHAPTER 10.2.6 TABLE 2A
- FULL DEPTH ASPHALT FOOTWAY TO NHBC CHAPTER 10.2.6 TABLE 2A
- IMPERMEABLE BLOCK PAVING TO NHBC CHAPTER 10.2.6 2A, LAID IN HERRINGBONE PATTERN, COLOUR TO BE CONFIRMED
- PRIVATE FOOTPATH SURFACING TO BE CONFIRMED
- SLABS FOR PATIO AREAS

**NOTES**

© This drawing is the copyright of ARCH Associates Limited. It may not be copied, altered or reproduced without their written authority. This drawing must not be scaled. IF IN DOUBT ASK.

**GENERAL NOTES**

- THIS DRAWING IS TO BE READ IN CONJUNCTION WITH ALL RELEVANT ARCHITECTS, ENGINEERS AND SPECIALISTS DRAWINGS AND DETAILS.
- ALL FIGURED DIMENSIONS TO BE TAKEN IN PREFERENCE TO SCALED DIMENSIONS.
- ANY DISCREPANCIES BETWEEN THIS DRAWING AND OTHER INFORMATION IS TO BE BROUGHT TO THE ATTENTION OF THE ENGINEER PRIOR TO THE COMMENCEMENT OF THE WORKS ON SITE.
- THE MAIN CONTRACTOR SHALL BE RESPONSIBLE FOR THE SETTING OUT AND ACCURACY OF ALL DIMENSIONS.
- THE CONTRACTOR IS TO ENSURE THE STABILITY AND STRUCTURAL INTEGRITY OF THE EXISTING PROPERTY AT ALL TIMES DURING WORKS AND IS TO BE RESPONSIBLE FOR ALL PROPPING AND SHORING AS REQUIRED.
- MAIN CONTRACTOR TO PROVIDE AND FIX SUITABLE BRACING AND PROPPING FOR ALL ELEMENTS IN THE TEMPORARY CONDITION DURING CONSTRUCTION STAGE, SUCH AS TO ENSURE STRUCTURE STABILITY AT ALL TIMES.
- IT IS THE CONTRACTORS SOLE RESPONSIBILITY FOR ASCERTAINING SAFE DISPOSAL OF ANY OFF-SITE EXCAVATED SPOIL. NO CLAIM RESULTING FROM ABNORMAL TIP REQUIREMENTS WILL BE ENTERTAINED.

**HIGHWAYS**


- ALL WORKS TO COMPLY WITH RELEVANT COUNTY COUNCIL OR LOCAL AUTHORITY SPECIFICATION, AS REQUIRED.
- ALL DRAINAGE WORKS IN ADOPTABLE AREAS TO BE IN ACCORDANCE WITH WATER AUTHORITY ASSOCIATION 'SEWERS FOR ADOPTION' - 7th EDITION.

**KEY TO HEALTH AND SAFETY SYMBOLS**

THESE NOTES ARE BASED ON THE USE OF EXPERIENCED AND COMPETENT CONTRACTORS CARRYING OUT THE WORK USING AN APPROVED SAFE METHOD OF WORKING

- INDICATES A RESIDUAL RISK REQUIRING A COMPULSORY ACTION
- INDICATES A RESIDUAL RISK REQUIRING A PROHIBITIVE ACTION
- INDICATES A RESIDUAL RISK AS A WARNING
- INDICATES A RESIDUAL RISK FOR INFORMATION

**COLOURED  
DRAWING**  
REQUEST A COLOURED COPY IF  
THIS STAMP IS NOT RED

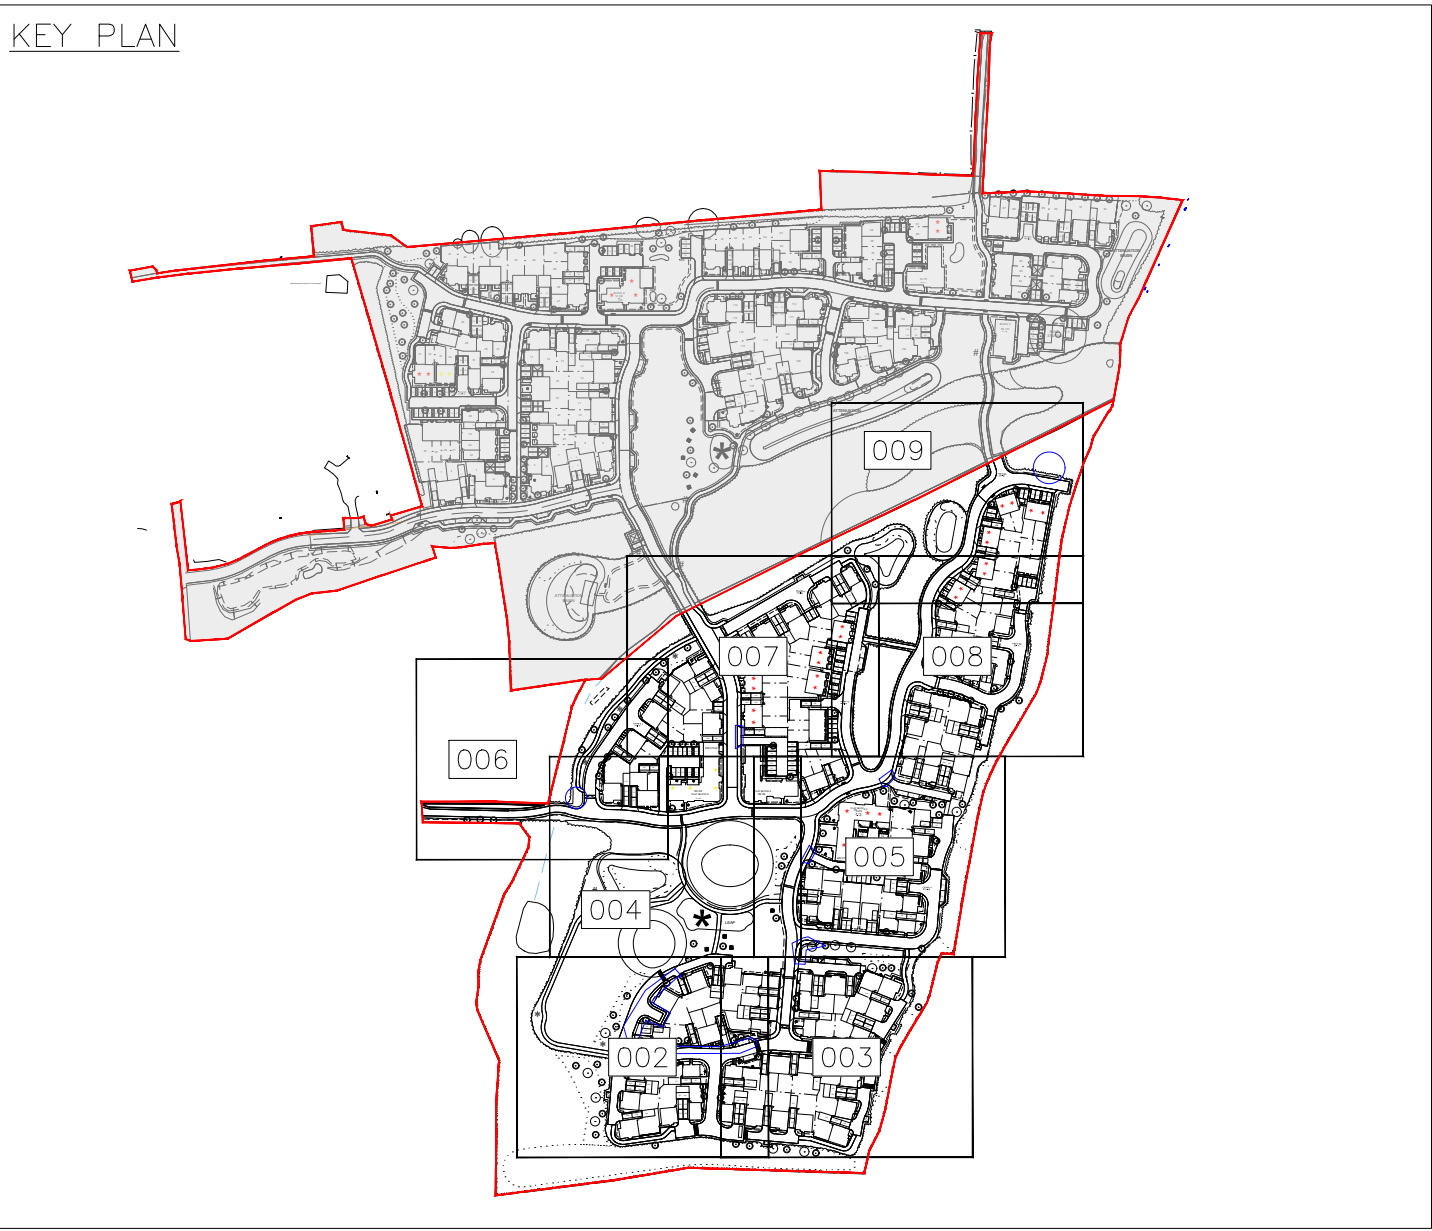

|      |            |                              |    |
|------|------------|------------------------------|----|
| T2   | 19.02.2024 | DRAWING TRANSPARENCY REDUCED | TA |
| T1   | 09.02.2024 | TENDER ISSUE                 | TA |
| Rev. | Date       | Description                  | By |

**ARCH ASSOCIATES**

01489 890004  
admin@archassociates.co.uk  
www.archassociates.co.uk

Client  
**Persimmon**

Architect  
THRIVE ARCHITECTS

Project title  
KEYMER ROAD,  
BURGESS HILL,  
CHARLES CHURCH PARCEL.

Drawing title  
EXTERNAL WORKS,  
SITE LAYOUT.

|                  |                            |                             |                |                  |
|------------------|----------------------------|-----------------------------|----------------|------------------|
| Scale<br>1:1000  | Paper size<br>A1           | Date<br>FEB 2024            | Drawn by<br>TA | Checked by<br>CH |
| Site code<br>A46 | Drawing number code<br>150 | Drawing sheet Number<br>001 | Revision<br>T2 |                  |