


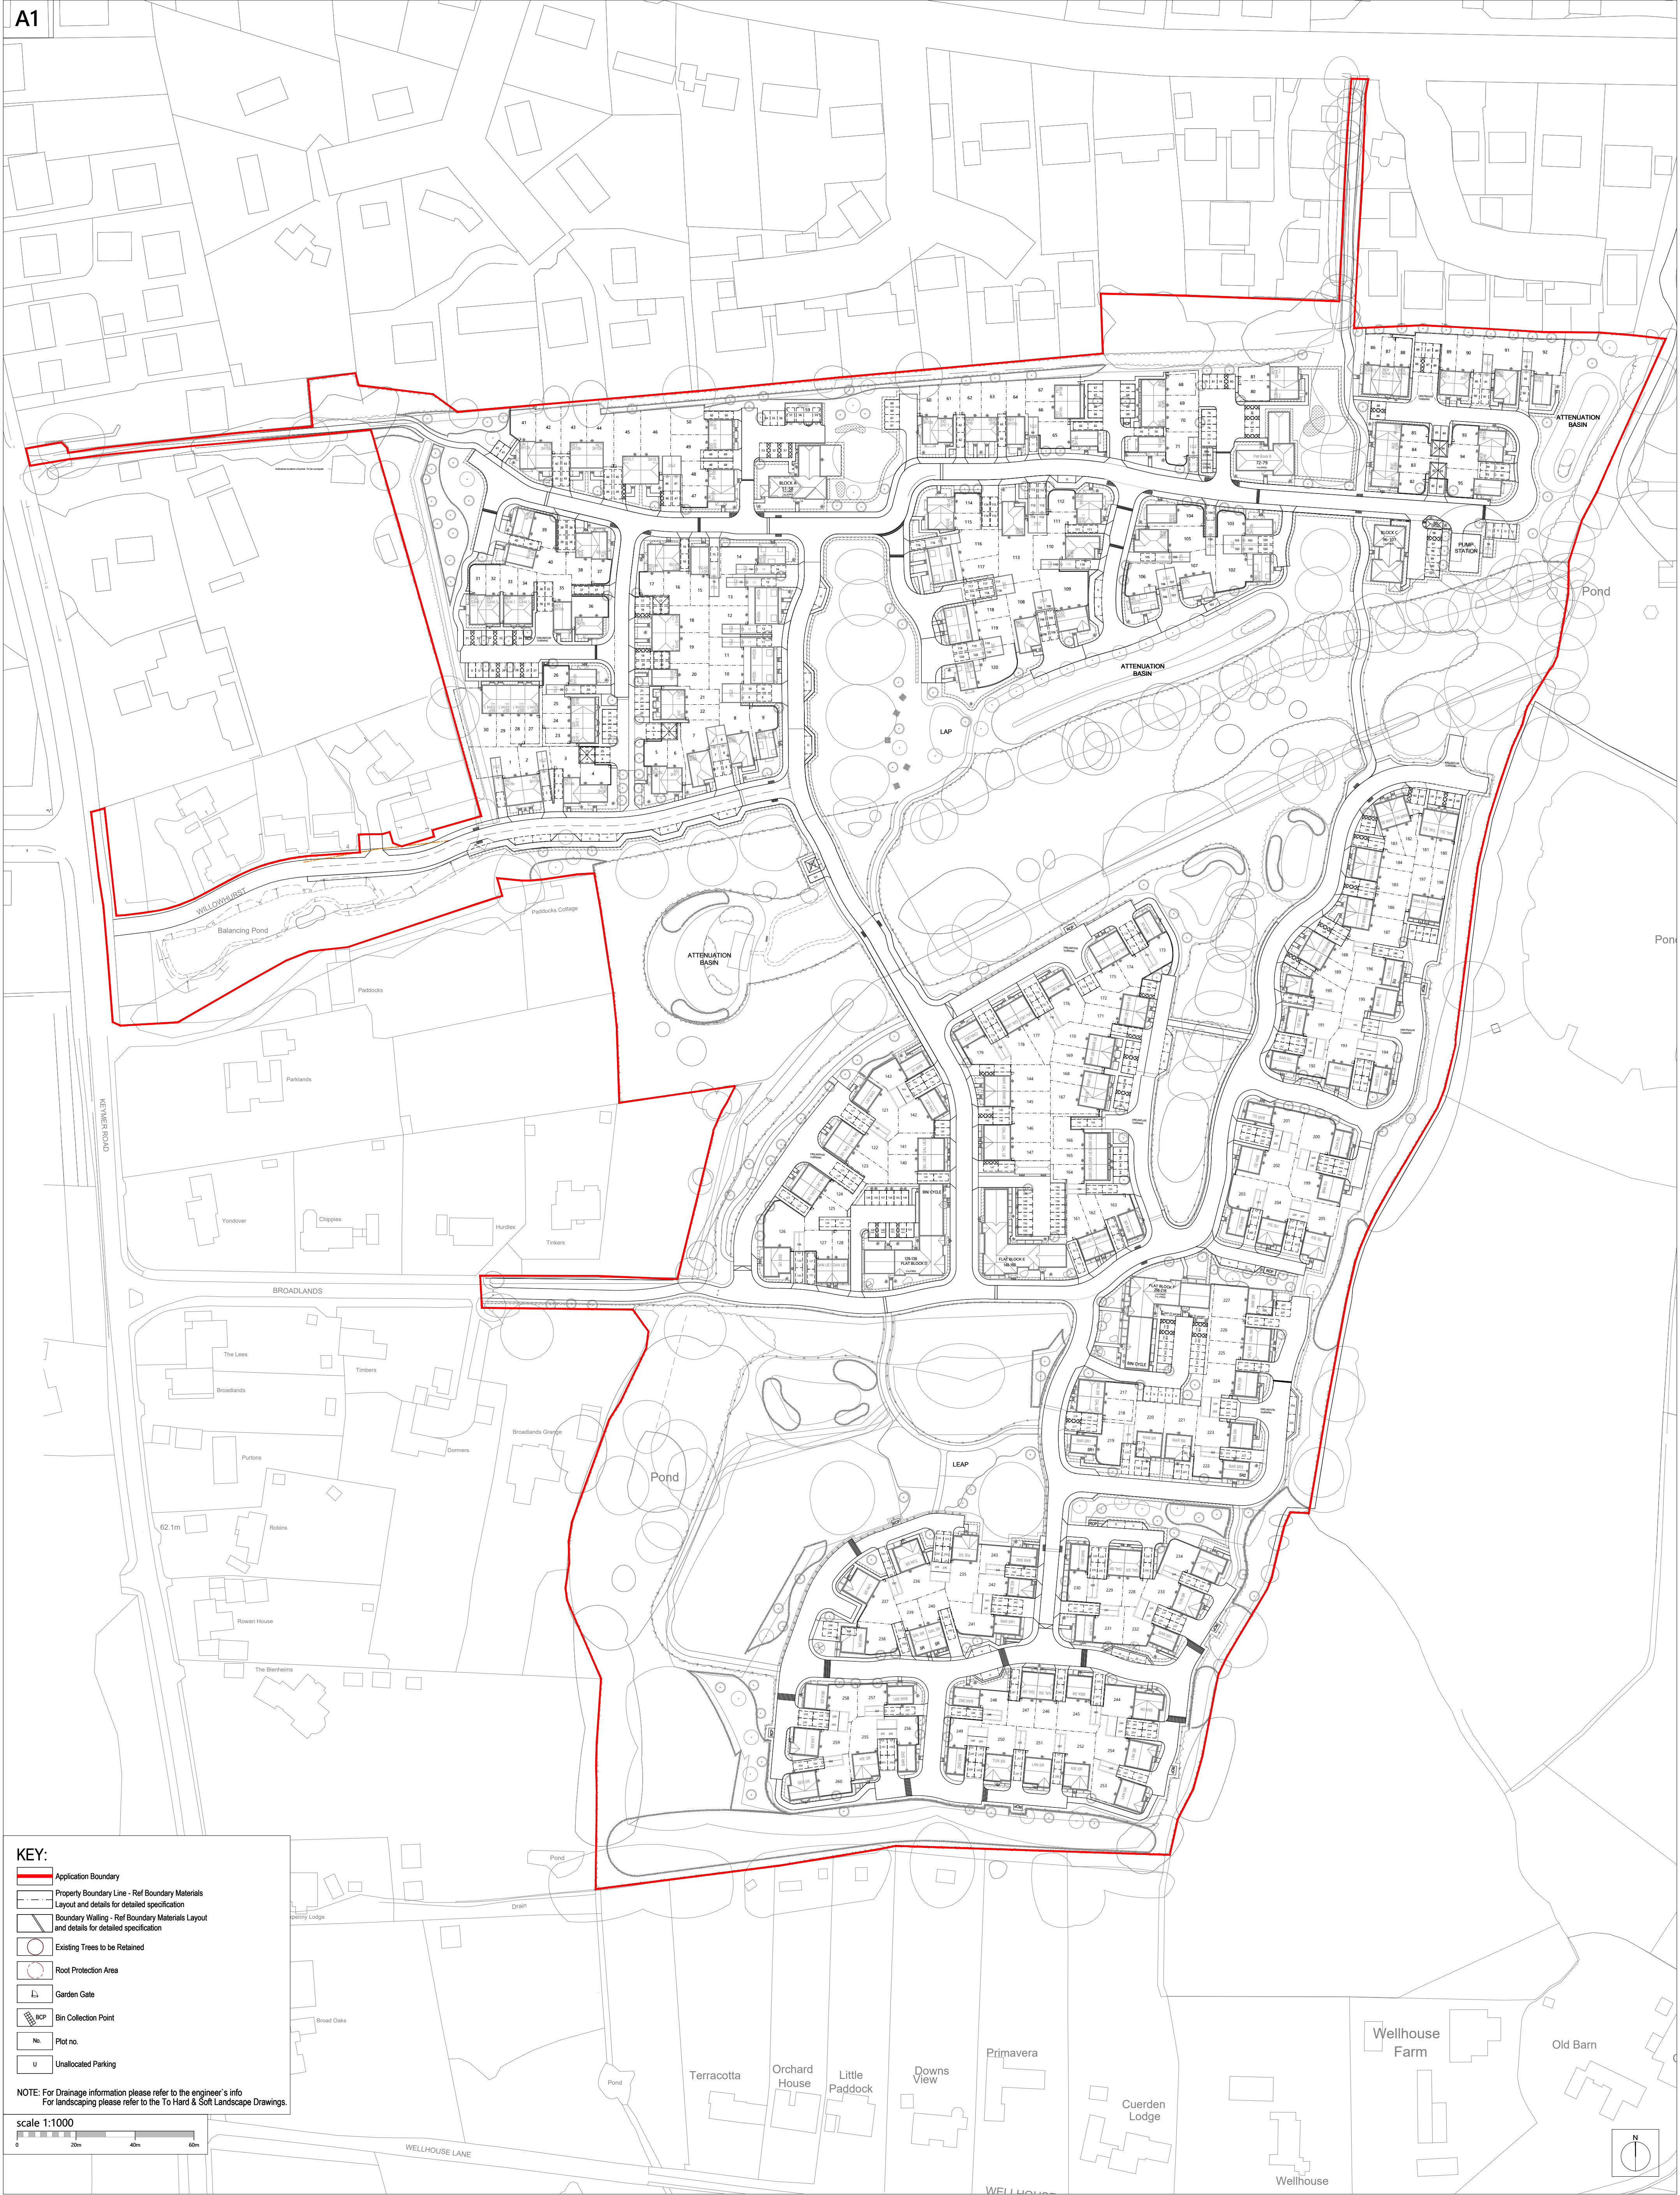

Romsey Portishead
T:01794 367703 T:01275 407000
F:01794 367276 F:01794 367276

www.thrivearchitects.co.uk

This drawing is the copyright of Thrive Architects Ltd ©. All rights reserved. Ordnance Survey Data © Crown Copyright. All rights reserved. Licence No. 100007359. Permission is granted to scale from this drawing for the purposes of **Local Authority Planning Approval only**. For all other purposes DO NOT scale from this drawing. Contractors, sub-contractors and suppliers are to check all relevant dimensions and levels of the site and building before commencing any shop drawings or building work. Any discrepancies should be recorded to the Architect. Where applicable this drawing is to be read in conjunction with the Consultants' drawings.

Rev	Description	Date	Au	Ch	Rev	Description	Date	Au	Ch
A	Issued for Planning	28.09.22	CL						
B	Landscape updated. Issued for planning	15.12.22	FK						
C	Boundary brought forward above the landscape. Issued for planning	09.01.23	CL		K	242 shown, plot 190 garage moved, landscaping updated	16.12.25	WWM	
D	Site layout updated to landscape drawings. Issued for planning	03.02.23	CL						
E	Site layout updated to CC comments and plot substitutions. Plot 80/61 updated. Pump station relocated. Tree 207 omitted. Issued for discussion	14.02.23	CL		L	1m Path added as per ground working drawing field 6 rev 00.1m and as per latest highways engineers drawing as client requested.	17.12.25	WWM	
F	Plot 179 amended. Issued for information	13.03.23	CL						
G	Plot 242 shown, block for plot 80-81 adjusted	29.03.23	ZC						
H	Area around block E adjusted to accommodate cycle store	31.03.23	ZC						
	Bay added to plot 258, parking routes adjusted	03.04.23	ZC						
	Fence line for 224 move, side access shown on blocks of Barnwood unit	28.06.23	ZC						
	Parking NO 206 changed to 210 and 210 changed to 207	11.09.23	ZC						
	Parking to plots 132-135 amended. Parking to plots 129-132 amended to M4(2) standards.	06.11.24	MB	ZC					

Rev	Description	Date	Au	Ch
A	Issued for Planning	28.09.22	CL	
B	Landscape updated. Issued for planning	15.12.22	FK	
C	Boundary brought forward above the landscape. Issued for planning	09.01.23	CL	
D	Site layout updated to landscape drawings. Issued for planning	03.02.23	CL	
E	Site layout updated to CC comments and plot substitutions. Plot 80/61 updated. Pump station relocated. Tree 207 omitted. Issued for discussion	14.02.23	CL	
F	Plot 179 amended. Issued for information	13.03.23	CL	
G	Plot 242 shown, block for plot 80-81 adjusted	29.03.23	ZC	
H	Area around block E adjusted to accommodate cycle store	31.03.23	ZC	
	Bay added to plot 258, parking routes adjusted	03.04.23	ZC	
	Fence line for 224 move, side access shown on blocks of Barnwood unit	28.06.23	ZC	
	Parking NO 206 changed to 210 and 210 changed to 207	11.09.23	ZC	
	Parking to plots 132-135 amended. Parking to plots 129-132 amended to M4(2) standards.	06.11.24	MB	ZC

Project	KEYMER ROAD, Burgess Hill
Drawing	Site Layout
Client	Consortium Works (Thakeham Homes and Charles Church Development Ltd)
Job no.	CONS220540
Dwg no.	SL01
Author	CL
Status	PLANNING
Client ref.	
Date	05.08.22
Revision	L
Scale	1:1000 at A1
Office	Romsey

