
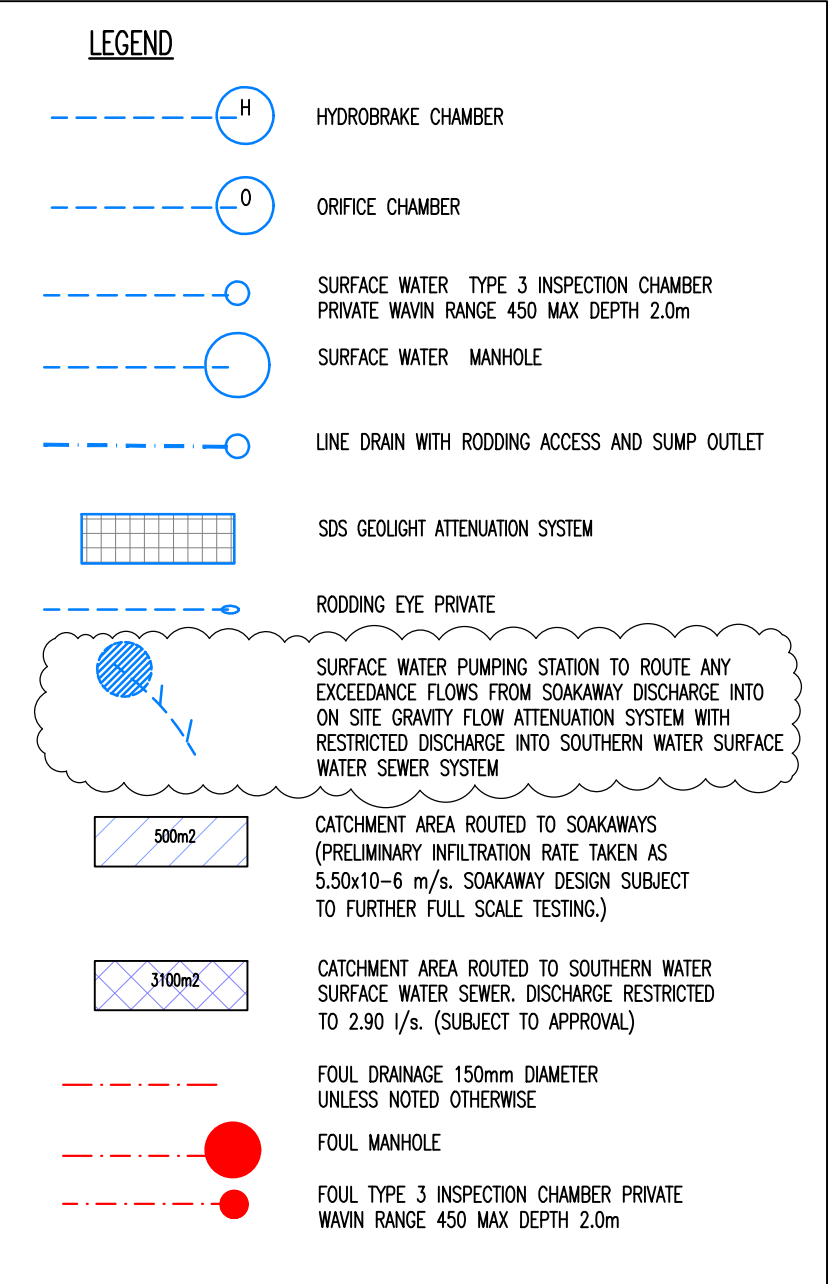
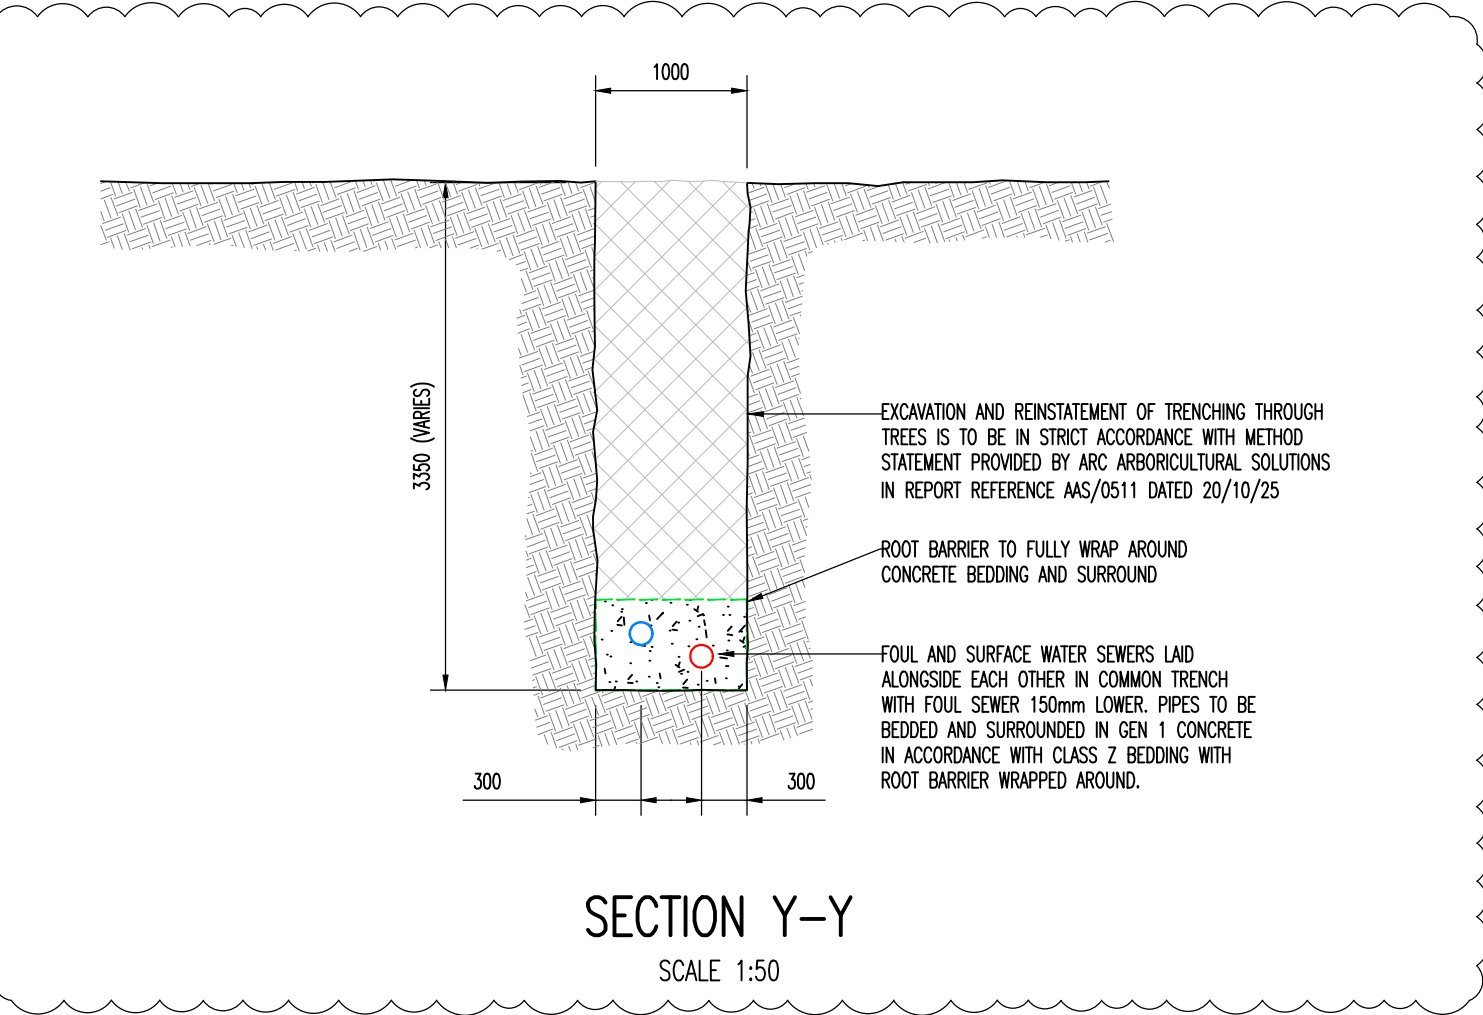
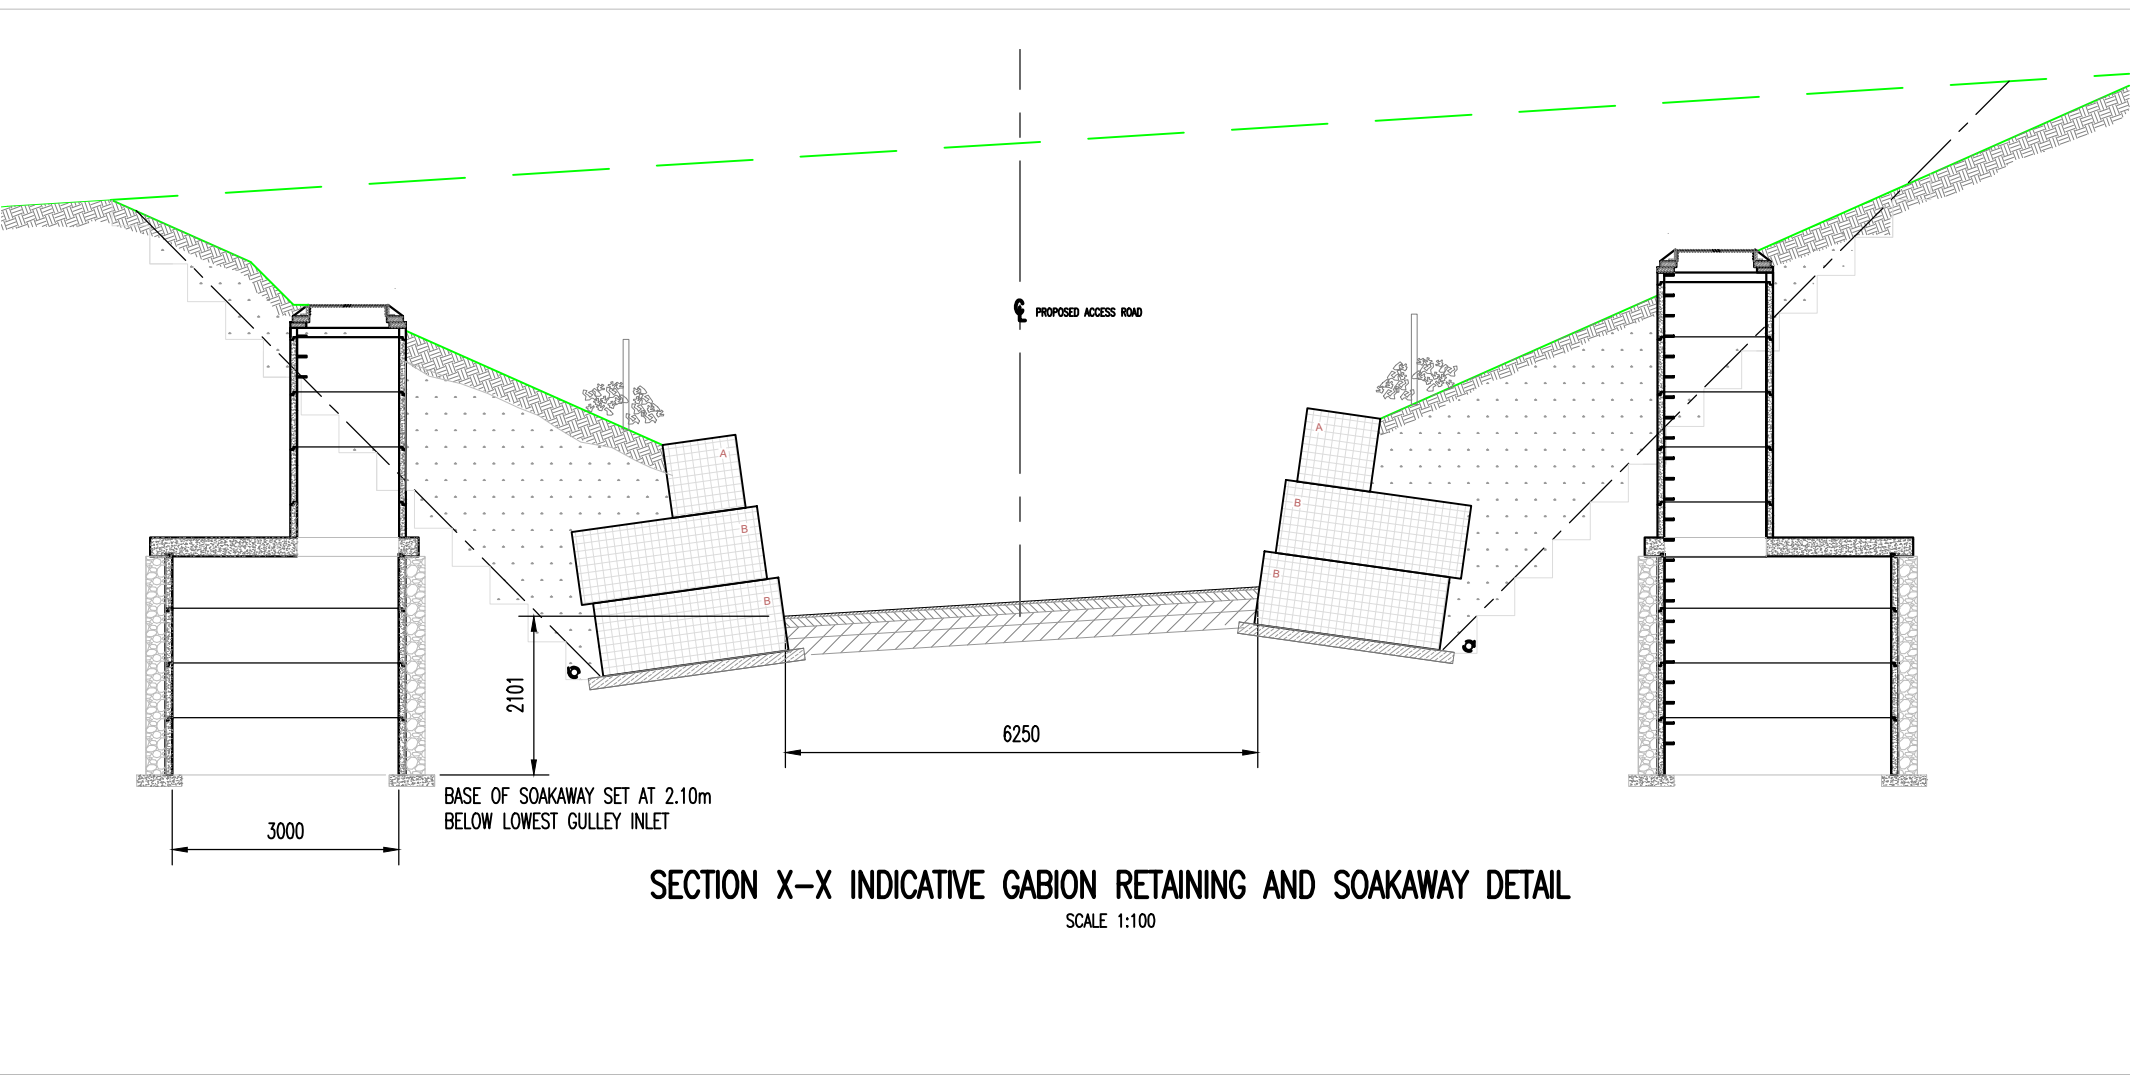


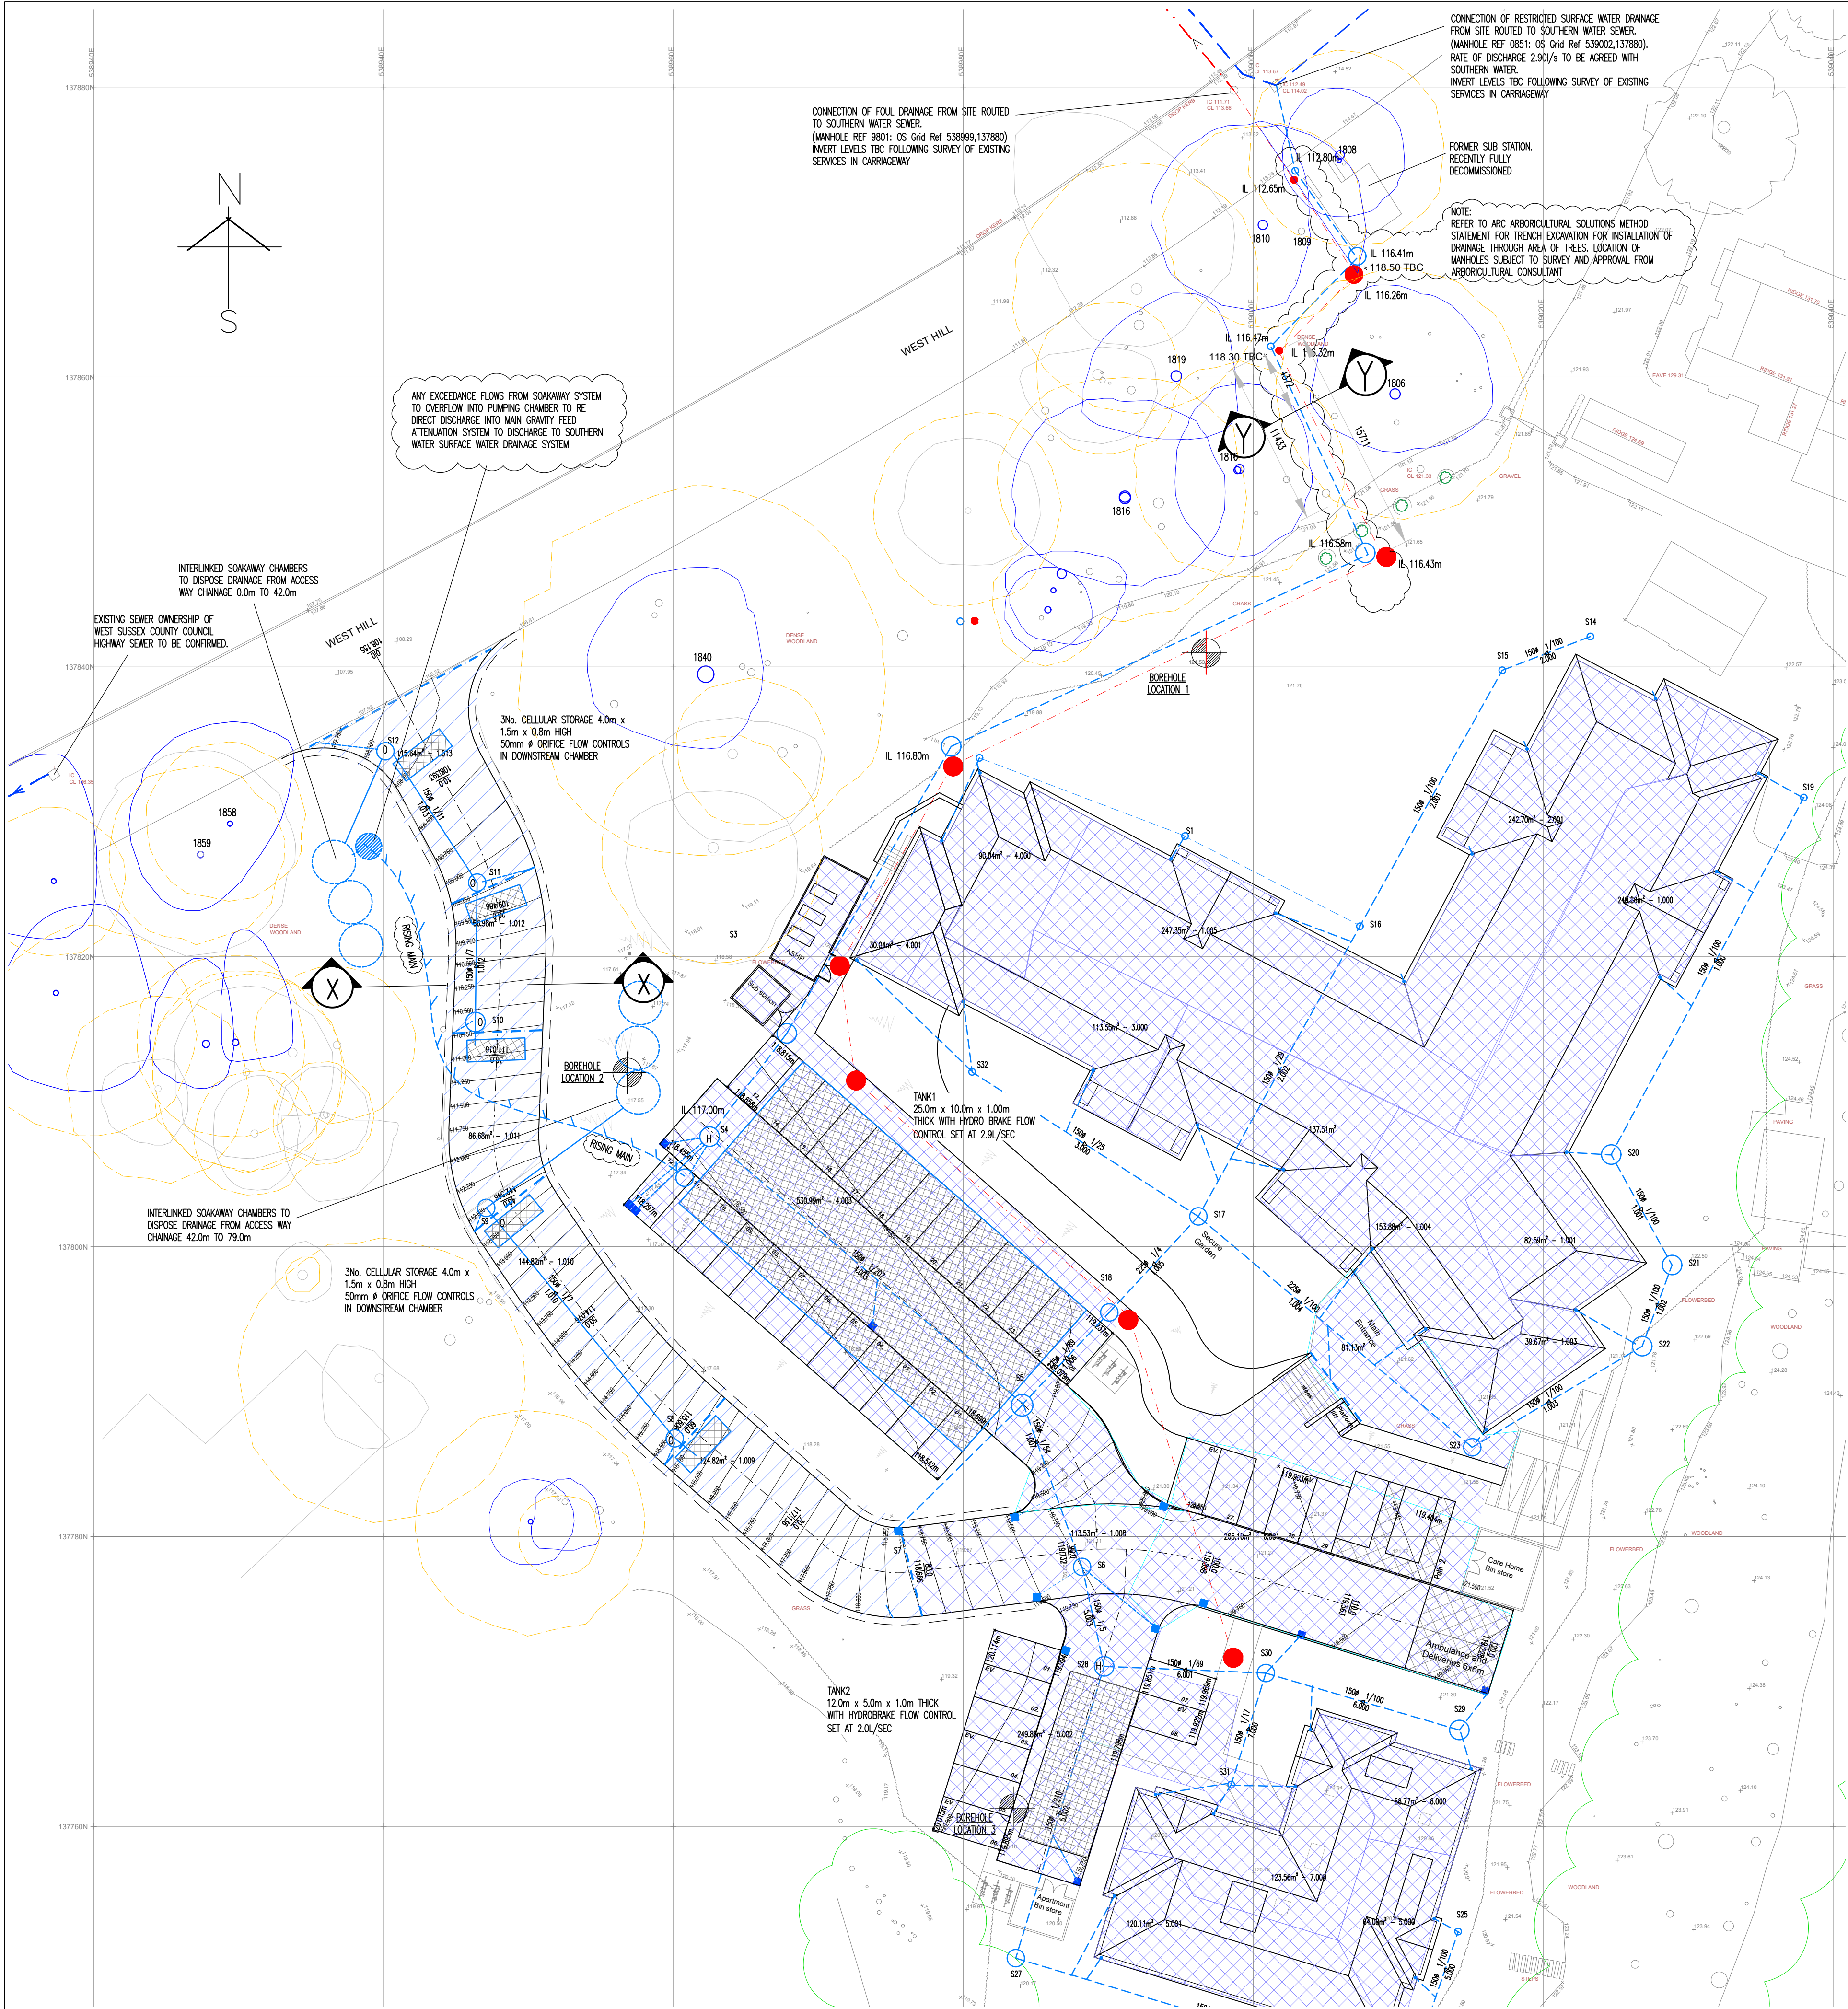

NOTES

1. DO NOT SCALE FROM THIS DRAWING. USE FIGURED DIMENSIONS ONLY, IF IN DOUBT ASK.

2. ALL DIMENSIONS IN MILLIMETRES UNLESS NOTED OTHERWISE.

3. THIS DRAWING IS TO BE READ IN CONJUNCTION WITH ALL RELEVANT ENGINEERS AND ARCHITECTS DRAWINGS AND SPECIFICATIONS.

Client:

IGLOO CARE LTD &
EQ CARE EAST GRINSTEAD

Project Title:

EAST GRINSTEAD:PROPOSED CARE HOME
AND ADDITIONAL CARE UNITS
HIGHFIELDS WEST HILL

Drawing Title:

PROPOSED SURFACE WATER
DRAINAGE STRATEGY LAYOUT.
LOCATION OF OFFSITE CONNECTIONS

Drawn By:

RN

Scales:

1:250@A1

Date:

AUG 2025

Drawing Number:

11089-503P

Rev:

B

Checked By:

ANR

Date:

AUG 2025

Drawing Status:

PLANNING

NJP

NJP Consulting Engineers Limited
20 St Andrews Crescent
Cardiff CF10 3DD

Tel: 029 2072 9500
Email: info@njpuk.com
Web: www.njpuk.com