


INSET 16

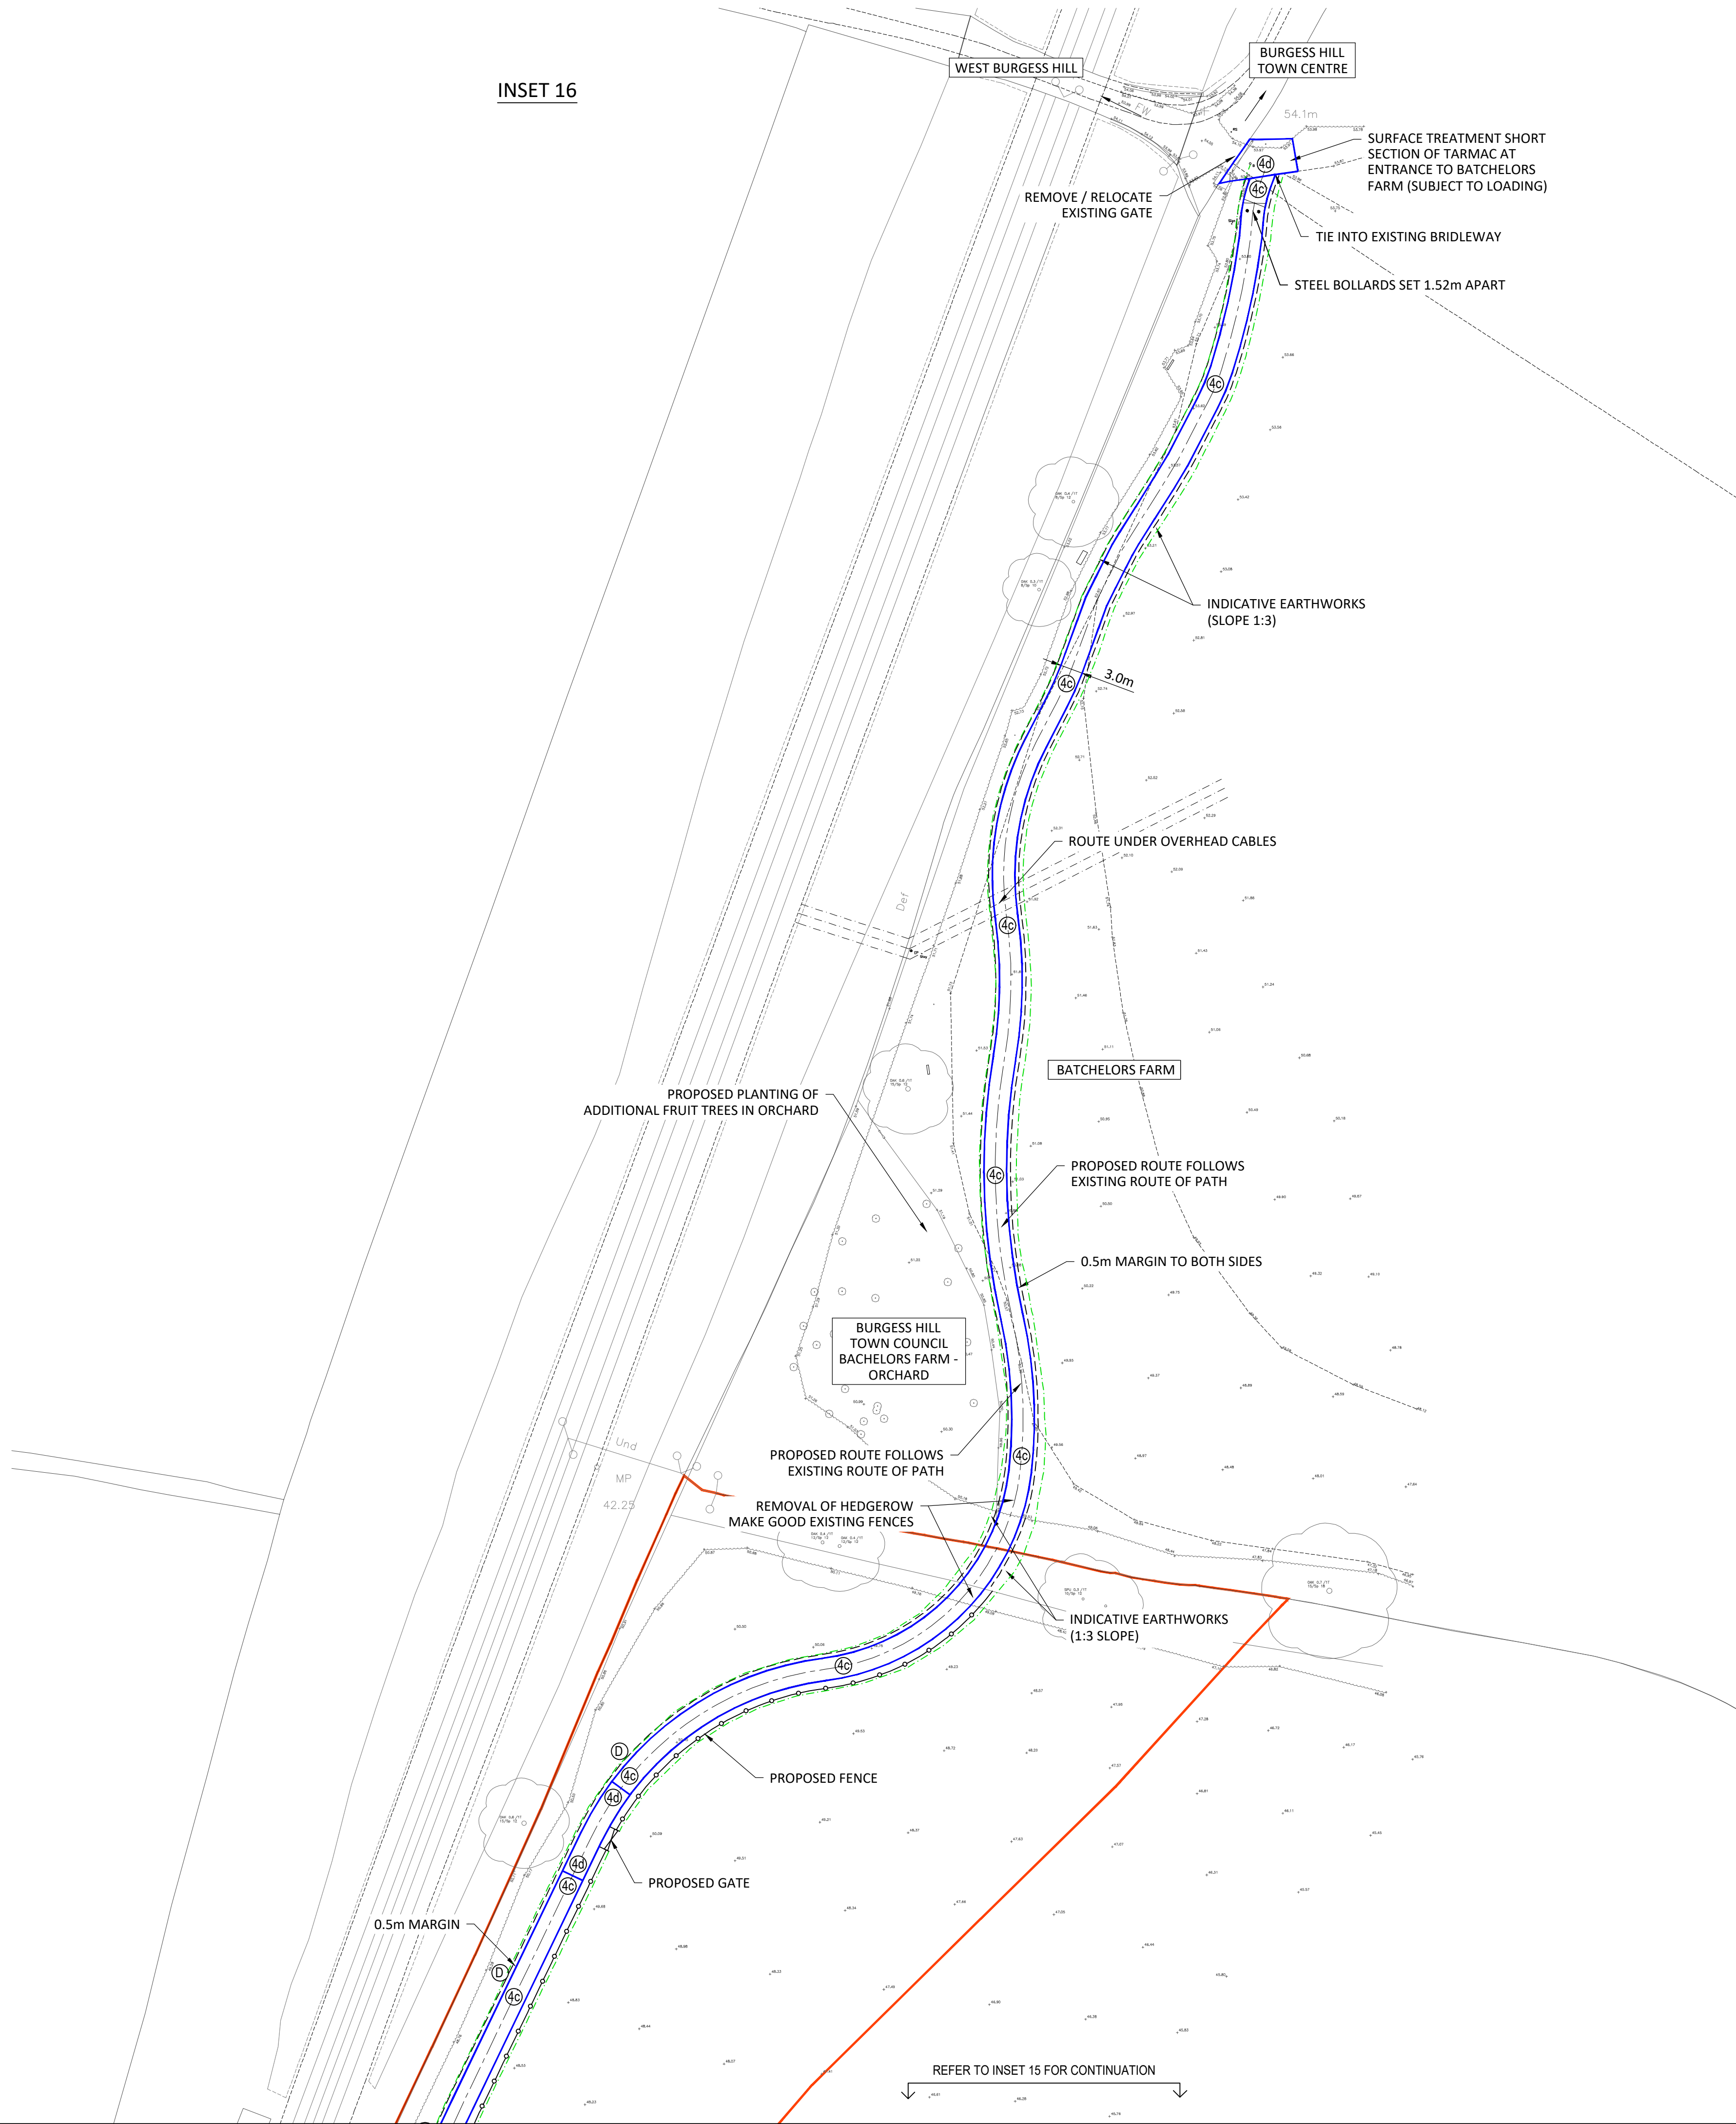

NOTES

- DO NOT SCALE THIS DRAWING ON PRINT OR ELECTRONICALLY. WORK FROM FIGURED DIMENSIONS ONLY.
 - No deviation from the details shown on this drawing is allowed without WHA's prior permission in writing.
 - Read this drawing with all Architects, Service Engineers and WHA's relevant details and drawings. NB. Setting-out dimensions as per the Architect's drawings take precedence.
 - All work is to be in accordance with the relevant specifications issued by WHA, British Standard Codes of Practice, Statutory requirements and the Contract Documents.
 - DRAWING STATUS
P - PRELIMINARY - Evolving drawings for approvals, Tenders, Billings, etc.
C - CONSTRUCTION - Fully developed drawings issued under instruction for construction.
- ONLY STATUS C DRAWINGS TO BE USED FOR CONSTRUCTION.**
- SUITABILITY CODE
WORK IN PROGRESS:
S0 - Work in progress
SHARED (NON-CONTRACTUAL):
S1 - For coordination, **S2** - For information, **S3** - For internal review and comment, **S4** - For construction approval.
DOCUMENTATION (FOR CONTRACTOR PURPOSES):
D1 - For costing, **D2** - For Tender, **D3** - For contractor design, **D4** - For manufacture / procurement.
CONSTRUCTION:
A - For construction, **B** - For construction but with comments (i.e. areas in abeyance), **C** - Comprehensive revisions required.

REFER TO DRAWING 8095 (SHEET 6)
FOR LOCATION PLAN AND LEGEND

Status/Rev	Description	Date	By
P3	BRIDLEWAY DETAIL REFERENCES UPDATED	18.08.26	KW
P2	BRIDLEWAY DETAIL REFERENCES UPDATED	12.03.23	KW
P1	ISSUED FOR APPROVAL	07.02.22	KW

WHA *ltd*
consulting engineers

a: The Nucleus, Brunel Way, Dartford, Kent DA1 5GA
t: 01322 312 156
e: info@WHA Ltd.com
w: www@WHA Ltd.com

Job Title	LAND NORTH OF CLAYTON MILLS, HASSOCKS
Client	TAYLOR WIMPEY SOUTH THAMES

SECTION 278
PROPOSED BRIDLEWAY
EXTERNAL WORKS PLAN - SHEET 8

drawn	date	scale @ A1	C1 checked	WHA Project No.
KW	FEB'22	1:500 1:1250	-	21/416

Drg No.	Suitability	Status/Revision
WHA-DR-C-8097	D2	P33