

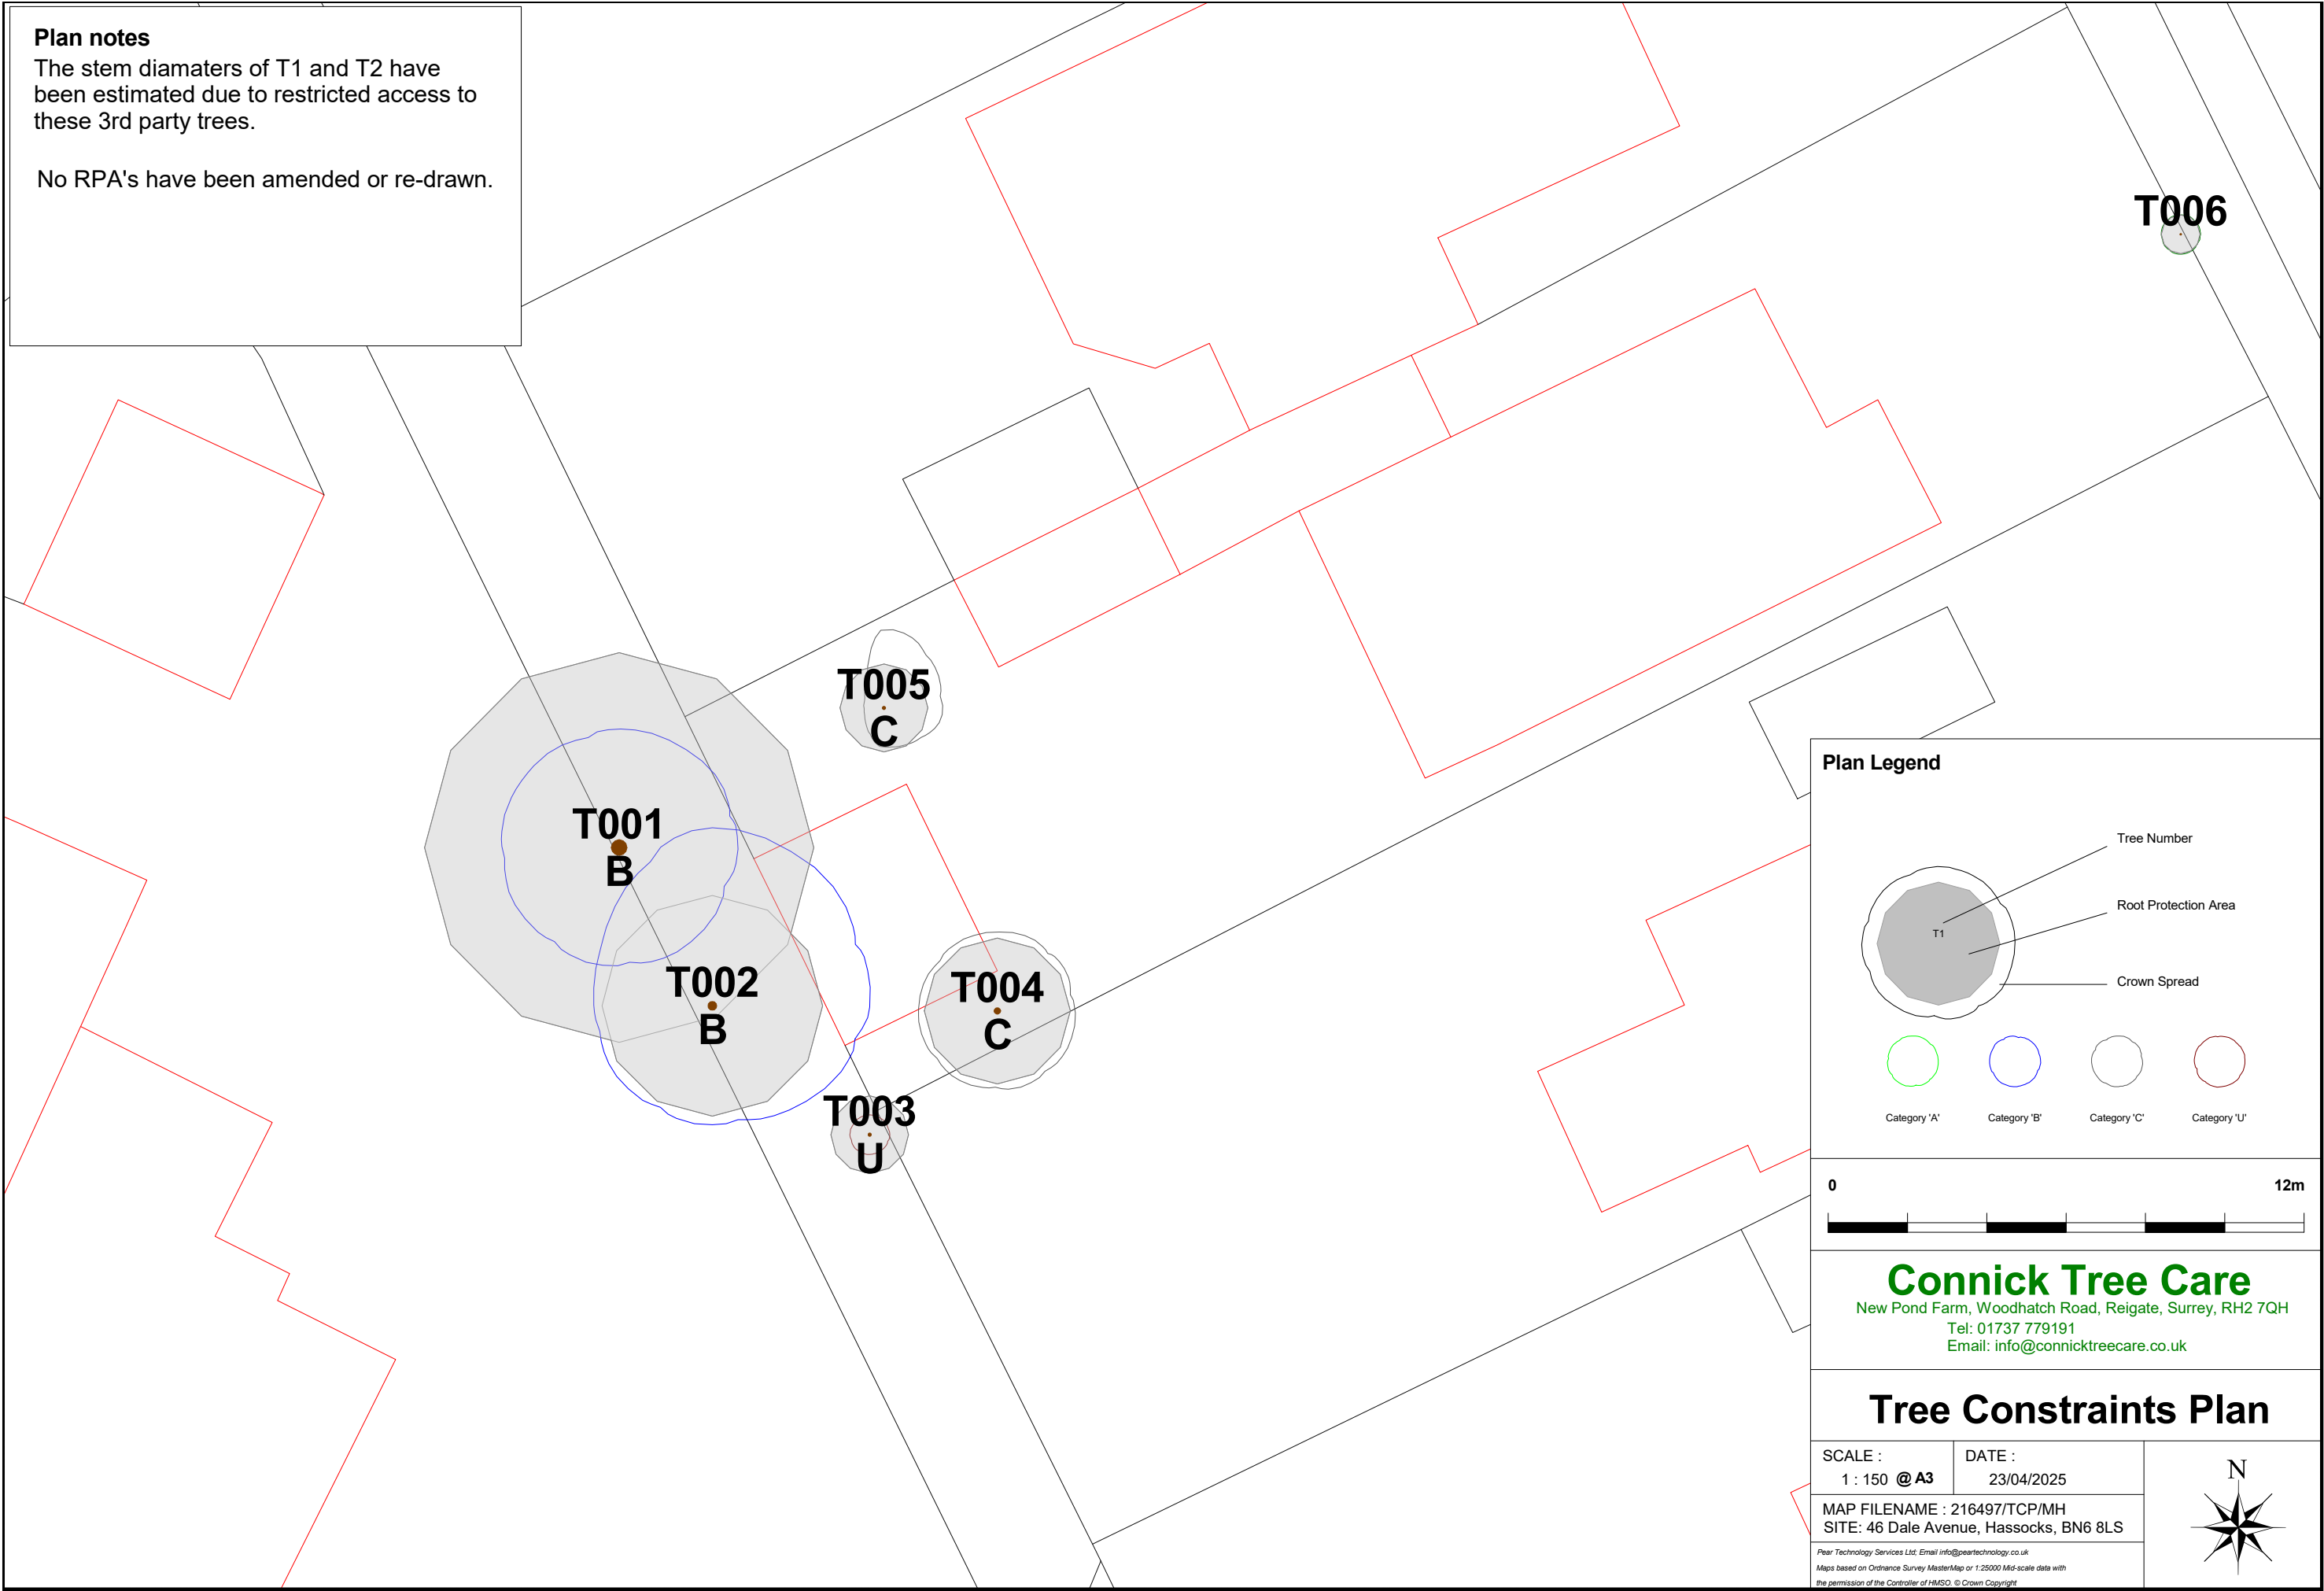


Plan notes
The stem diamaters of T1 and T2 have been estimated due to restricted access to these 3rd party trees.

No RPA's have been amended or re-drawn.

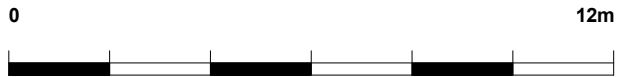

Plan Legend

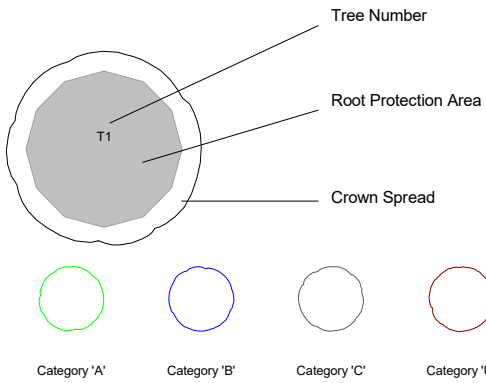

Connick Tree Care
New Pond Farm, Woodhatch Road, Reigate, Surrey, RH2 7QH
Tel: 01737 779191
Email: info@connicktreecare.co.uk

Tree Constraints Plan

SCALE :
1 : 150 @ A3

DATE :
23/04/2025

MAP FILENAME : 216497/TCP/MH
SITE: 46 Dale Avenue, Hassocks, BN6 8LS

Pear Technology Services Ltd, Email info@peartechnology.co.uk
Maps based on Ordnance Survey MasterMap or 1:25000 Mid-scale data with the permission of the Controller of HMSO. © Crown Copyright

