



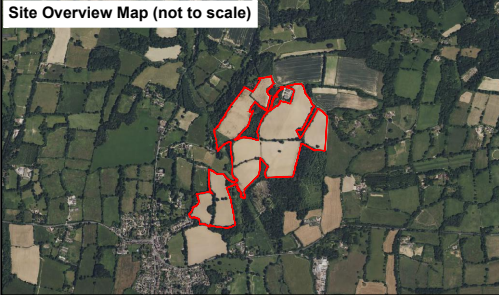

Site Location Information	
Easting/Northing	522135,123332
Lat/Long	50.996429,-0.260941

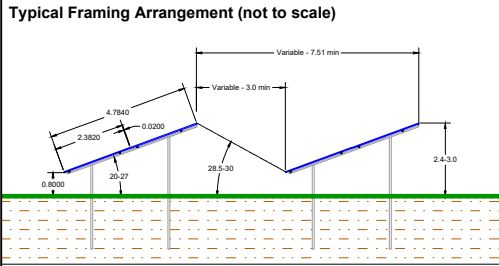

System Description	
DC Power (kWp)	33,577.96
AC Power kVA	TBC
Module Type	TSM-620NEG19RC.20
No. Modules	54,158
Module Dimensions	2.382 x 1.134 m
String Length	2V26
No. Strings	TBC
Inverter Type	Sungrow SG350HX
Inverter Power, kVA	350
No. Inverters	TBC
DC/AC Ratio	TBC
Table Configuration	2V26
Panel Angle	20
Shading Angle	28.61



Drawing Legend	
Red Line Boundary	Transformer Station
Access Track	Solar Panels (2V26)
PRoW	Solar Panels (2V13)

1.3	Red line and layout amended	16/05/2025	PL
1.2	Layout fix and constraints hidden	15/05/2025	PL
1.1	Displayed PRoW within layout	14/05/2025	PL
1.0	Initial Issue	12/05/2025	PL

Issue Status

Issued for Information

Drawing No.

EDFRE_Bolney_LAY_P1_Capacity_Iss1.3

Project

Bolney

Title

PV and BESS Layout

Scale

1:4500@A3

Scale bar



A: Alexander House,
1 Mandarin Road,
Rainton Bridge Business Park,
Houghton Le Spring,
Sunderland.
DH4 5RA.

E: info@edf-re.uk

W: www.edf-re.uk

