


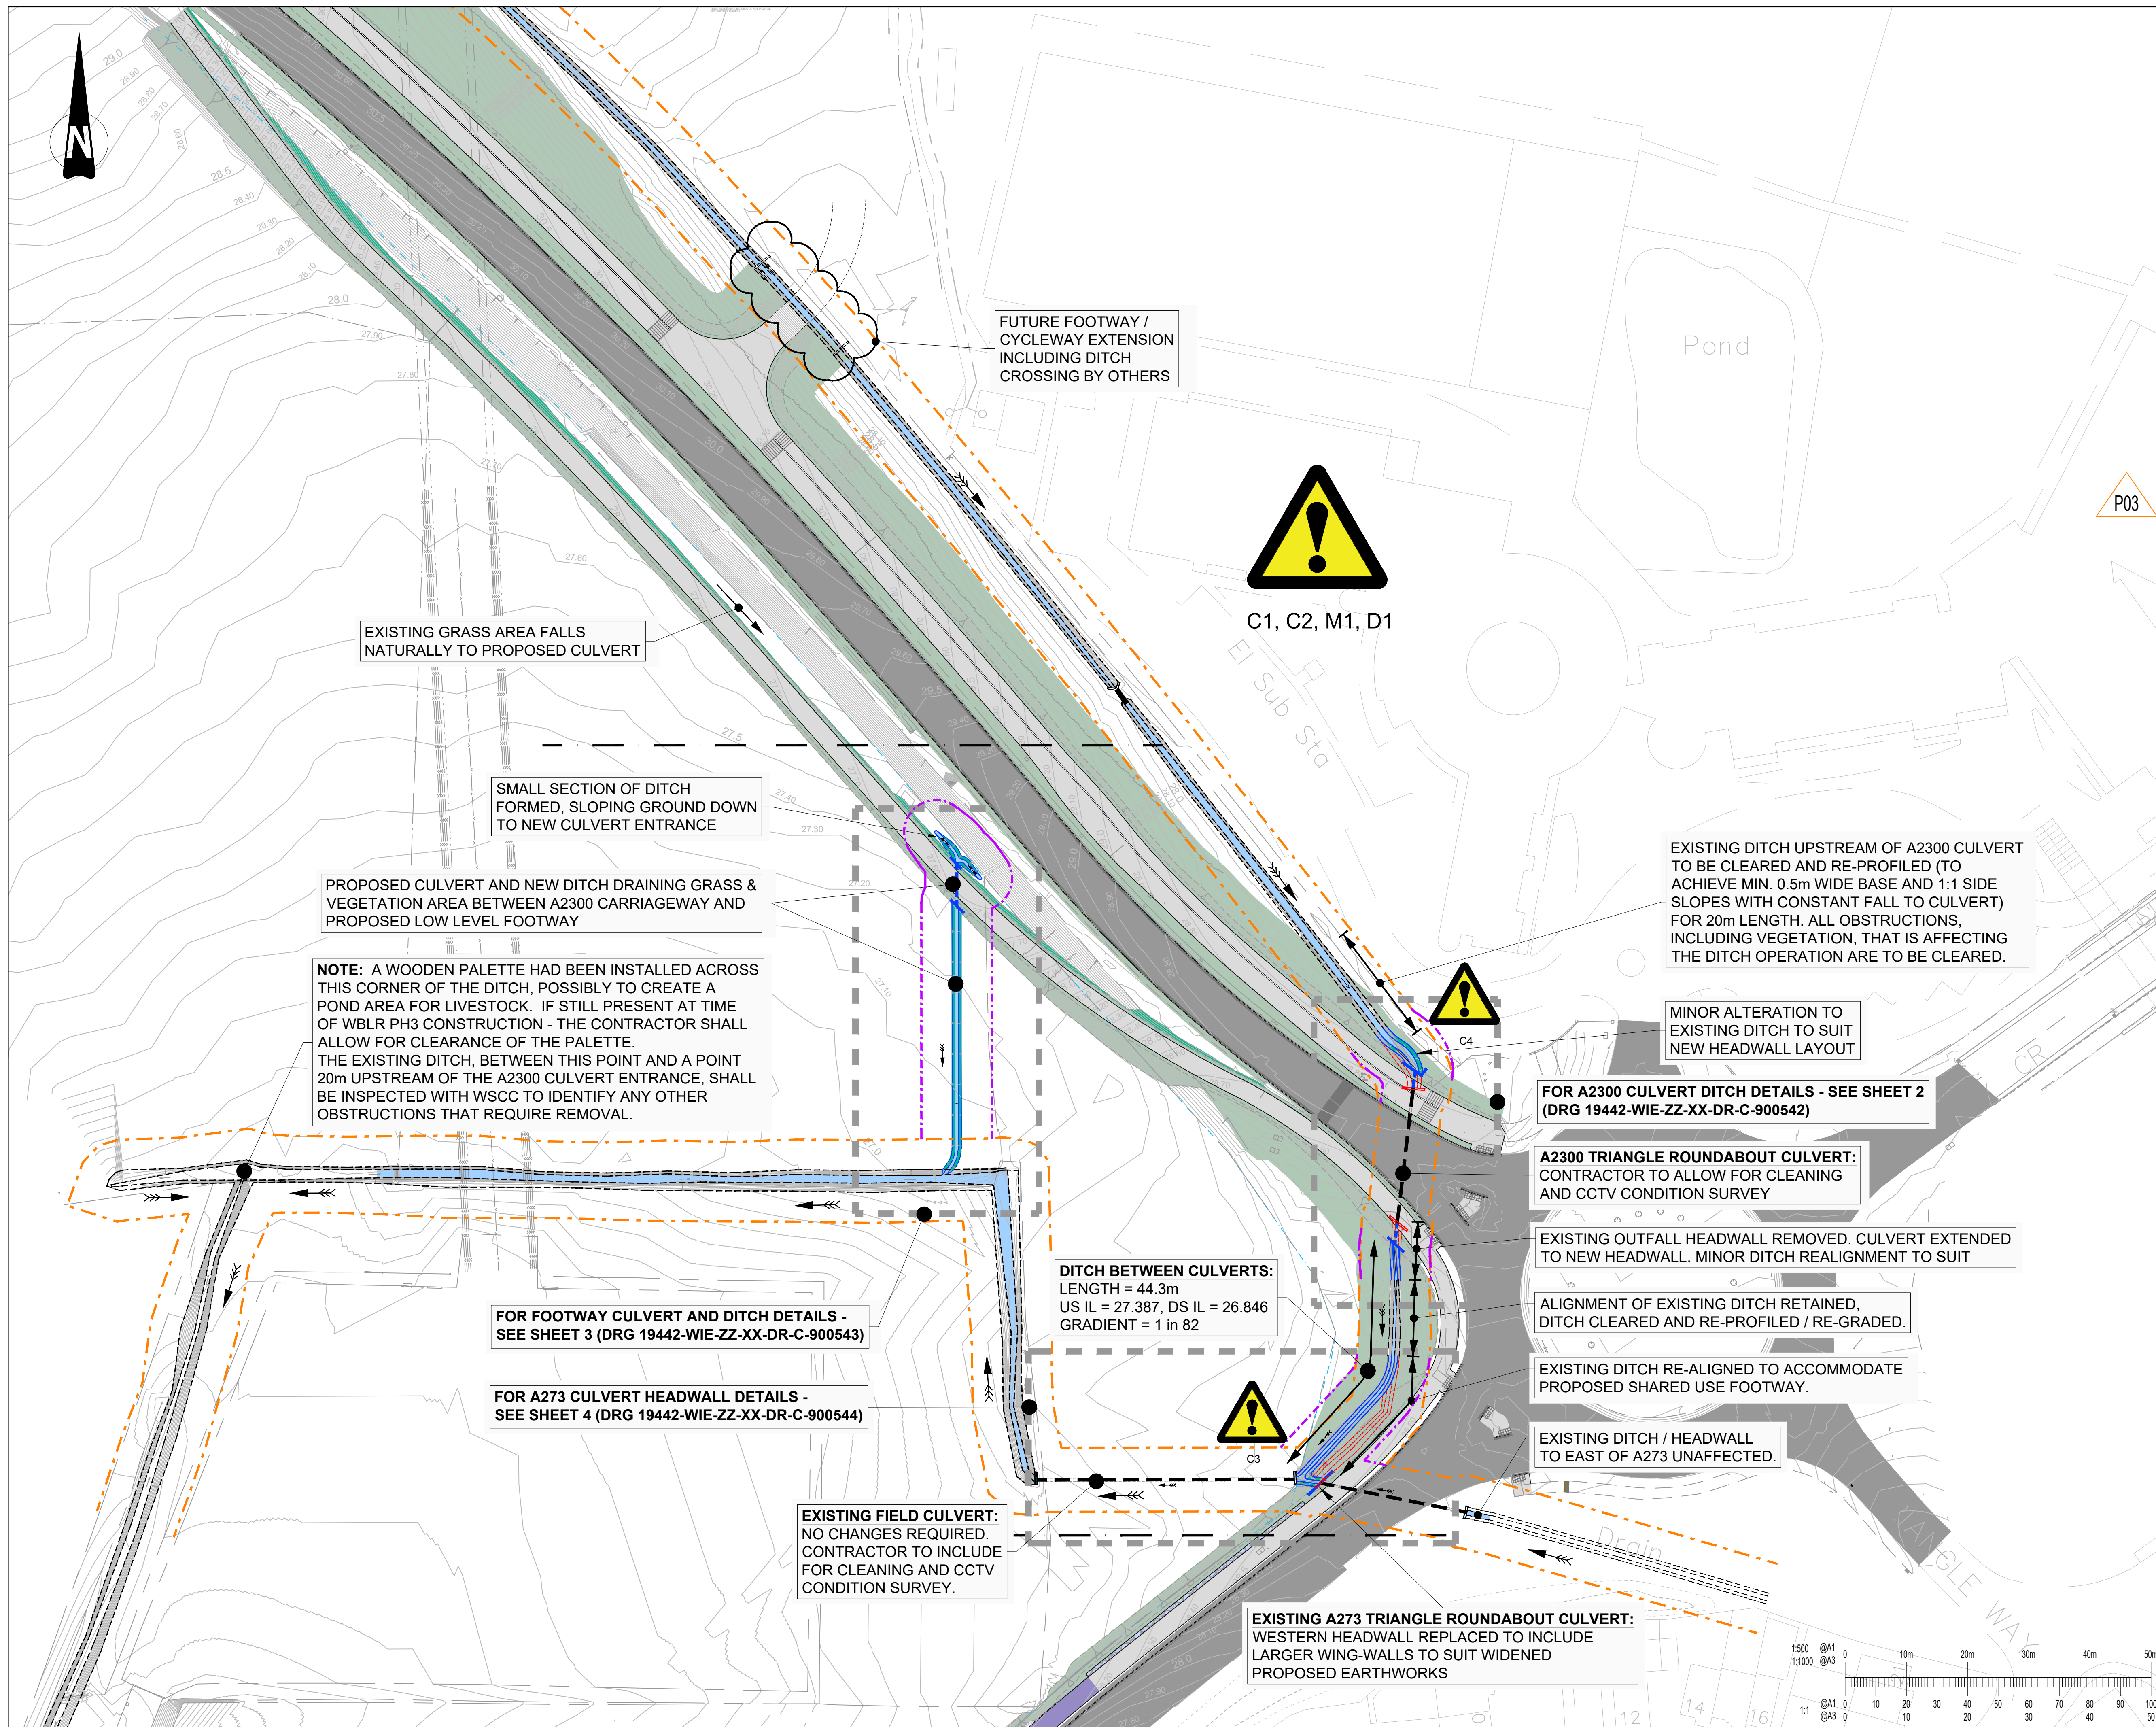

This drawing should not be scaled. Dimensions to be verified on site.
Any discrepancies should be referred to the Engineer prior to work being put in hand.

This drawing is the property of Waterman Infrastructure & Environment Limited, and the drawing is issued on the condition that it is not copied, reproduced, retained or disclosed to any unauthorised person, either wholly or in part without the consent in writing of Waterman Infrastructure & Environment Limited

Pickfords Wharf, Clink Street, London SE1 9DG t 020 7928 7888 f 03333 444 501

GENERAL NOTES

KEY:

 PIPE/ DITCH FLOW DIRECTION

EXISTING REMOVED / ABANDONED:



DITCH
HEADWALL

EXISTING RETAINED:

 DITCH
 CULVERT
 HEADWALL

NEW / PROPOSED:

BUFFER ZONE:

 5m BUFFER FROM EXISTING
ORDINARY WATERCOURSE
(FROM TOP OF BANK / CULVERT)

 5m BUFFER FROM PROPOSED
ORDINARY WATERCOURSE
(FROM TOP OF BANK / CULVERT)

SAFETY, HEALTH AND ENVIRONMENTAL
INFORMATION
UNUSUAL SIGNIFICANT HAZARDS

It is assumed that all works will be carried out by a competent contractor working, where appropriate, to an approved method statement.

In addition to the hazards/risks normally associated with the types of work detailed on this drawing, note the following:

CONSTRUCTION

services are likely to be incomplete and/or inaccurate to some extent and should not be relied upon.

2. As well as unknown services, additional supplies or diversions may have been installed during adjacent phases of the development. New supplies are also proposed under this scheme, including street lighting electrical supply which needs to be coordinated with proposed works.

headwall, however not identified during GPR survey. Investigation needed to confirm location of ducts, which have potential to require protection/diversion or adjustment of the proposed layout.

A new water main is being installed along north side of 12000 in early 2020. A proposed route has been suggested (see drawings 19442-WIE-ZZ-XX-DR-C-041601 & 041602) to coordinate with the WBLR phase 3 scheme however the installed water main route may differ.

MAINTENANCE / CLEANING

lighting columns.

DECOMMISSIONING / DEMOLITION

lighting columns.

03	21:04:26	5m BUFFER ADDED	S
02	25:04:25	AMENDMENTS FOLLOWING CLIENT COMMENTS	S
01	26:03:25	FIRST ISSUE	S
ev	Date	Description	B

Amendments

WBLR Phase 3

DRAINAGE DITCHES & CULVERTS SHEET 1 (OVERVIEW)






rosvenor House Redhill Surrey RH1 1LC

t 01342 893800 f 03333 444 501

www.waterman.org.uk

FOR TECHNICAL APPROVAL

Designed By	JH/SP	Checked By	JH	Waterman Ref	WIE1944
Drawn By	SP	Date	MARCH 25	Scales @ A1	1:50

Project - Originator - Volume - Level - Type - Role - Number	Revision
19442-WIE-ZZ-XX-DR-C-900541	P03