

ARCHITECTS


Sayers Common BN6 9JA

1795 3.007_RevC


CLIENT	MR C HARRIS AND MR A HARRIS
RIBA STAGE	3 - PLANNING
DRAWING	PROPOSED TYPICAL CAR PORT PLAN
DATE	JANUARY 2026
SCALE	1:50 @ A1

MATERIALS NOTES:


1. BRICKS TO MATCH MAIN HOUSE
2. ROOF TO MATCH MAIN HOUSE
3. RAINWATER GOODS TO MATCH MAIN HOUSE
4. VERTICAL BOARDED TIMBER DOOR

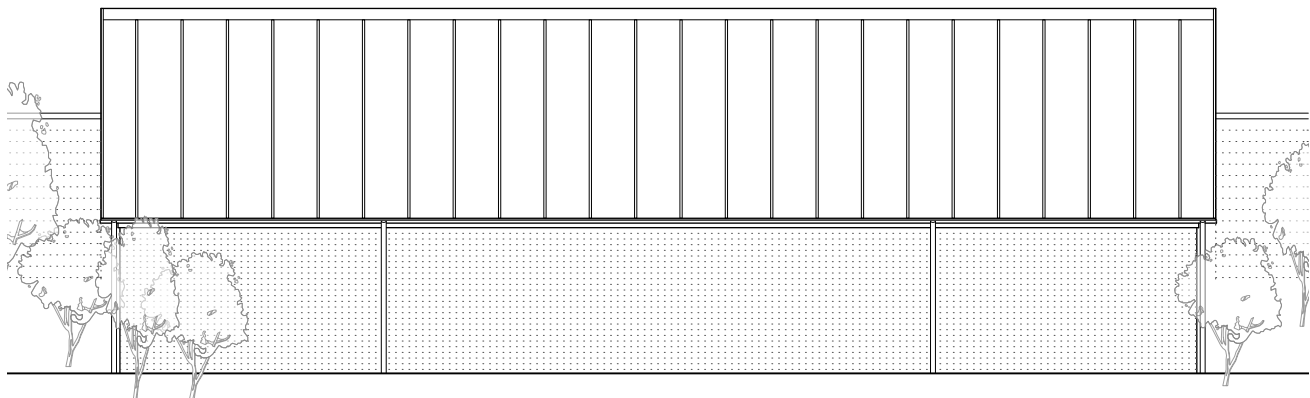


1. PROPOSED REAR ELEVATION

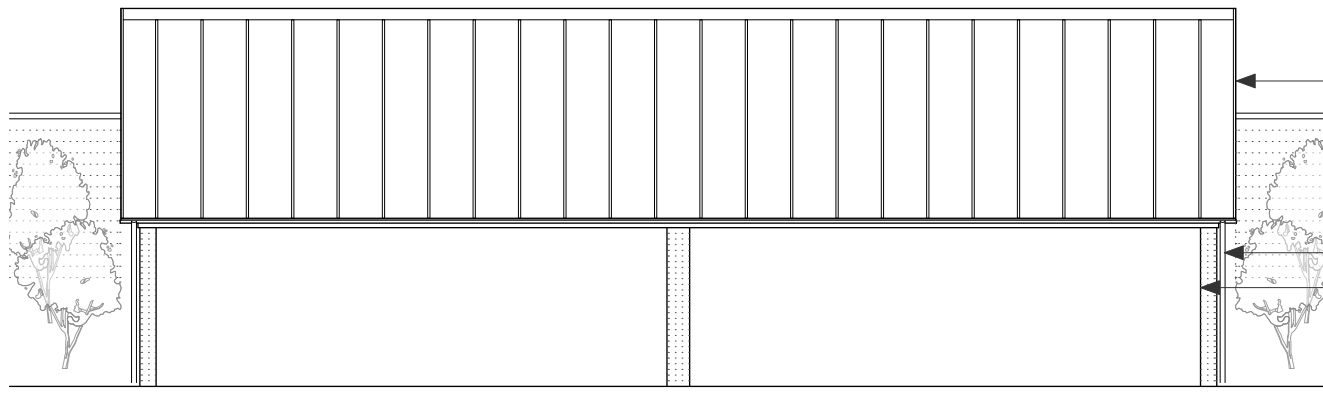


2. PROPOSED FRONT ELEVATION

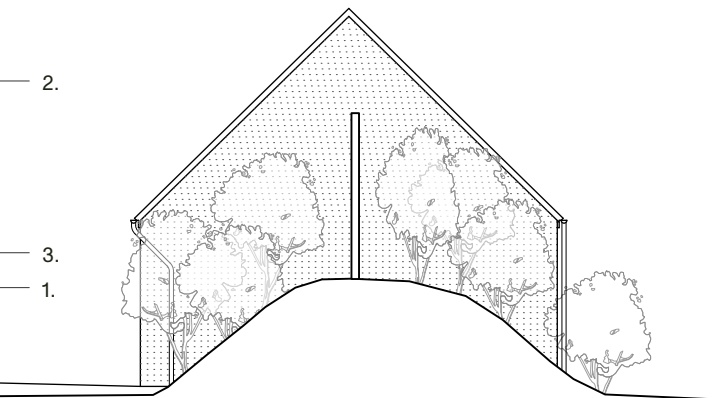


3. PROPOSED SIDE ELEVATION

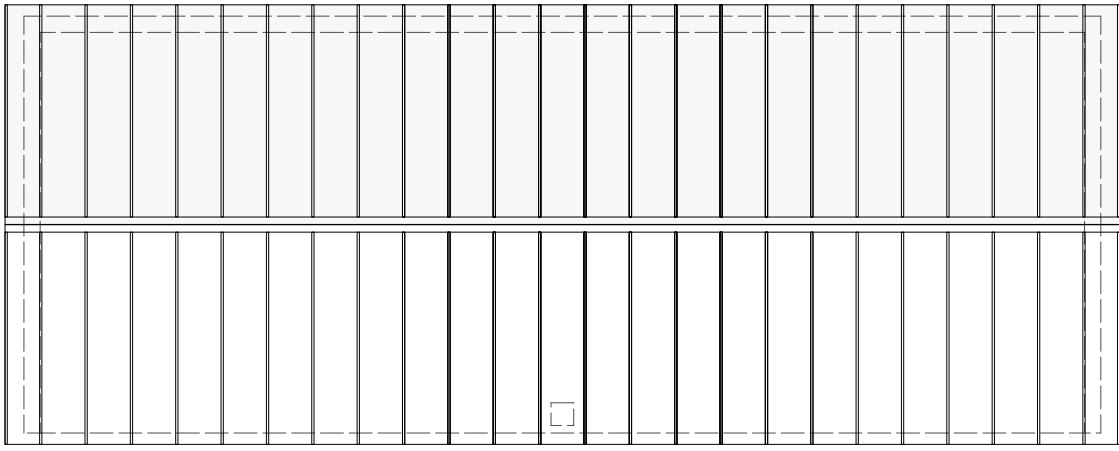


4. CAR PORT ROOF PLAN

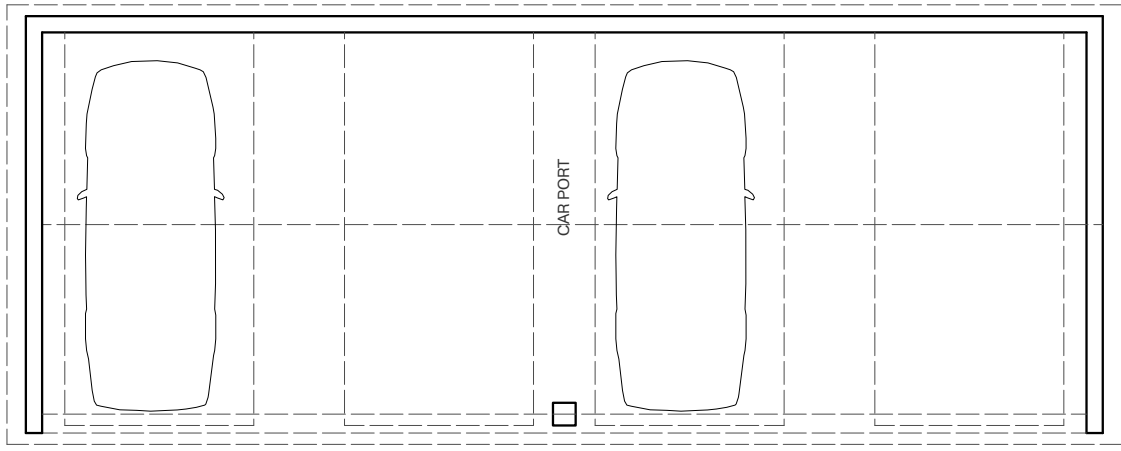



5. CAR PORT PLAN

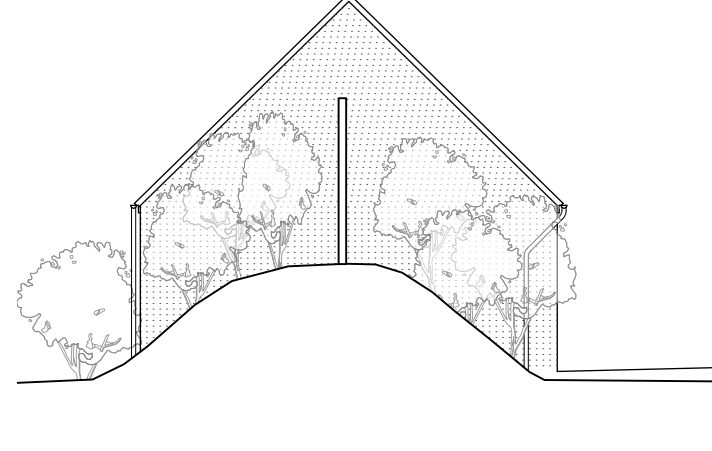


6. PROPOSED SIDE ELEVATION

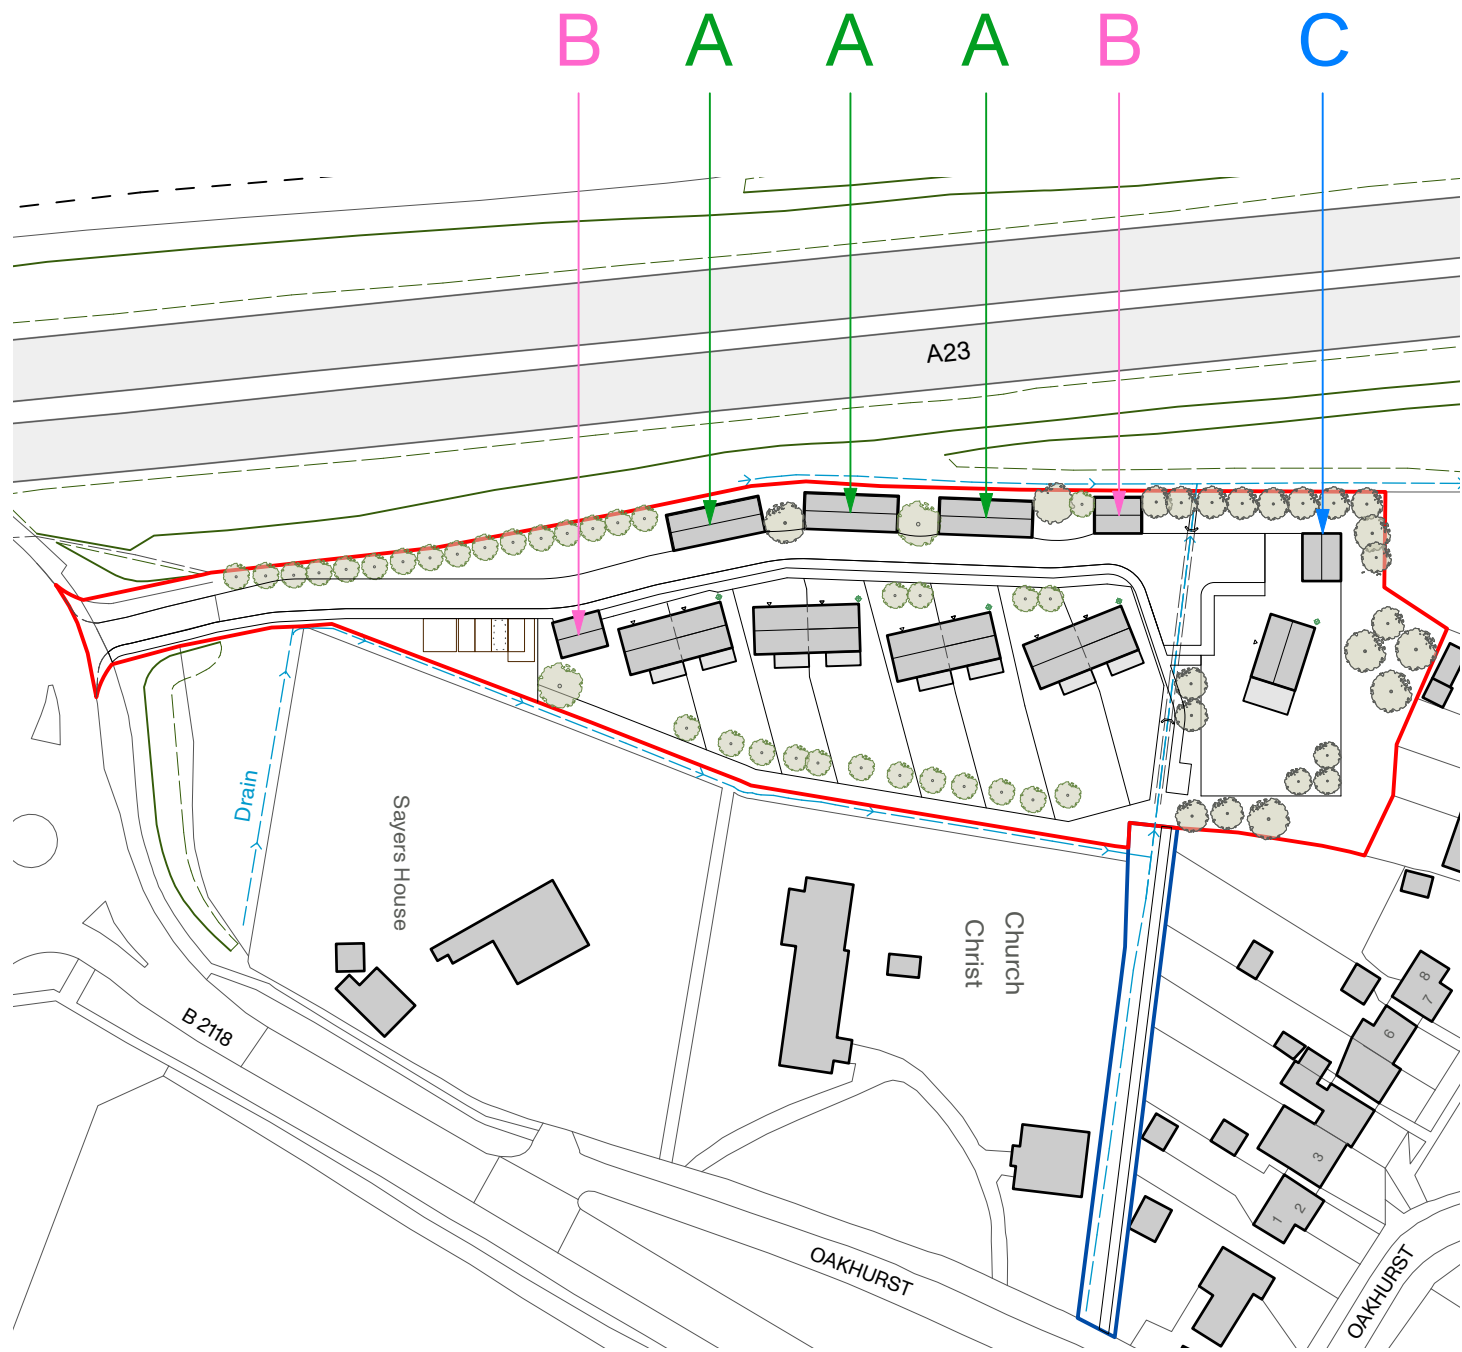

PROPOSED OS LOCATION PLAN

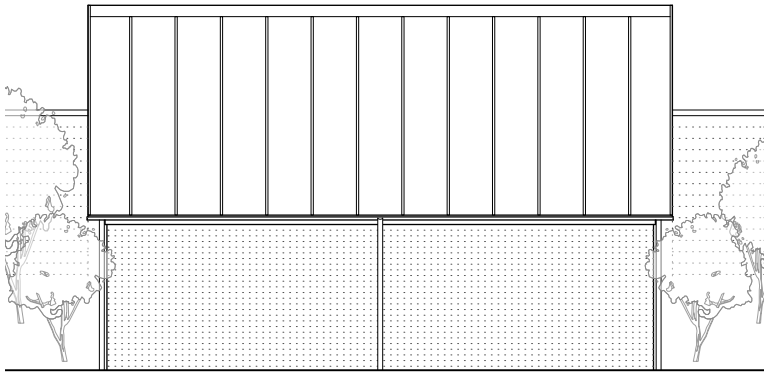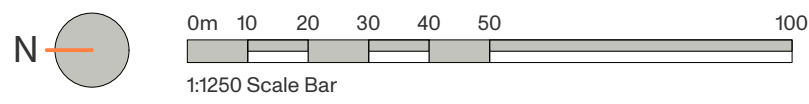


7. PROPOSED REAR ELEVATION

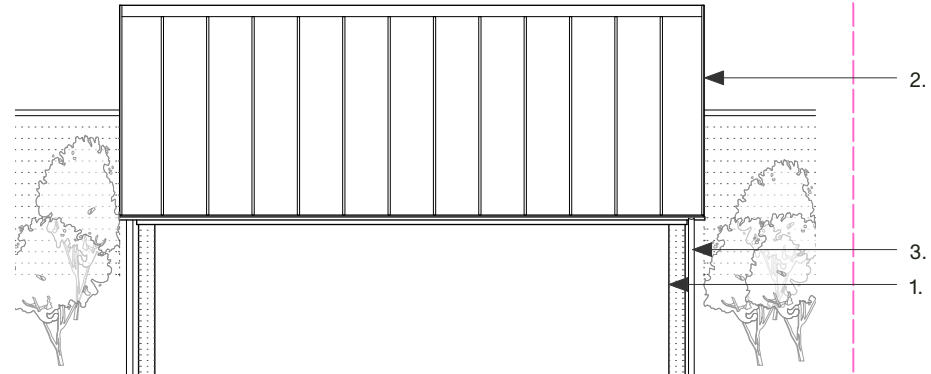


8. PROPOSED FRONT ELEVATION

CAR PORT TYPE A

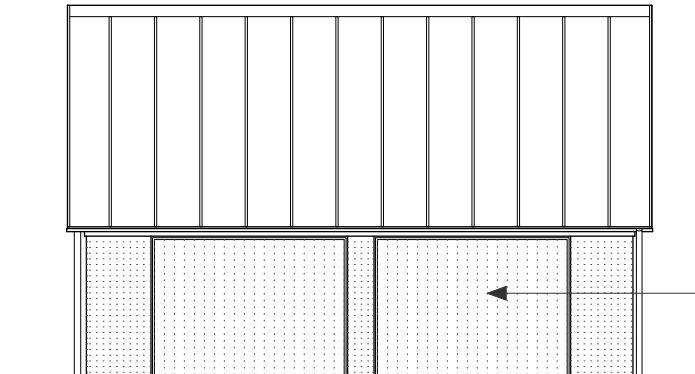


13. PROPOSED FRONT ELEVATION

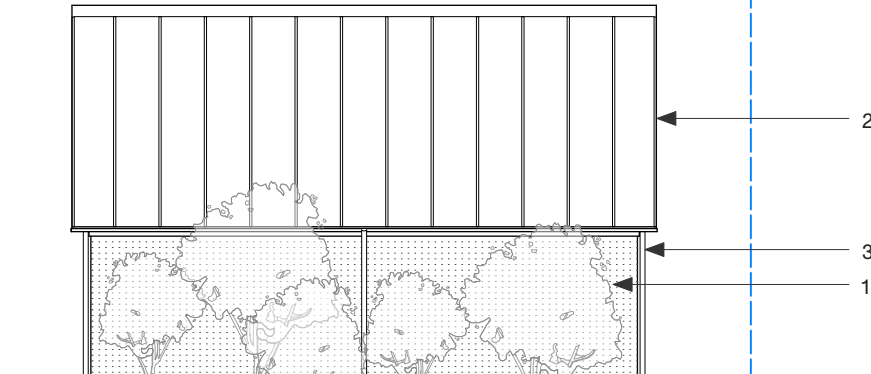


14. PROPOSED REAR ELEVATION

CAR PORT TYPE B

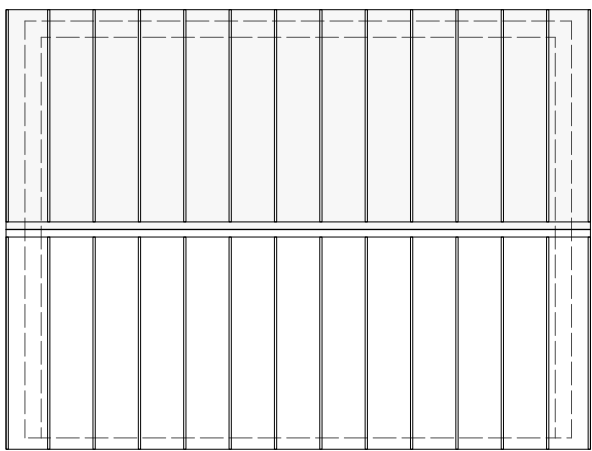


9. CAR PORT ROOF PLAN

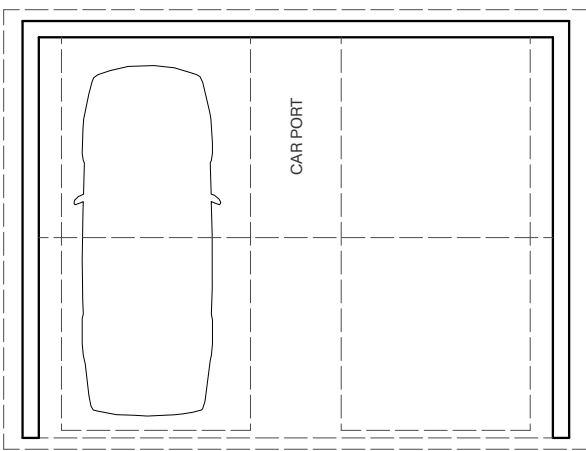


10. CAR PORT PLAN


CAR PORT TYPE C

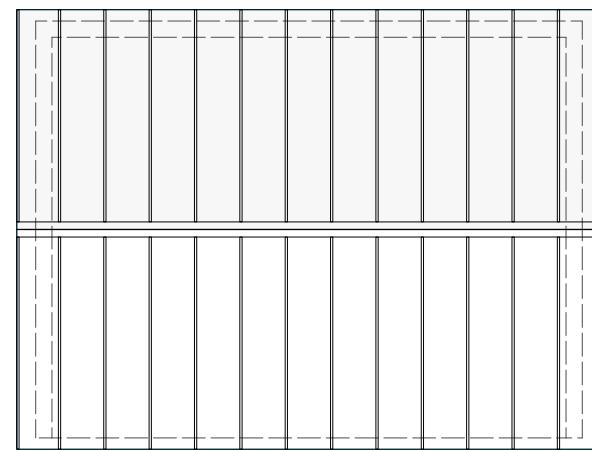


15. CAR PORT ROOF PLAN

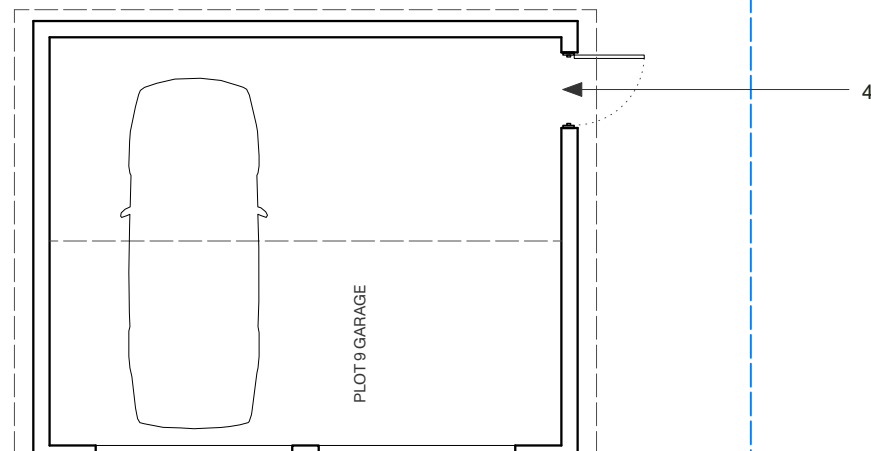


16. CAR PORT PLAN

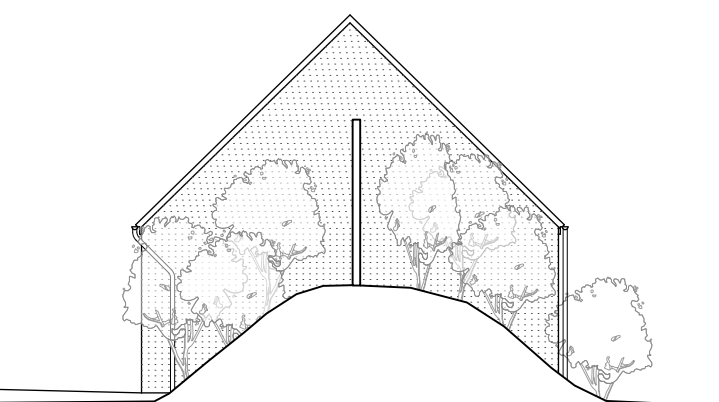


11. PROPOSED SIDE ELEVATION

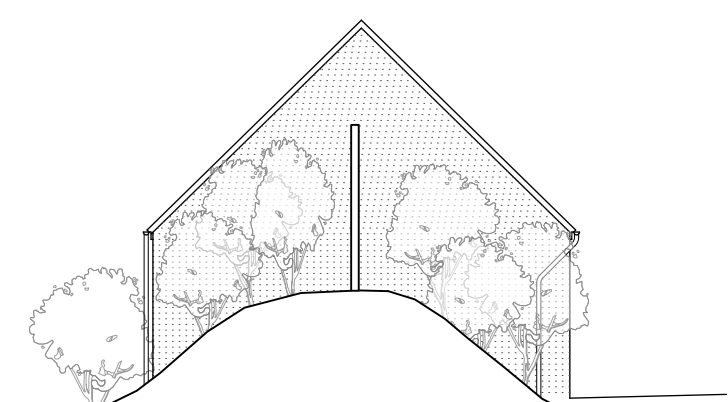

12. PROPOSED SIDE ELEVATION

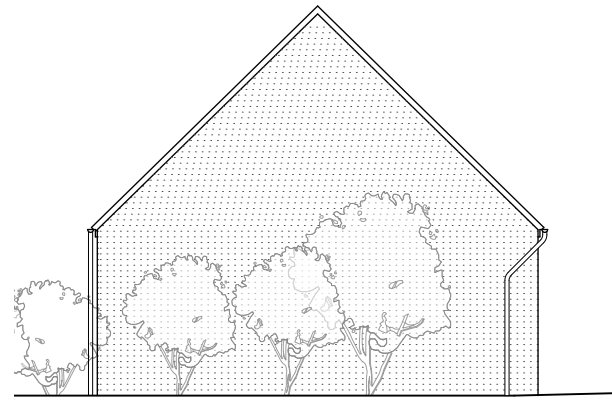


17. PROPOSED SIDE ELEVATION

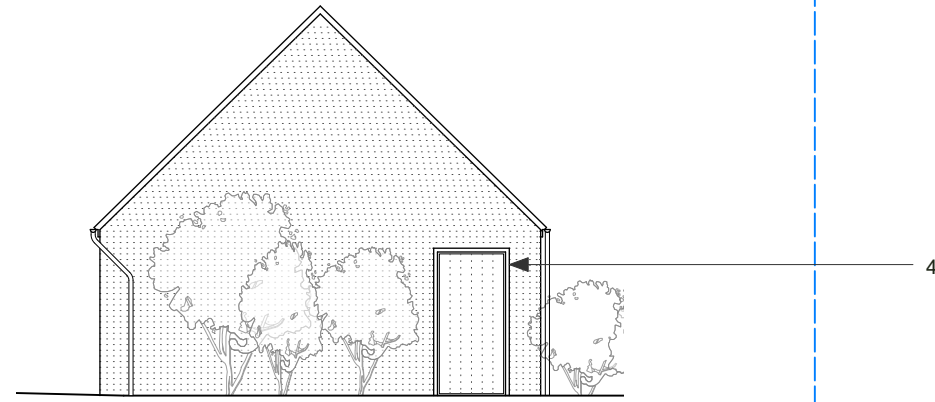

18. PROPOSED SIDE ELEVATION

PROPOSED TYPICAL CAR PORT PLANS AND ELEVATIONS

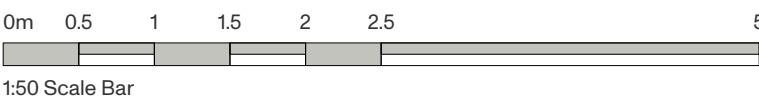

PRINT DRAWING AT A1

N.B. Unless otherwise noted this drawing is not to be used for construction purposes. If indicated as feasibility this drawing is subject to a detailed site investigation, including ground conditions/contaminates, drainage design and planning / density negotiations. The layout may be based upon an enlargement of an os sheet or other small scale plans and its accuracy needs to be verified by survey. CDM regulations have not been fully considered.

