
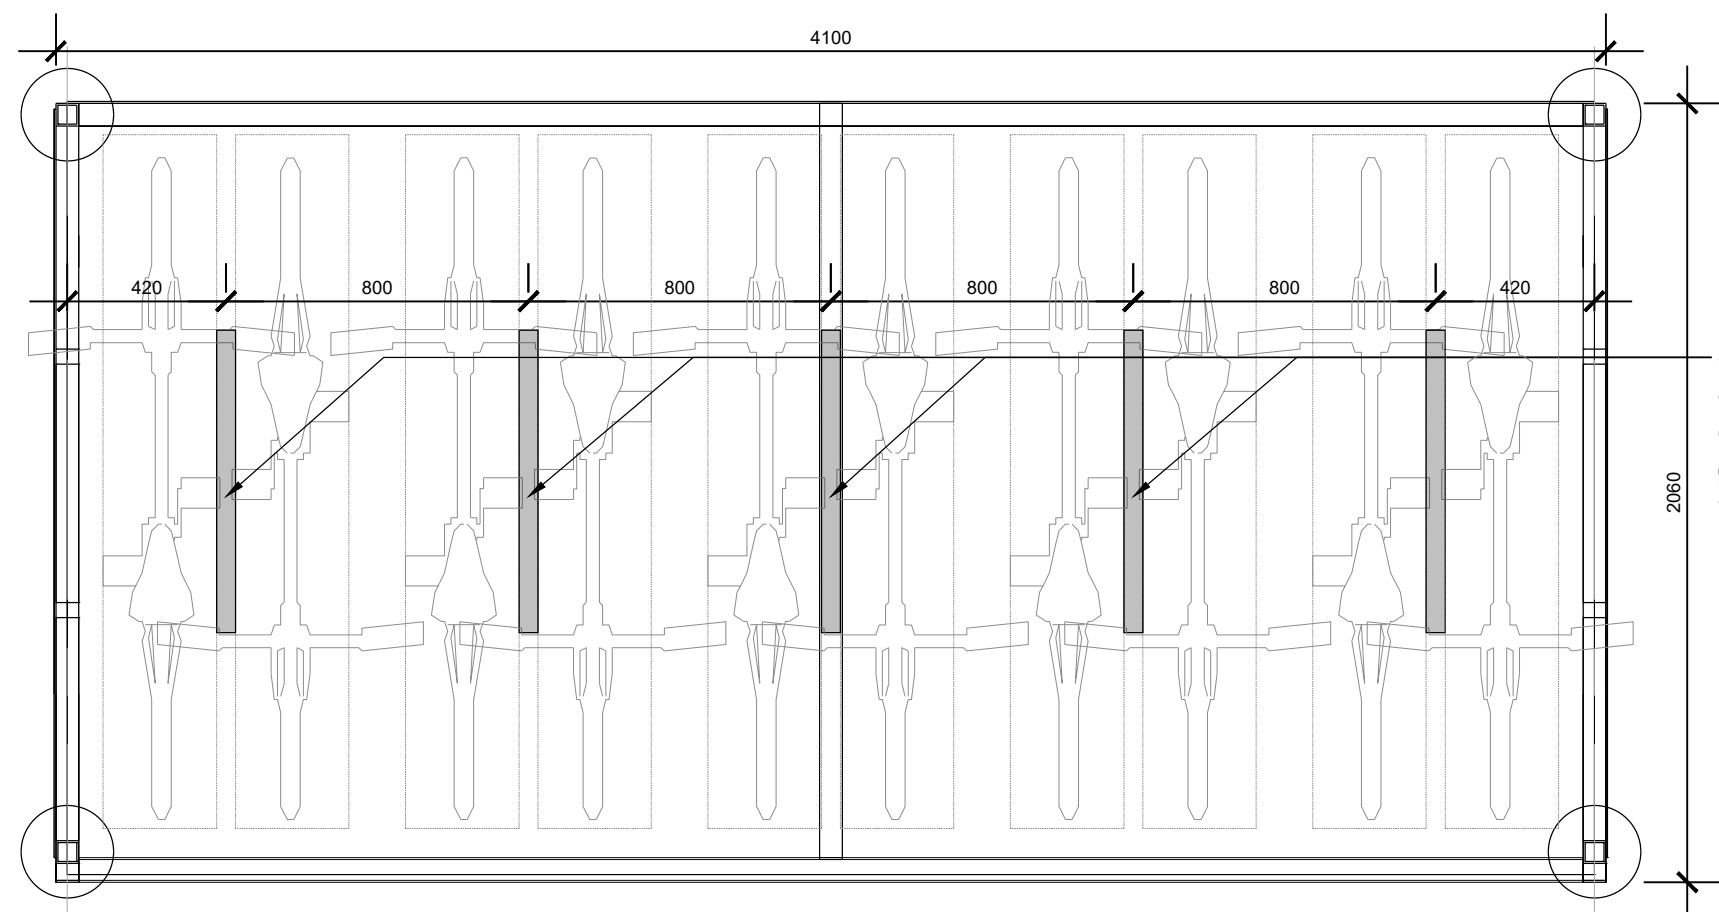


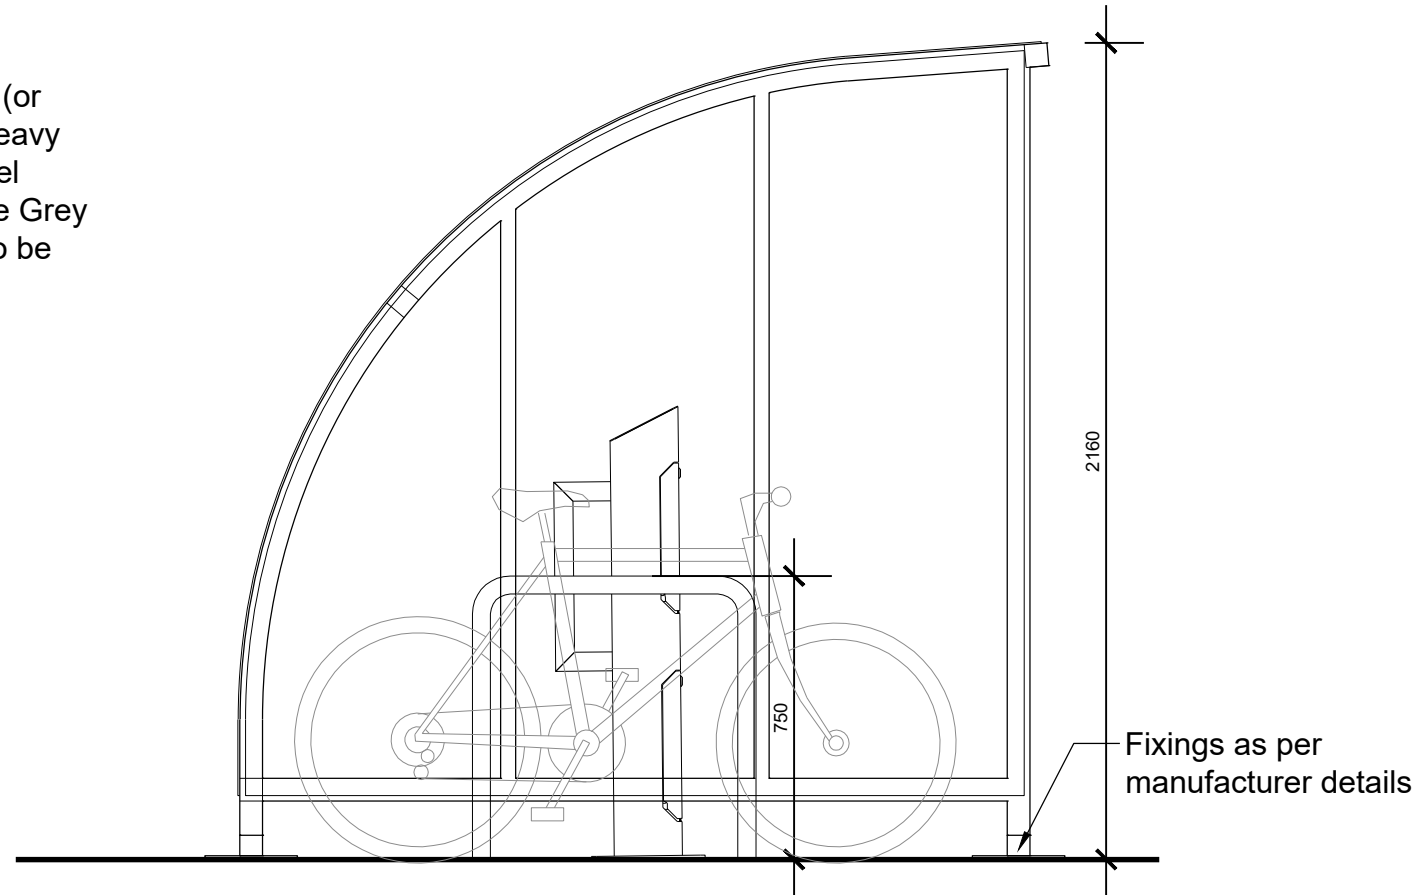




— Haigh Cycle Shelter (or similar approved), heavy duty box section steel finished in Anthracite Grey RAL 7016, glazing to be clear PVC

[illegible]

- Haigh Cycle Shelter (or similar approved) permanent structure, heavy duty box section steel finished in Anthracite Grey RAL 7016. Glazing to be clear PVC;
- 5 no. Stainless Steel grade Sheffield Cycle Stands under cover, base plate fixed to ground, to provide secure fixing points for cycles. Each stand to accommodate 2 cycles;
- Distance between each cycle stand to allow sufficient room and appropriate access for easy storage and access to bikes;
- Storage facility is sited in a prominent site location adjacent to car parking and close to both the main entrance and service entrance, making it visible to potential users;

[illegible]

X



Job No.	Drawing No.	Rev.
B222093	AL(9)902	P1