


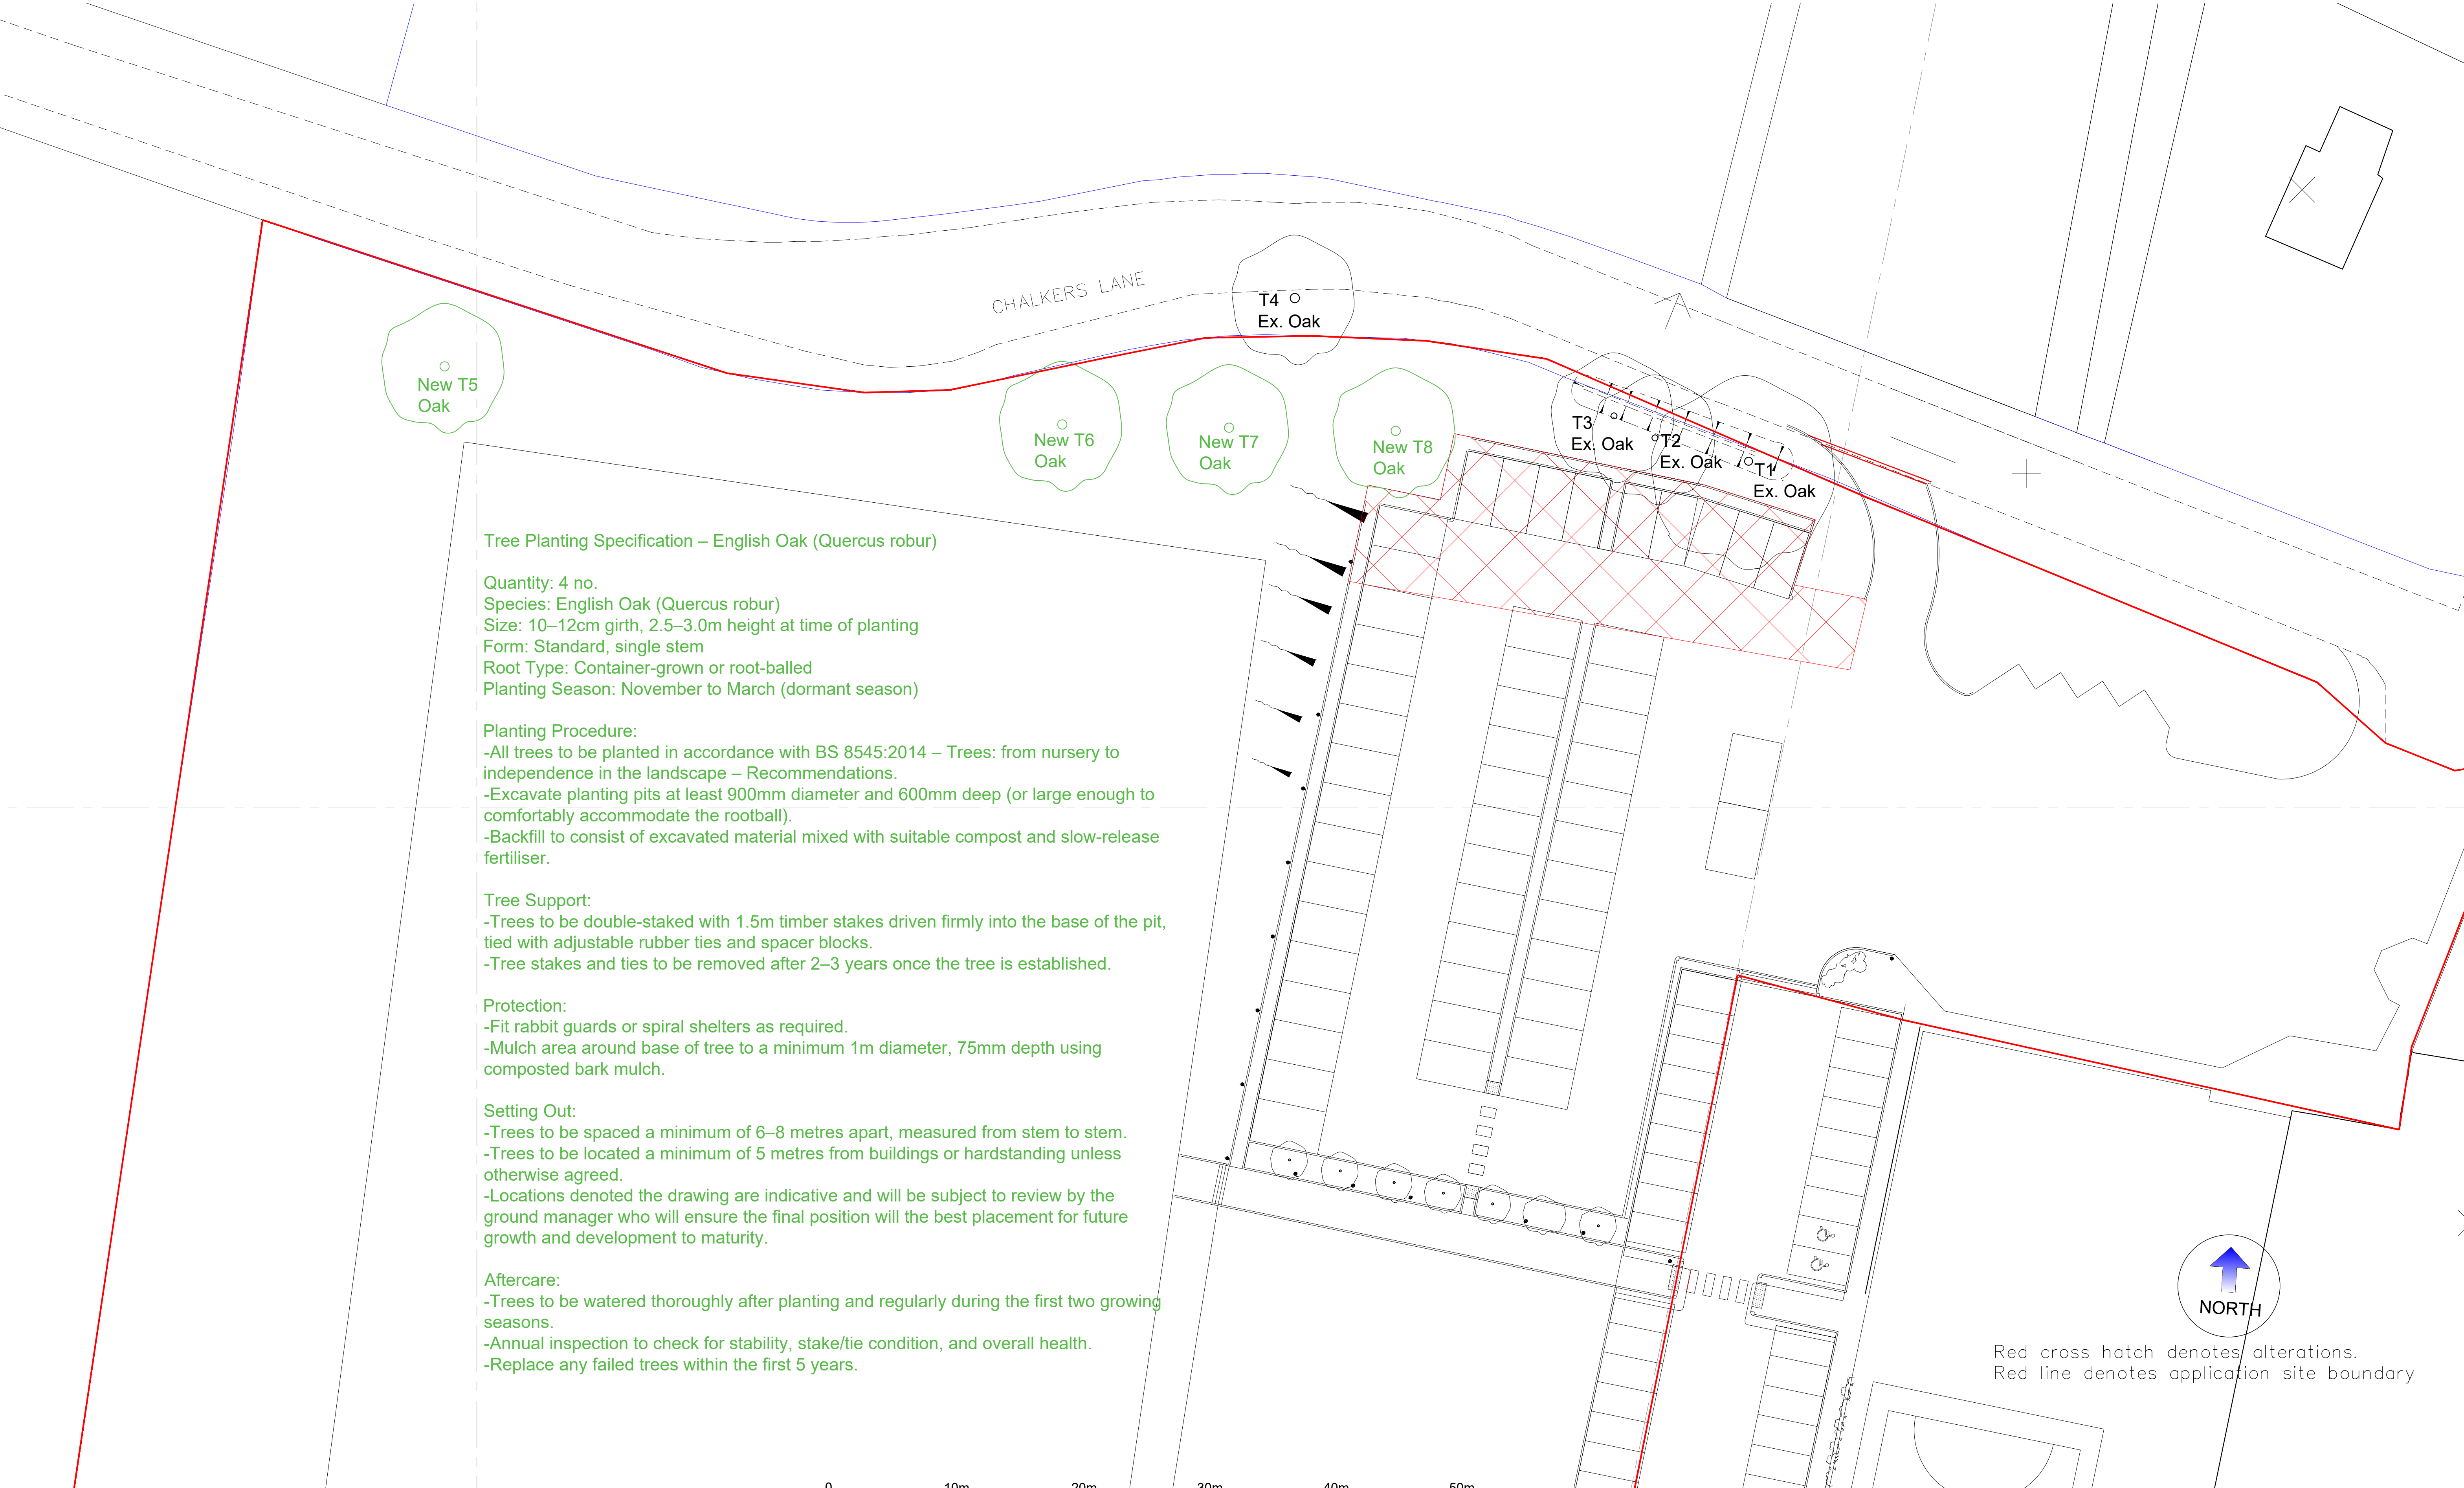

REV.#	DATE	NAME	NOTES
A	02/04/2025	DB	Trees amended to (<i>Quercus robur</i>)

Notes:

Do not scale this drawing.

All levels and dimensions are to be checked on site.

This drawing is to be read in conjunction with all relevant consultants drawings and specifications, together with safety plan requirements.

Copyright: This drawing must not be copied, amended nor reproduced without the prior written agreement.

BUILDING SOLUTIONS CONSULTANTS LTD.

23 Titian road, Hove, BN3 5QR. Tel: 07834611763

PROJECT Retrospective, Hurstpierpoint College			
DRAWING PROPOSED TREES			
STAGE Approval			JOB NO. : 712
			DATE : 27/03/2025
DWG NO. AL-500	SCALE 1:500 @A3	REVISION : A	DRAWN : DB

Do not scale: use figured dimensions only: check dimensions on site: notify BSC of any discrepancies: copyright BSC Ltd.