




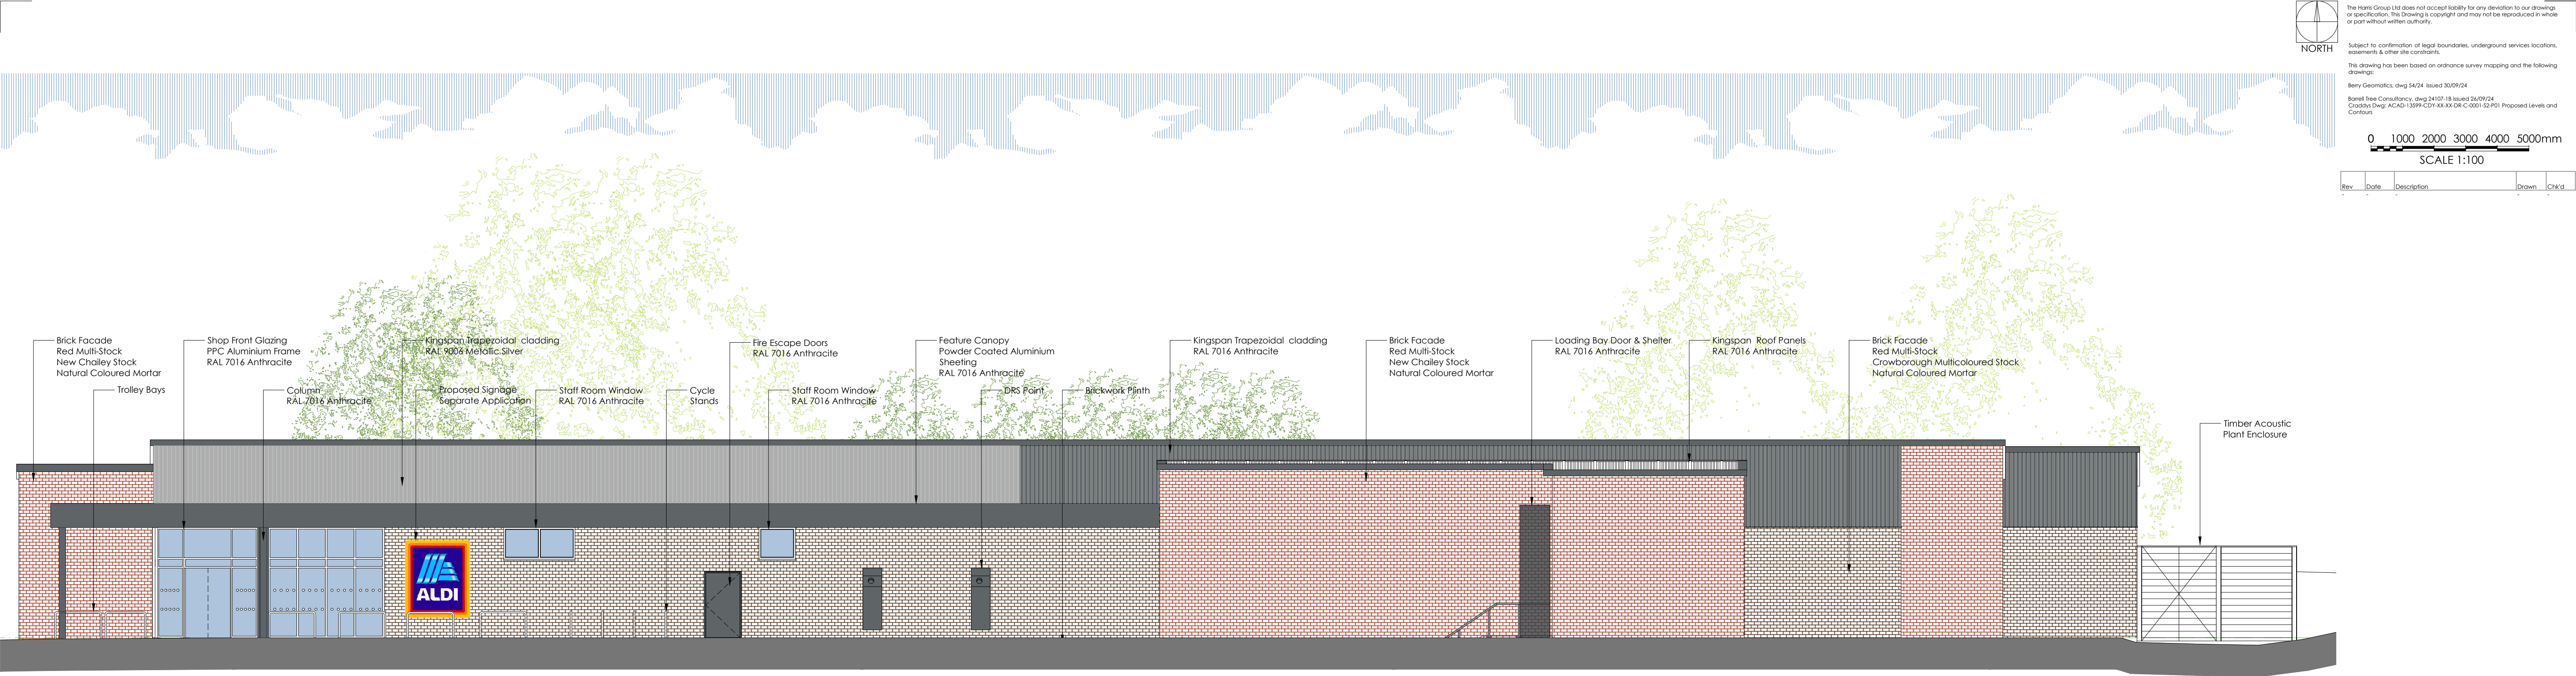

01: PROPOSED ELEVATION A | SOUTH
scale 1:100

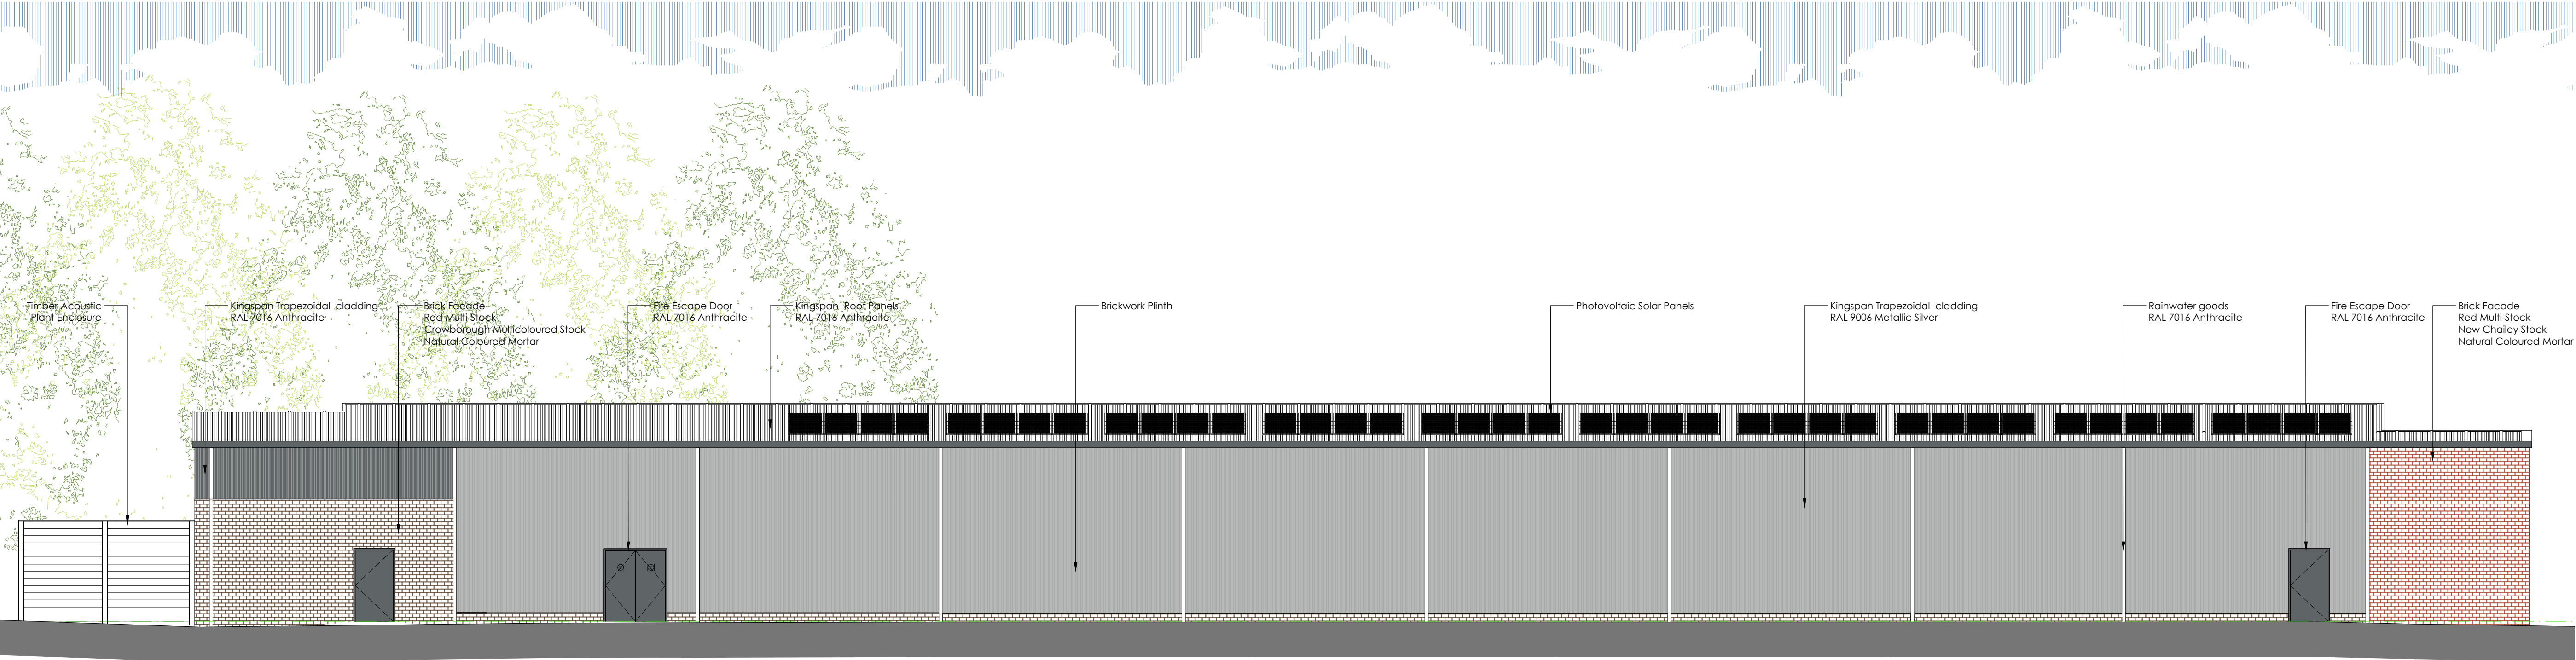

02: PROPOSED ELEVATION C | NORTH
scale 1:100

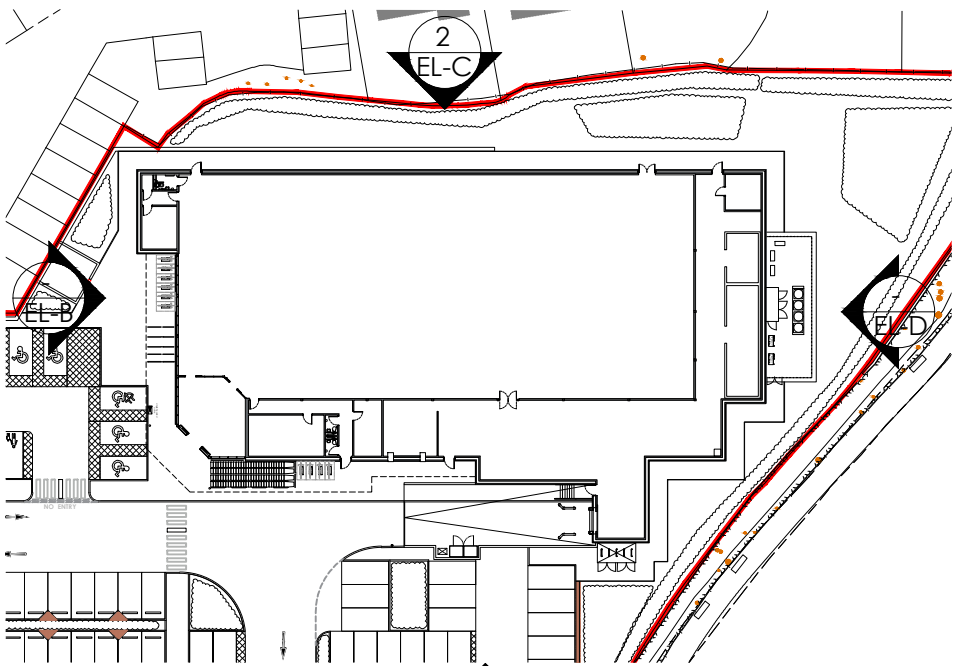

03: KEY
scale: NTS

THE HARRIS PARTNERSHIP
Architecture
Masterplanning
Interior Design

www.harrispartnership.com

Wakefield Manchester Milton Keynes Reading London Harrogate

Client
Aldi Stores Ltd

Project Title
Proposed Redevelopment

Sussex House
Perry Mount Road
Haywards Heath, RH16 1DN

Drawing Title
Proposed Elevations 1 of 2

Drawn	Checked	Scale	BA1	BIM Status	Date
HWG	ERJ	1:100	NA	NA	11/24

Drawn	Checked	Scale	BA1	BIM Status	Date
HWG	ERJ	1:100	NA	NA	11/24

Project No.	Originator	Volume	Level	Type	Role	Number
19971	THPK	00	XX	DR	A	0124