
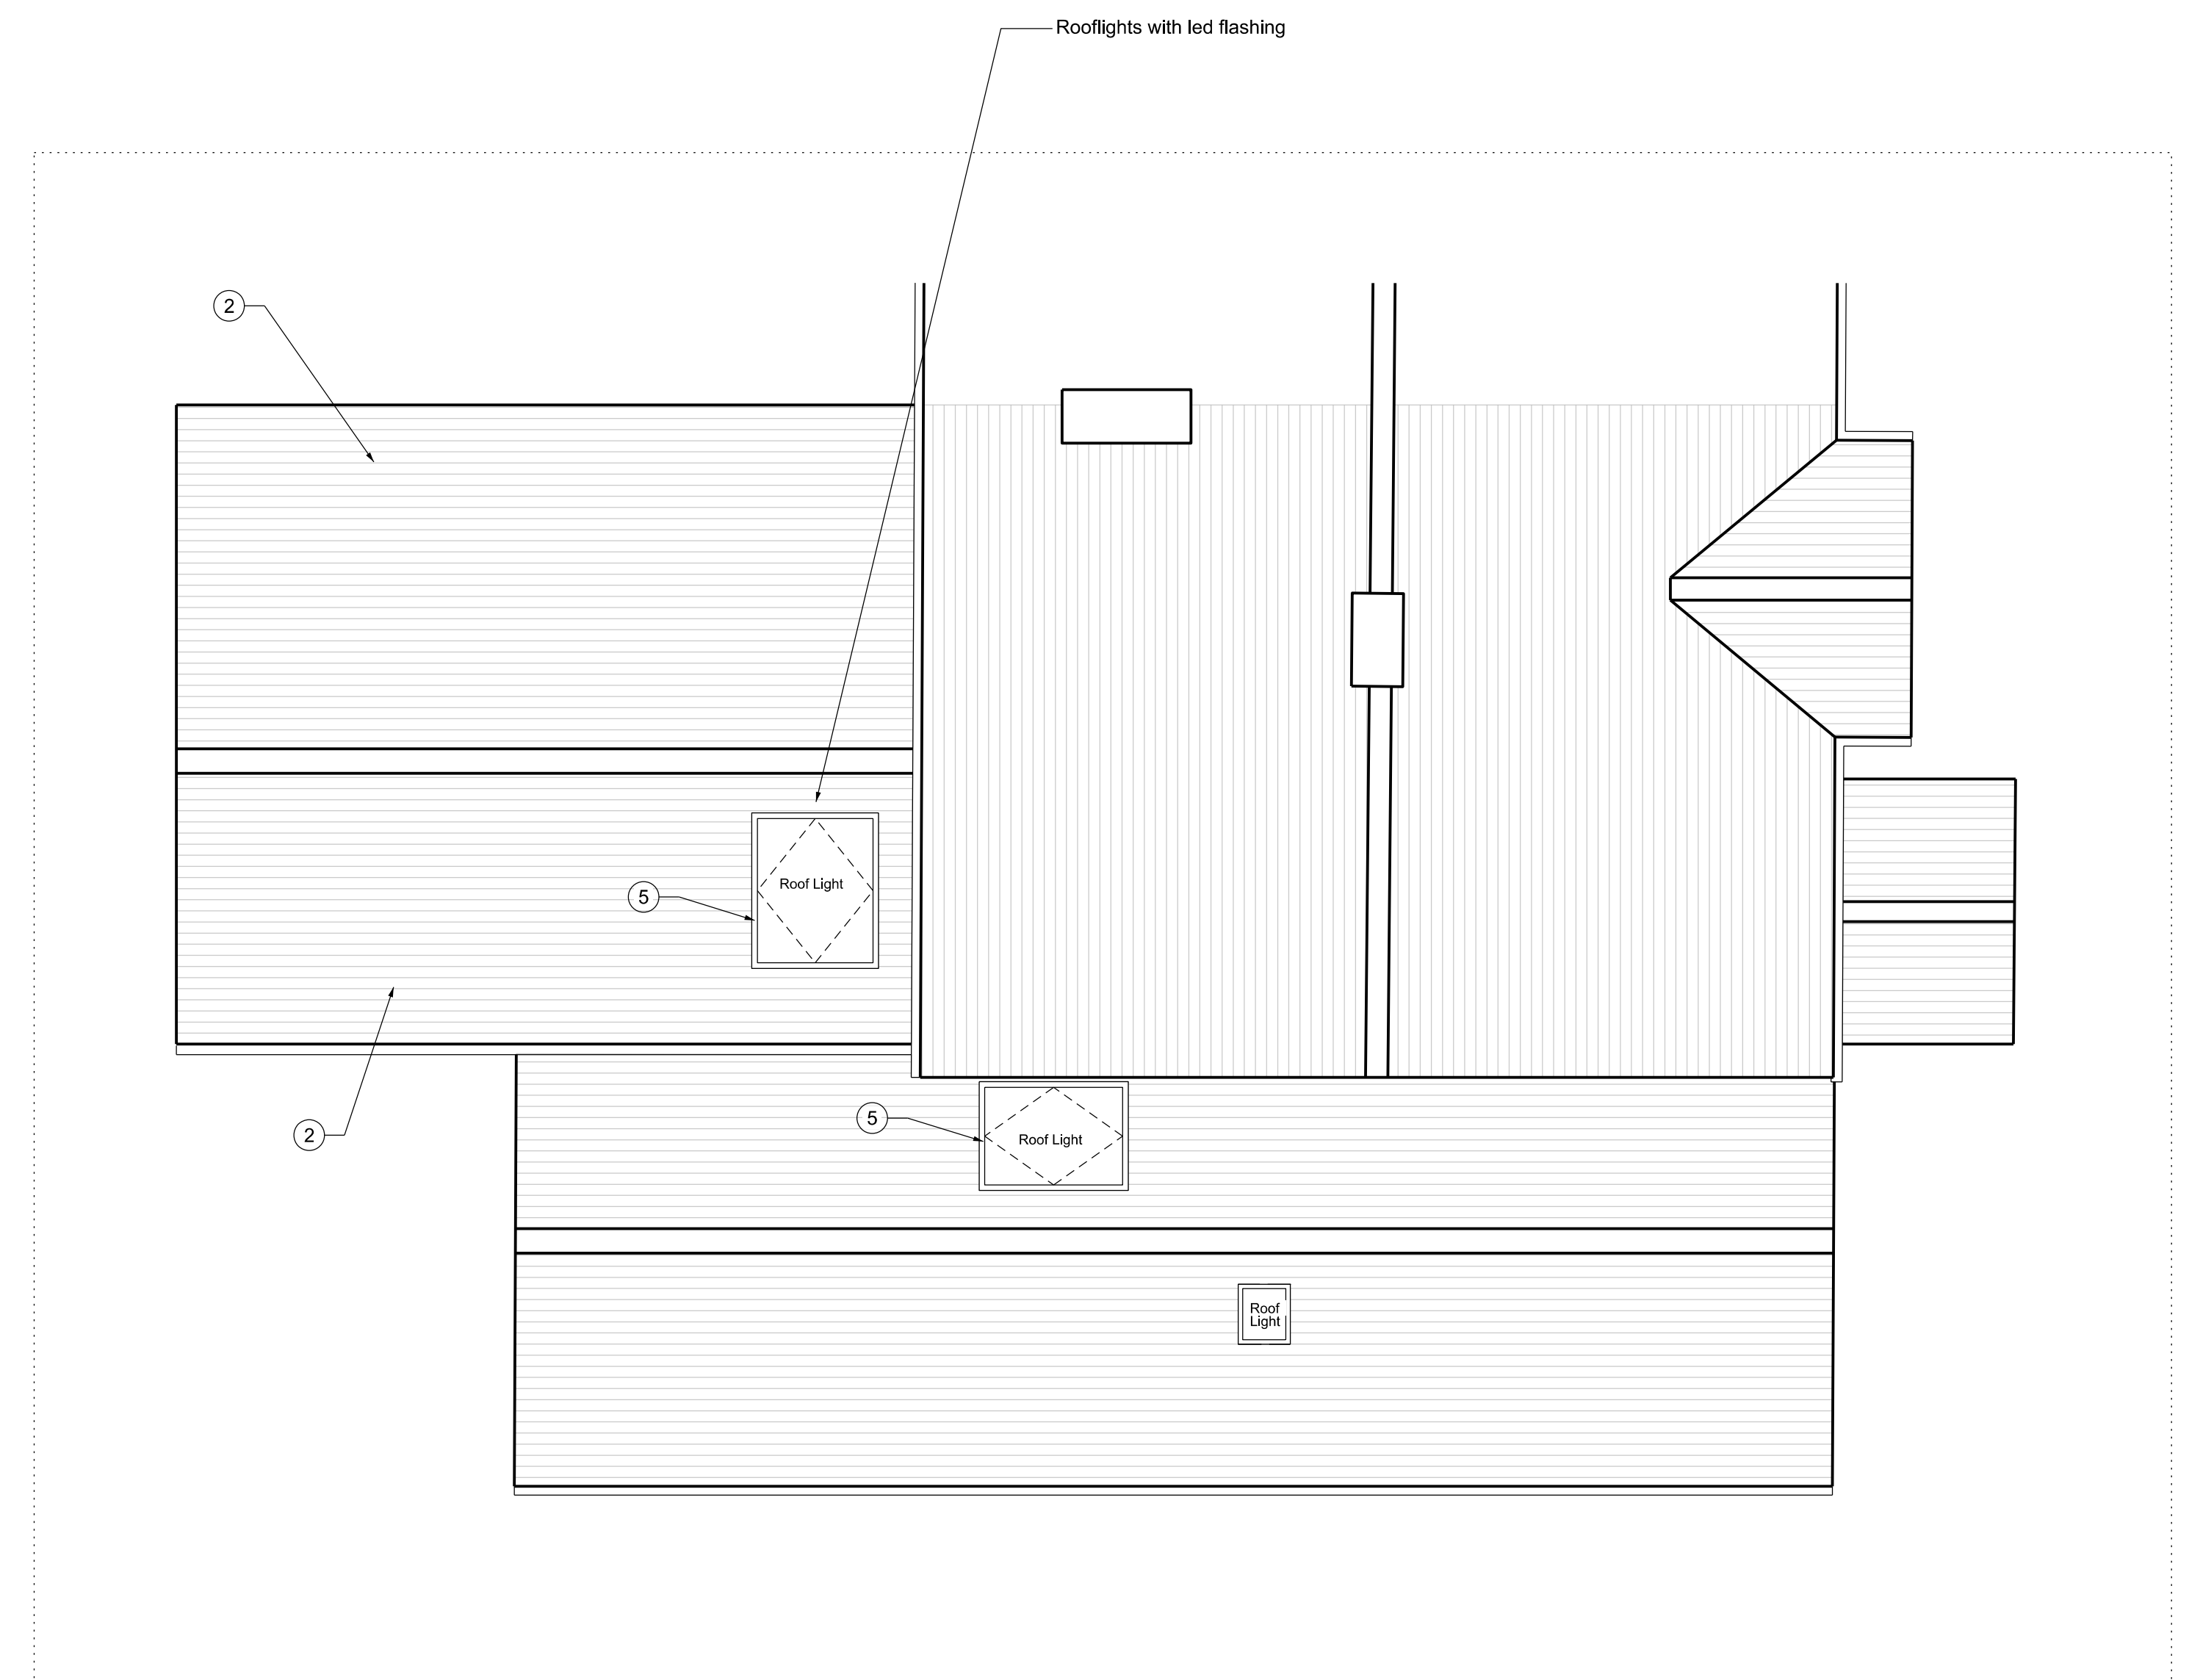


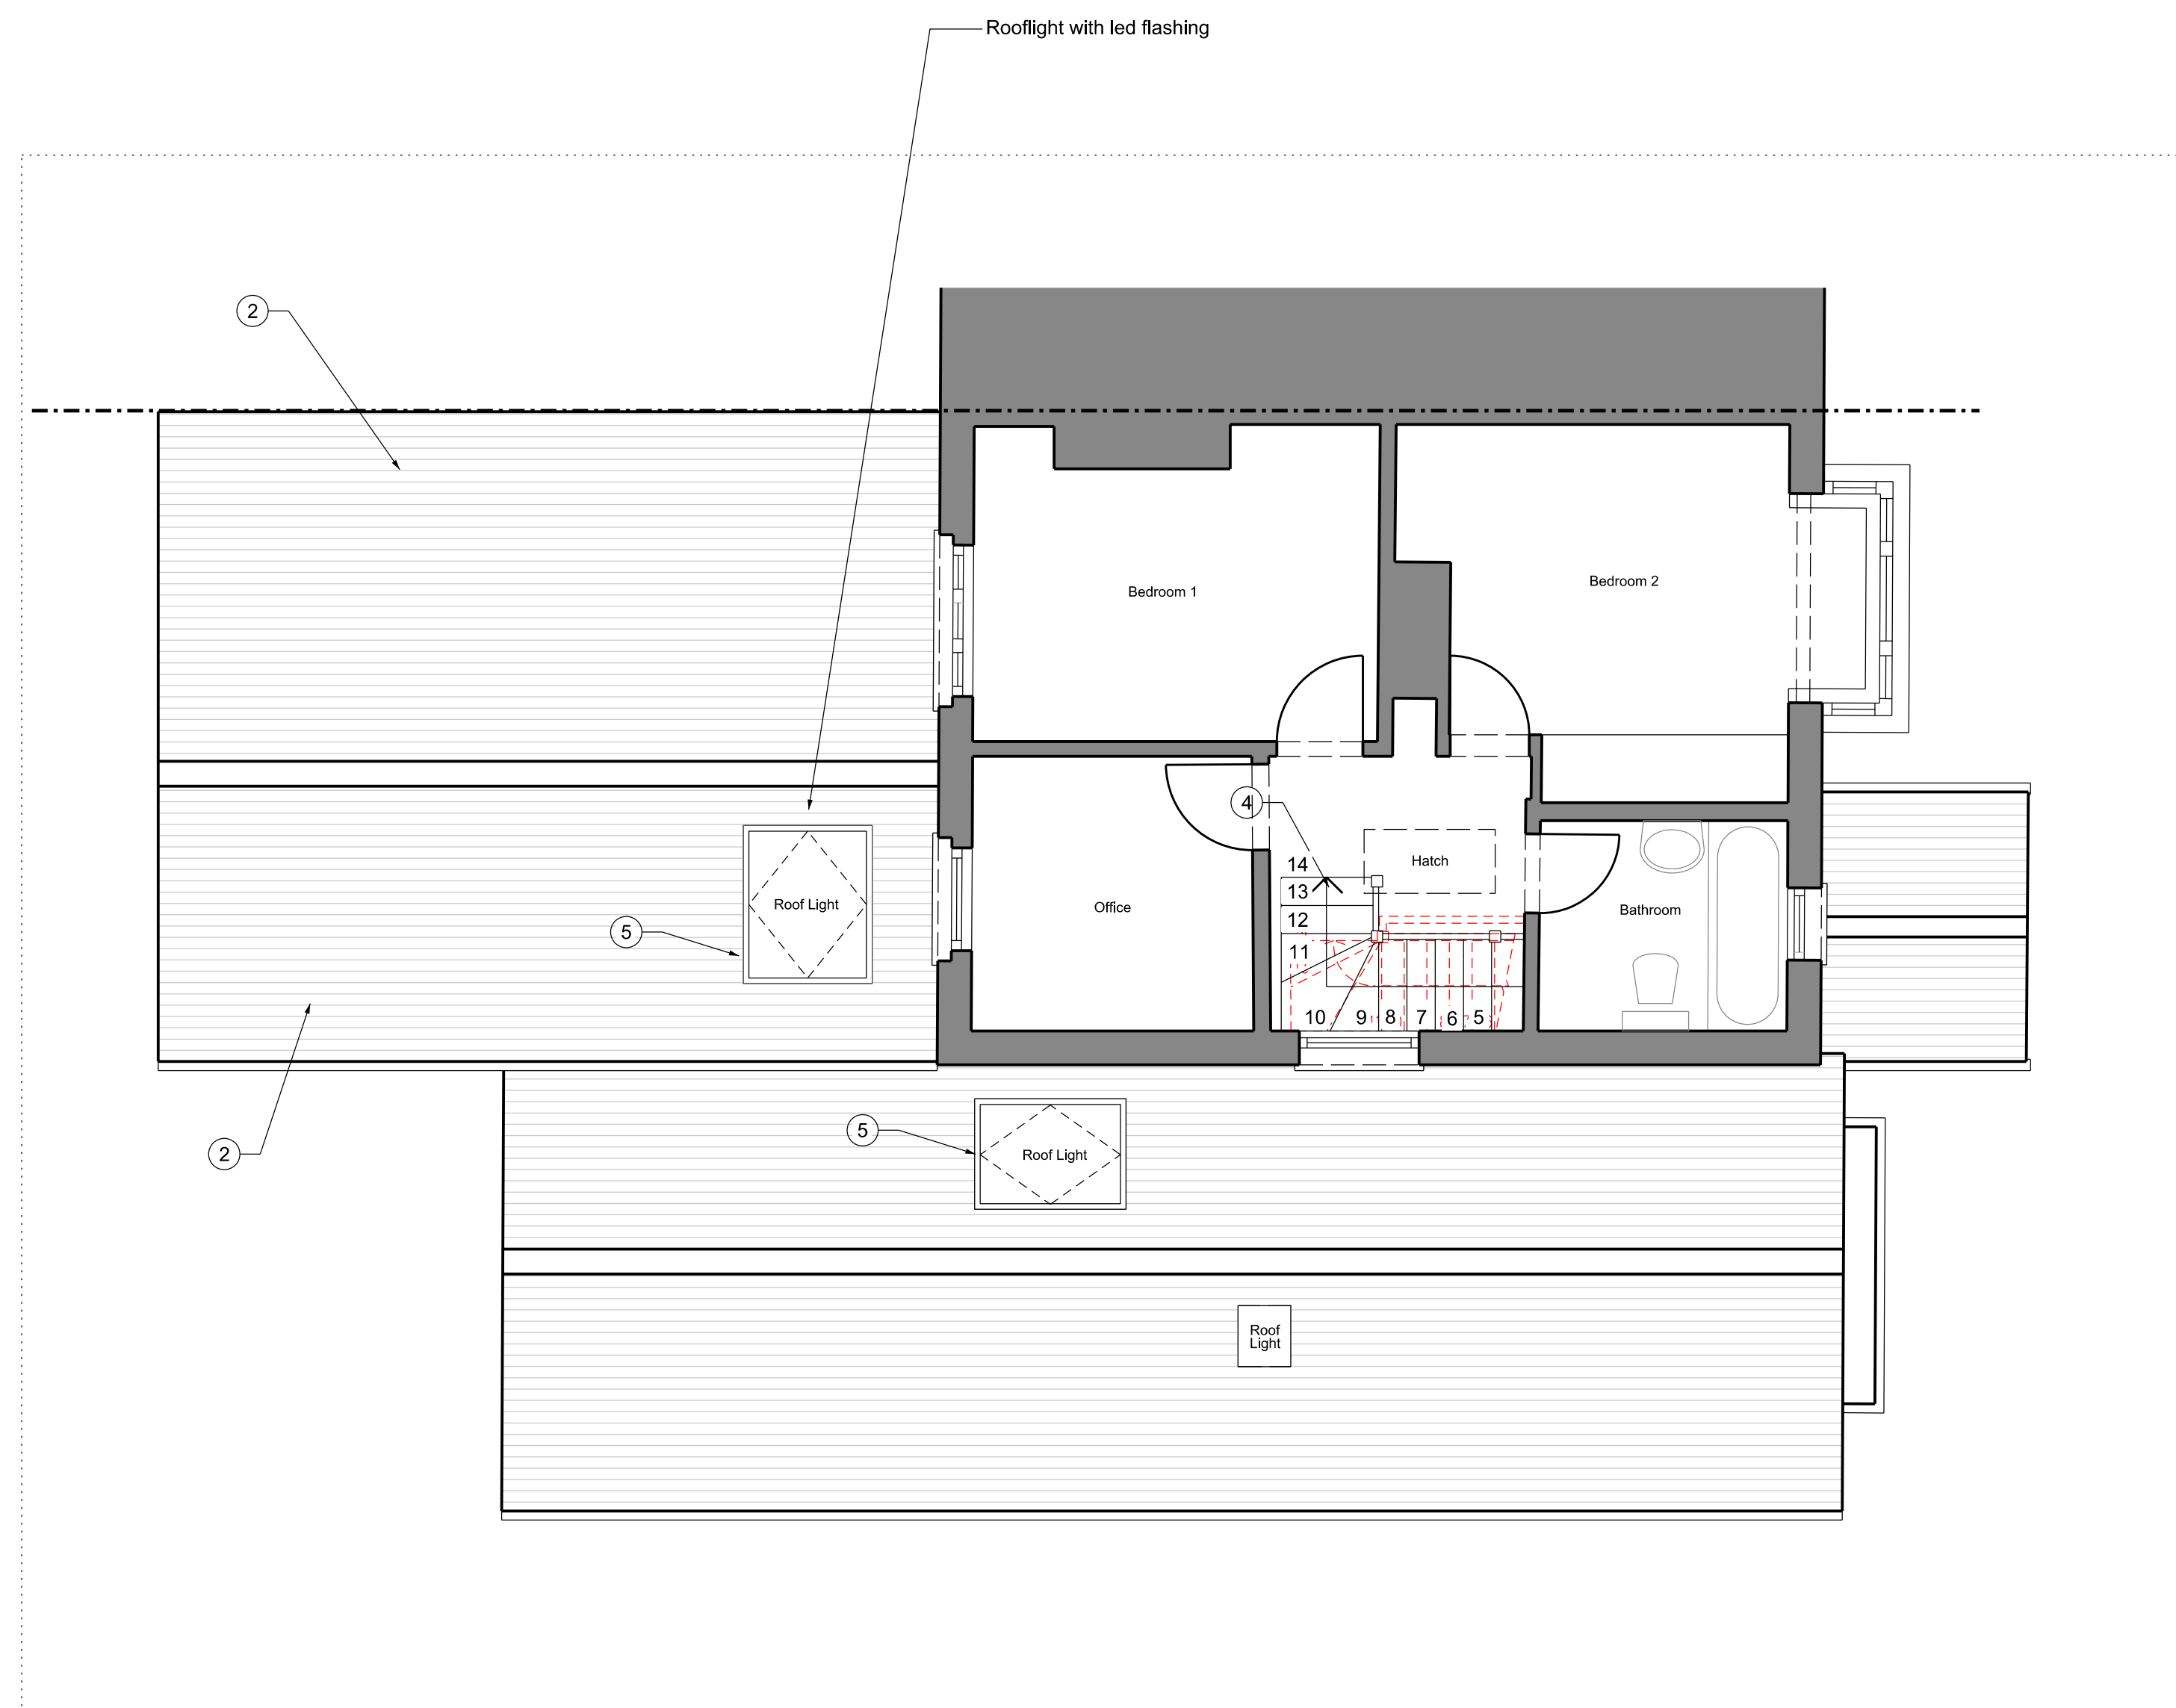

KJC
architects

2 Grove Cottage
Old Watercress Walk
Carshalton SM5 3BD
+44 (0) 20 3745 4405

Lolanga
Snow Hill, Crawley, RH10 3EE


Proposed First Floor and Roof Plan

INFORMATION	1:50@A1 or 1:100@A3
-------------	---------------------

Project No	Type	Blg	Number	Zone/Lvl	Rev
2549	P	01	0211	Z01	00



North

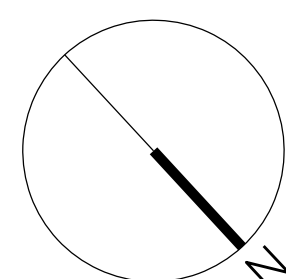

Notes:

1. Do not scale

2. Contractor to Check all dimensions and report omissions and errors to the Architect

01	Issued to planning	24.11.25	MN	KJC
No	Revision	Date	Initial	Chkd