


Landscape GA: ALB-PRP-XX-XX-D-L-50010

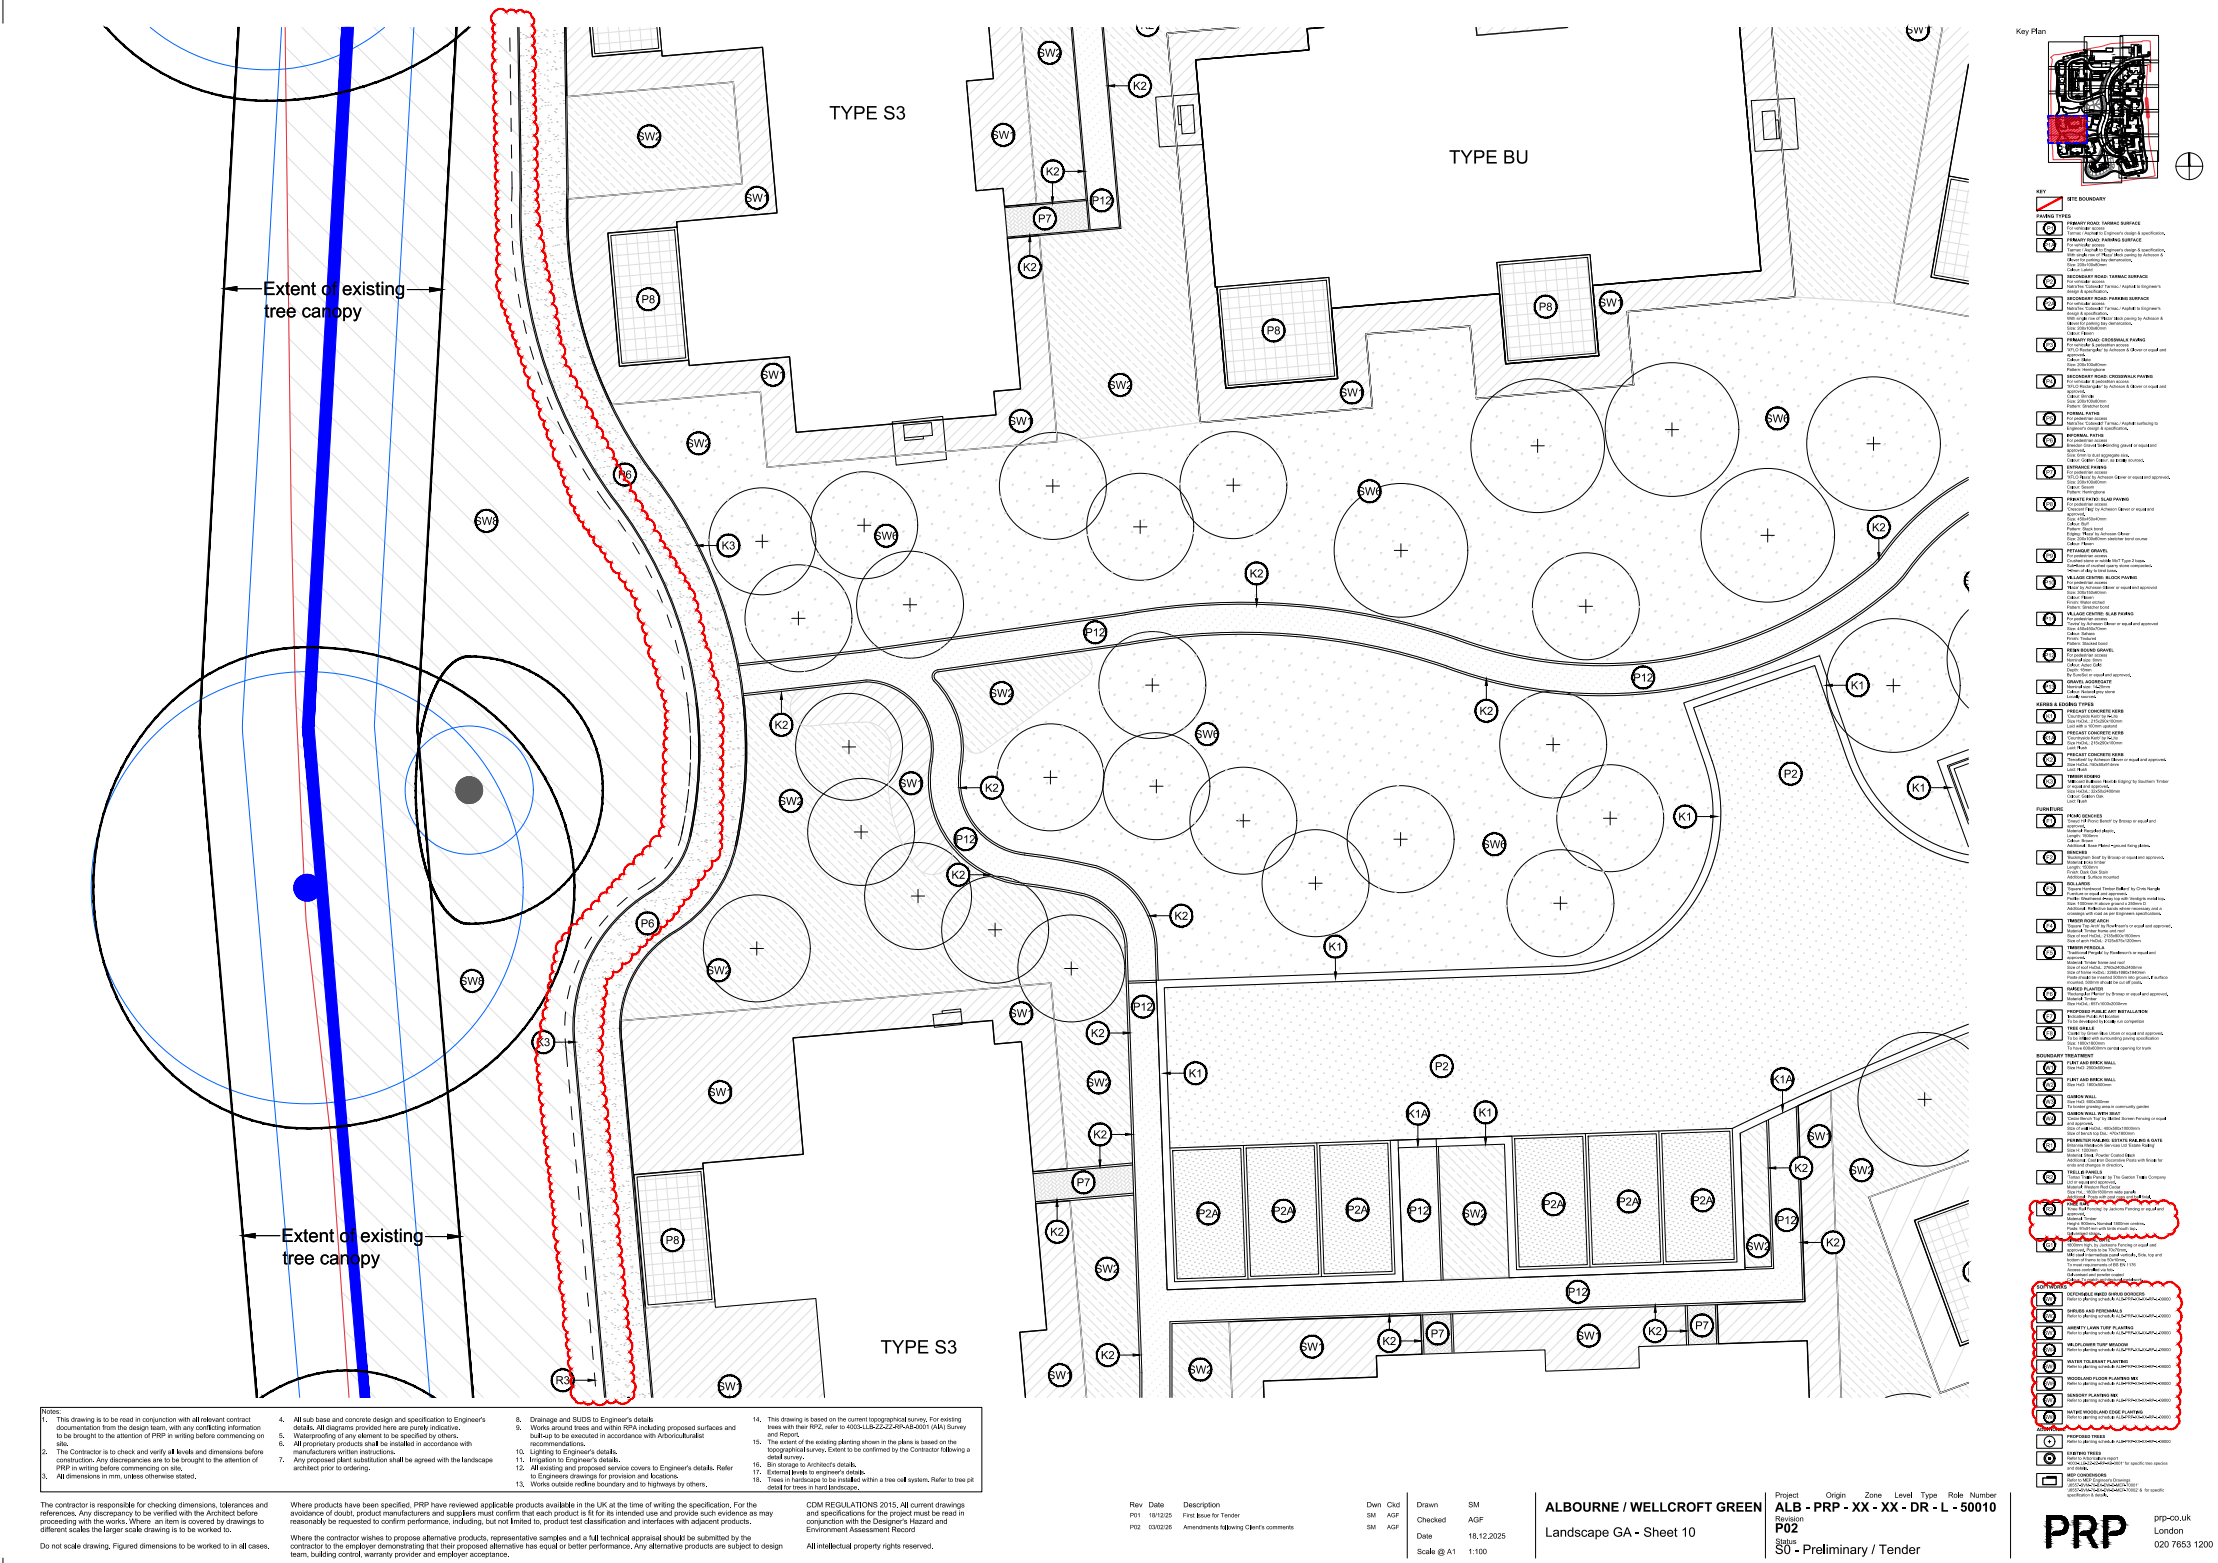

Landscape GA: ALB-PRP-XX-XX-D-L-50011

[illegible]






All Intellectual property rights reserved.

Rev	Date	Description
P01	18/12/25	First Issue for Tender
P02	03/02/26	Amendments following Client's comments

Down	Cid	Drawn	SM
SM	AGF	Checked	AGF
SM	AGF	Date	18.12.2
		Scale @ A1	1:100

ALBOURNE / WELLCROFT GREEN
Landscape GA - Sheet 11

ALB - PRP - XX - XX - D - L - 50011
Revision
P02
Status
S0 - Preliminary / Tender


- [illegible]

PRP prp-co.uk
London
020 7653 1200

Landscape GA: ALB-PRP-XX-XX-D-L-50012

