



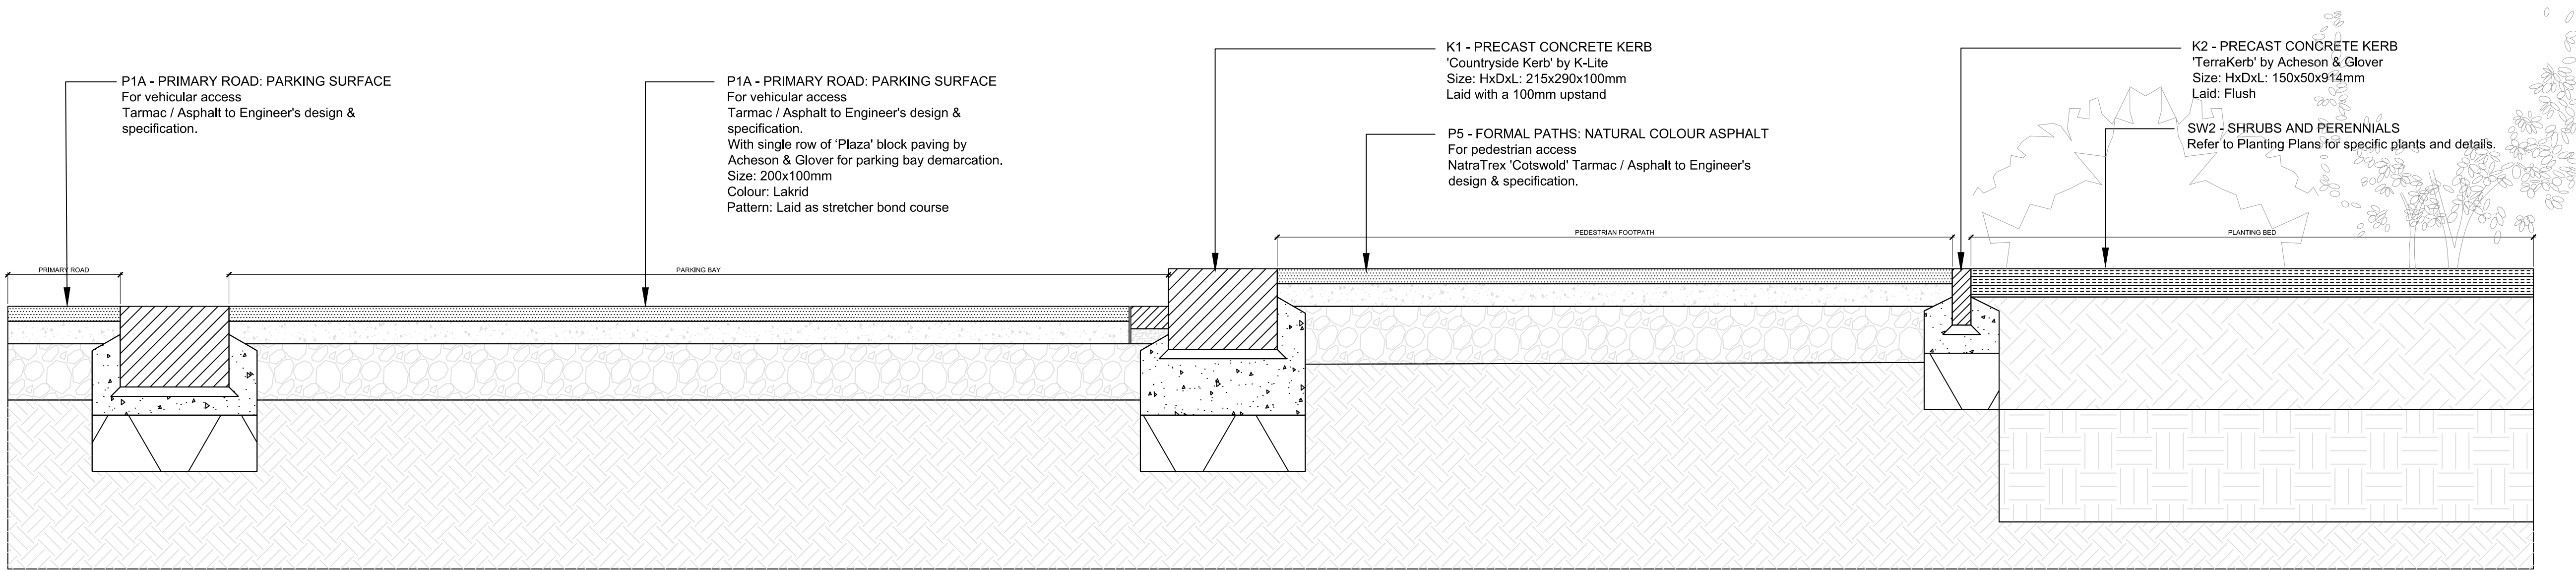

01 | PAVING AND KERB INTERFACE SECTION 1:10

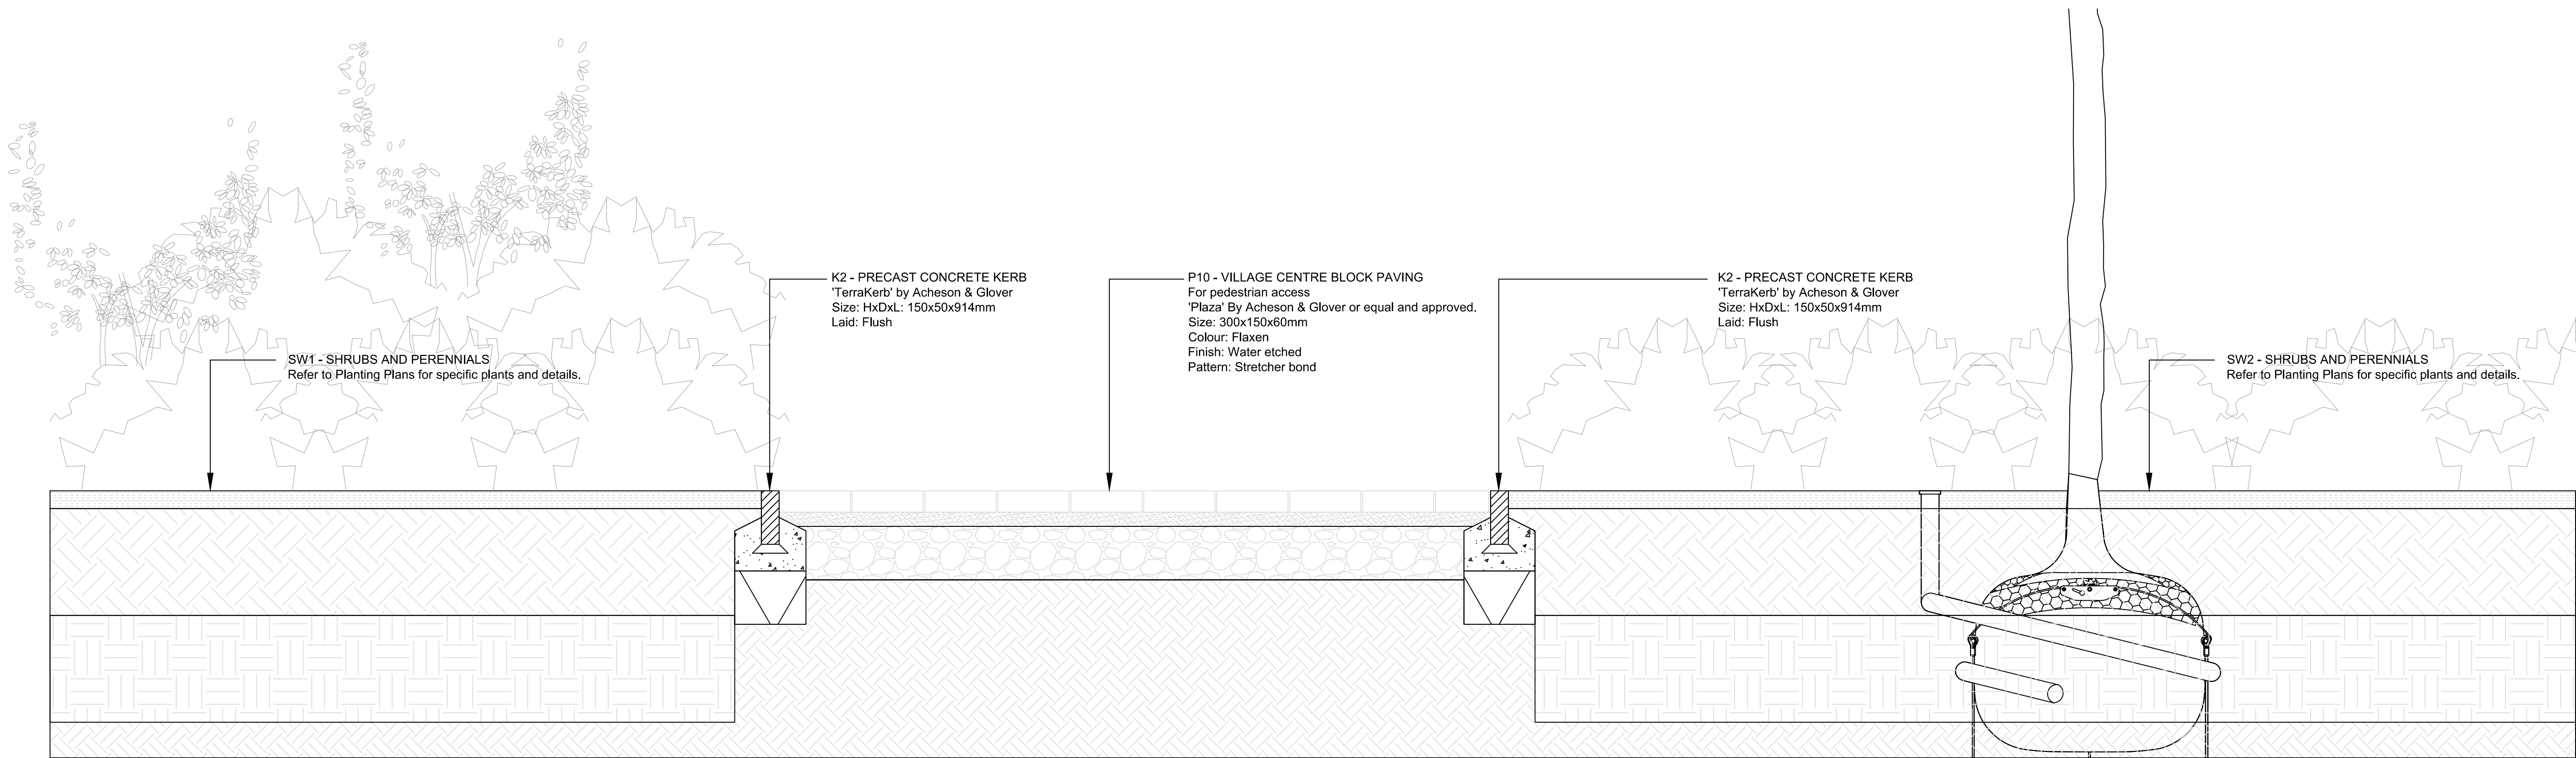

02 | PAVING AND KERB INTERFACE SECTION 1:10