

Do not scale from drawing


To be read in conjunction with all relevant drawing and specifications

All measurements in millimetres unless otherwise stated


Dimensions are taken to either masonry or plasterboard, not plaster.

All dimensions to be confirmed on-site. Any discrepancies to be notified to the designer for clarification


DRAFT ISSUE
(NOT FOR PLANNING SUBMISSION)

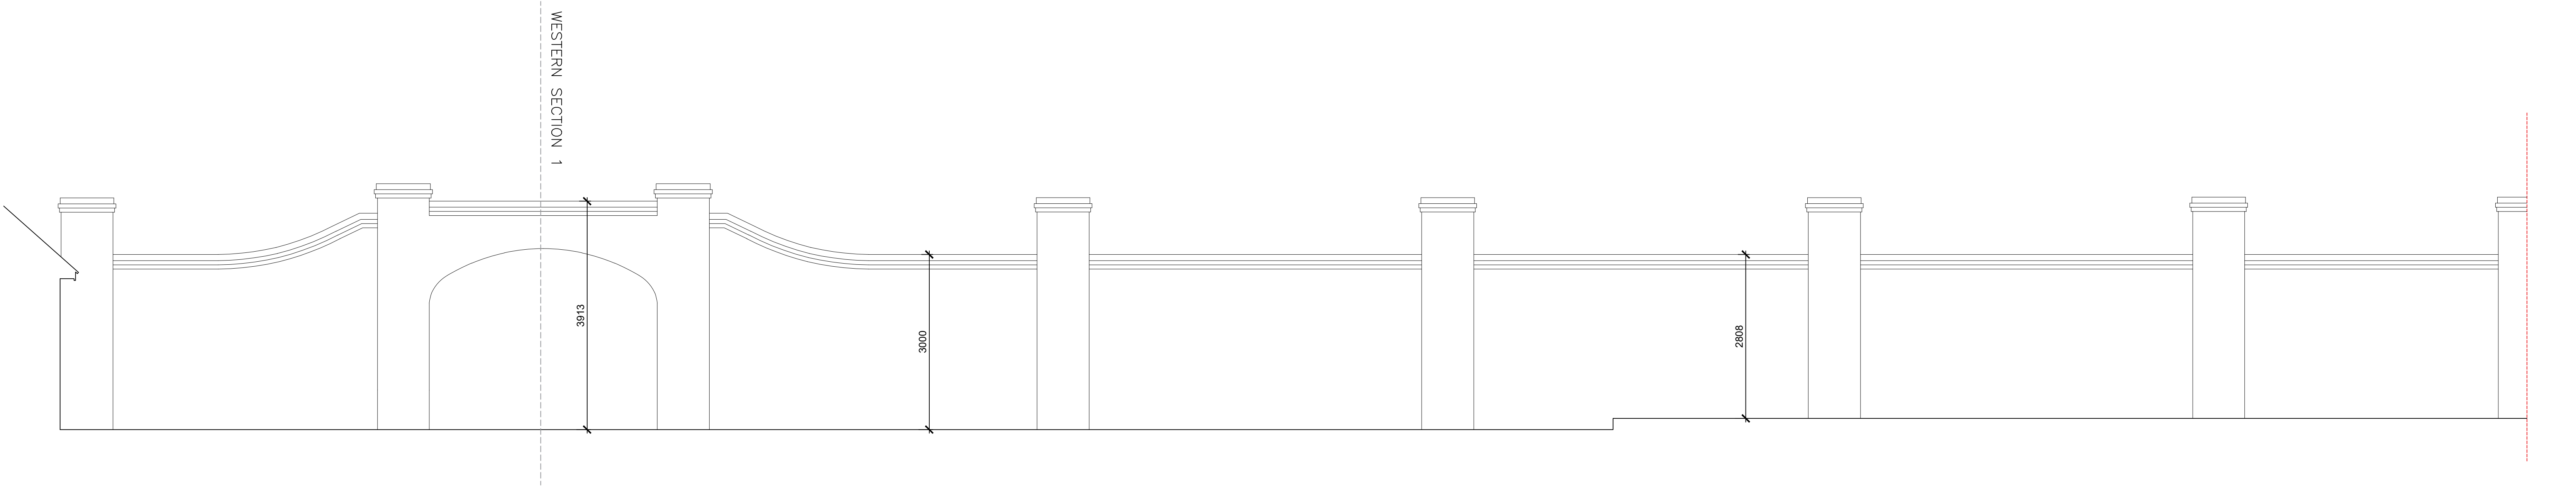


South West Wall Part 1 - Existing - 1:50@A0

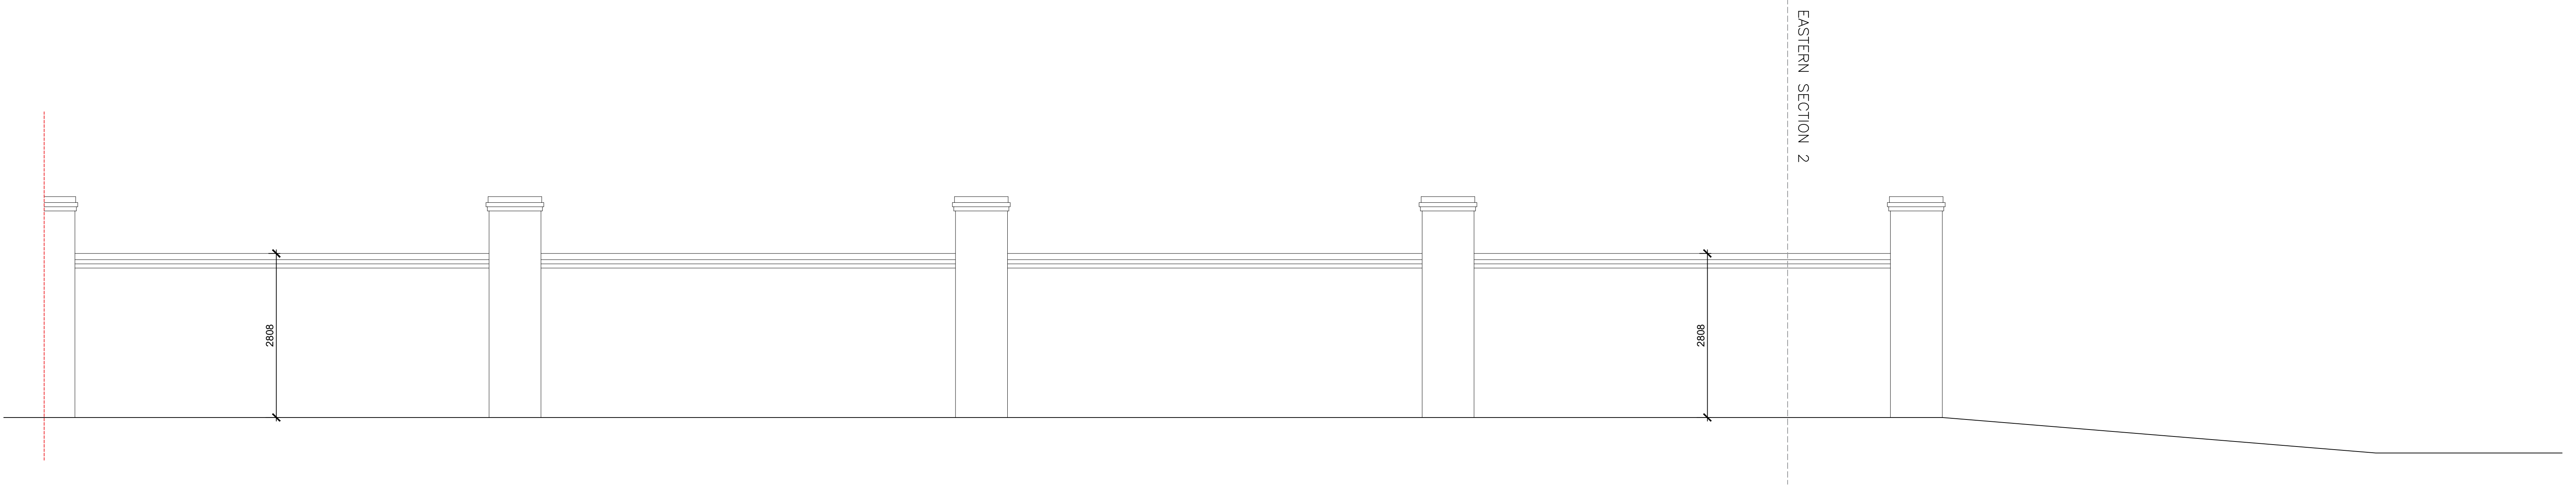

South West Wall Part 2 - Existing - 1:50@A0

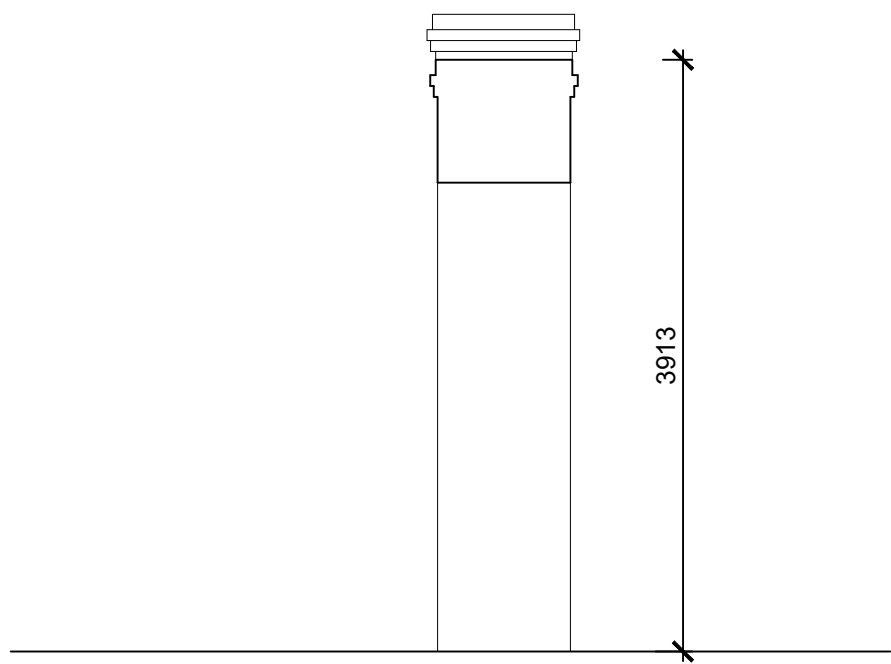

Western Section 1 - Existing - 1:50@A0

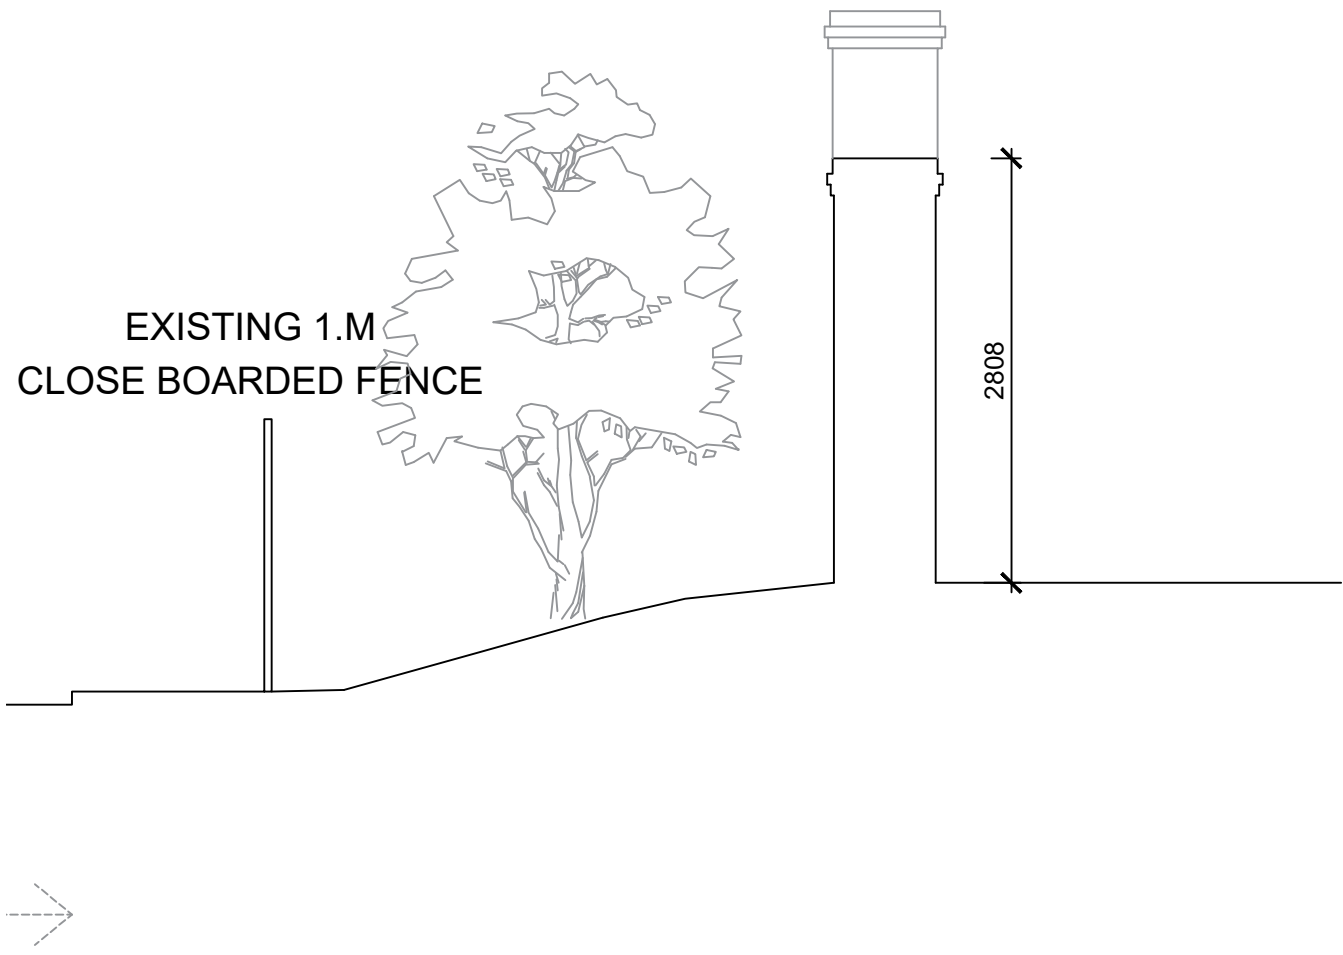

Eastern Section 2 - Existing - 1:50@A0



REV A - Sections Added

26/0515

EDWSArchitects



26 Millers Road Brighton BN1 5NQ
e ewan@EDWSArchitects.co.uk w www.edwsarchitects.co.uk

Maltings Farm Maltings Grange Malthouse Lane Hurstpierpoint BN6 9JZ	CHECKED PT
	DRAWN ES
CLIENT Mr Karl Jones	DATE 05.05.26
	SCALE 1:50 @ A0
DRAWING Existing Garden Wall Elevations	REVISION A
	NUMBER 7422/SA/010