

notes

Do not scale from drawing


To be read in conjunction with all relevant drawing and specifications

All measurements in millimetres unless otherwise stated


Dimensions are taken to either masonry or plasterboard, not plaster.

All dimensions to be confirmed on-site. Any discrepancies to be notified to the designer for clarification


DRAFT ISSUE
(NOT FOR PLANNING SUBMISSION)

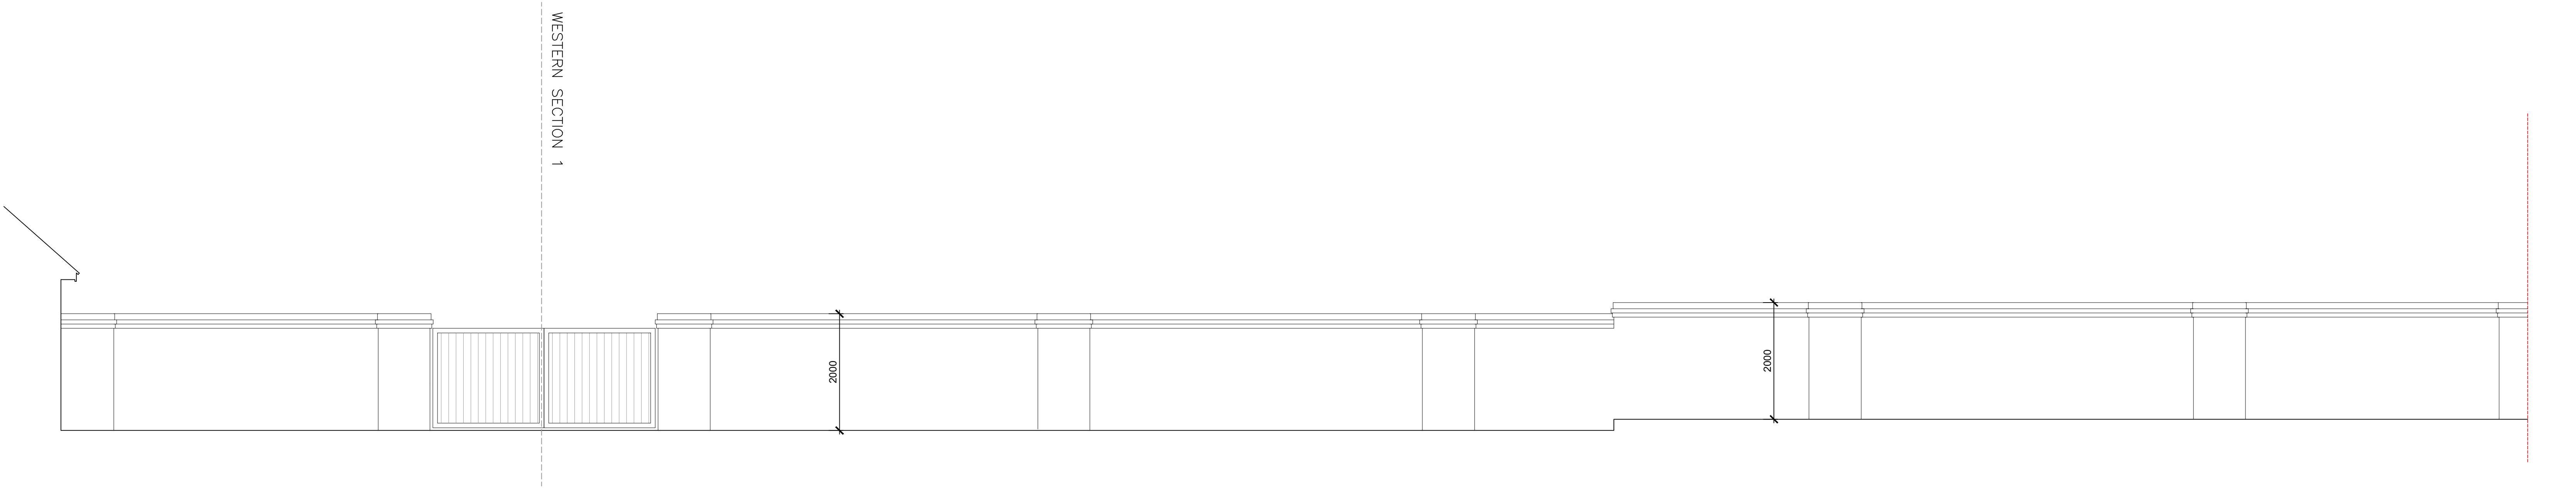


South West Wall Part 1 - Proposed - 1:50@A0

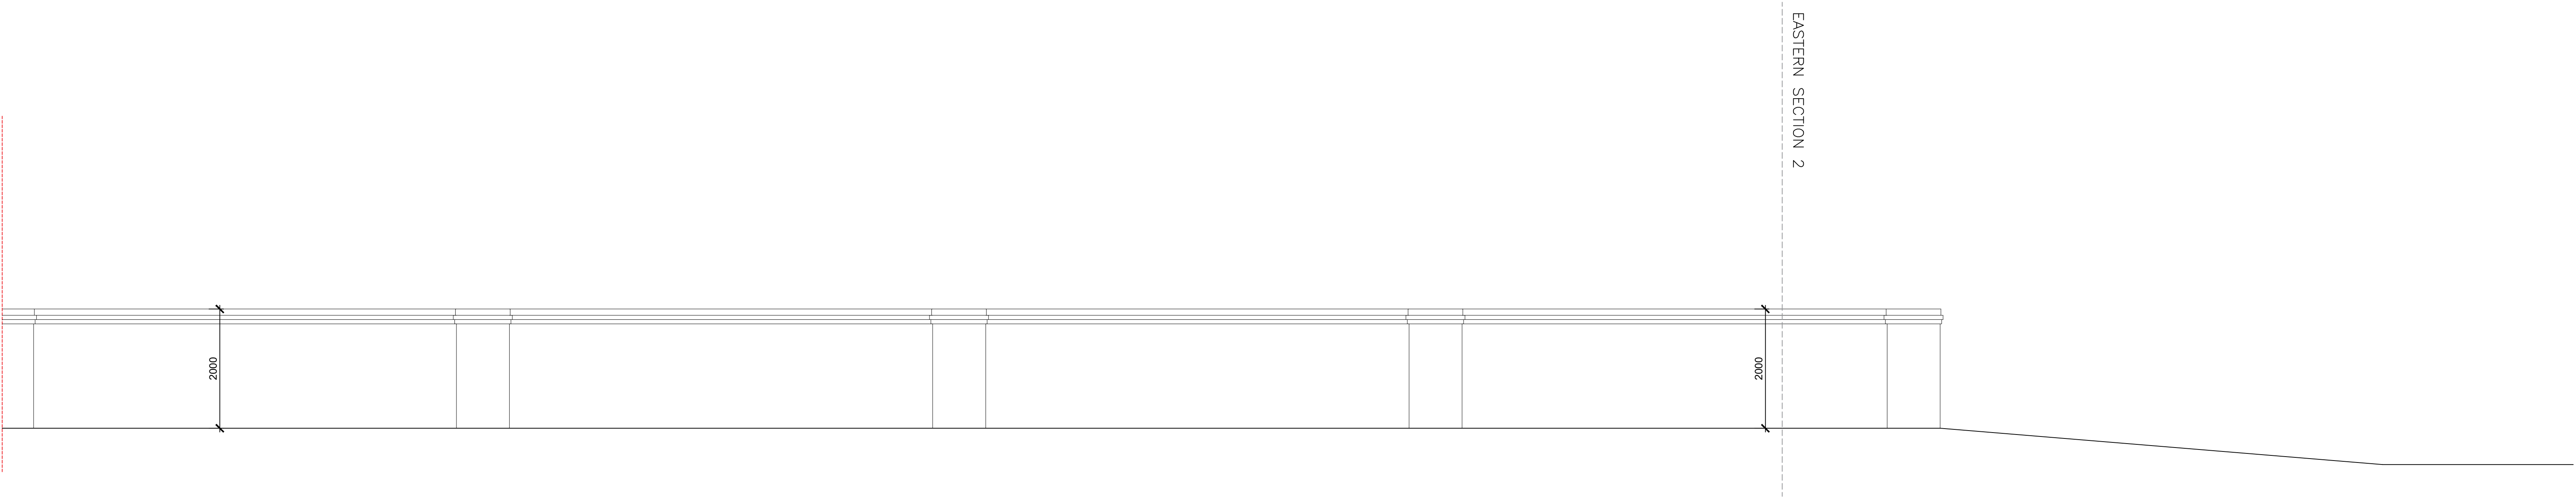

South West Wall Part 2 - Proposed - 1:50@A0

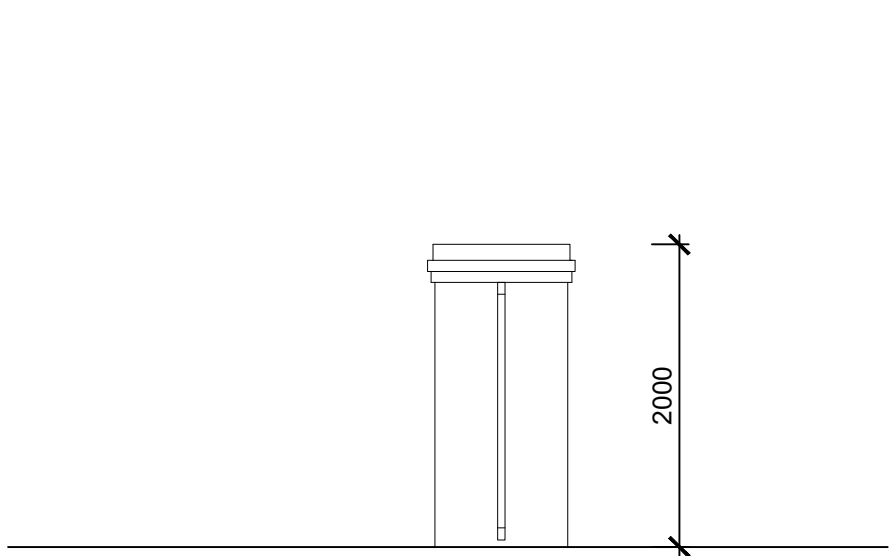

Western Section 1 - Proposed - 1:50@A0

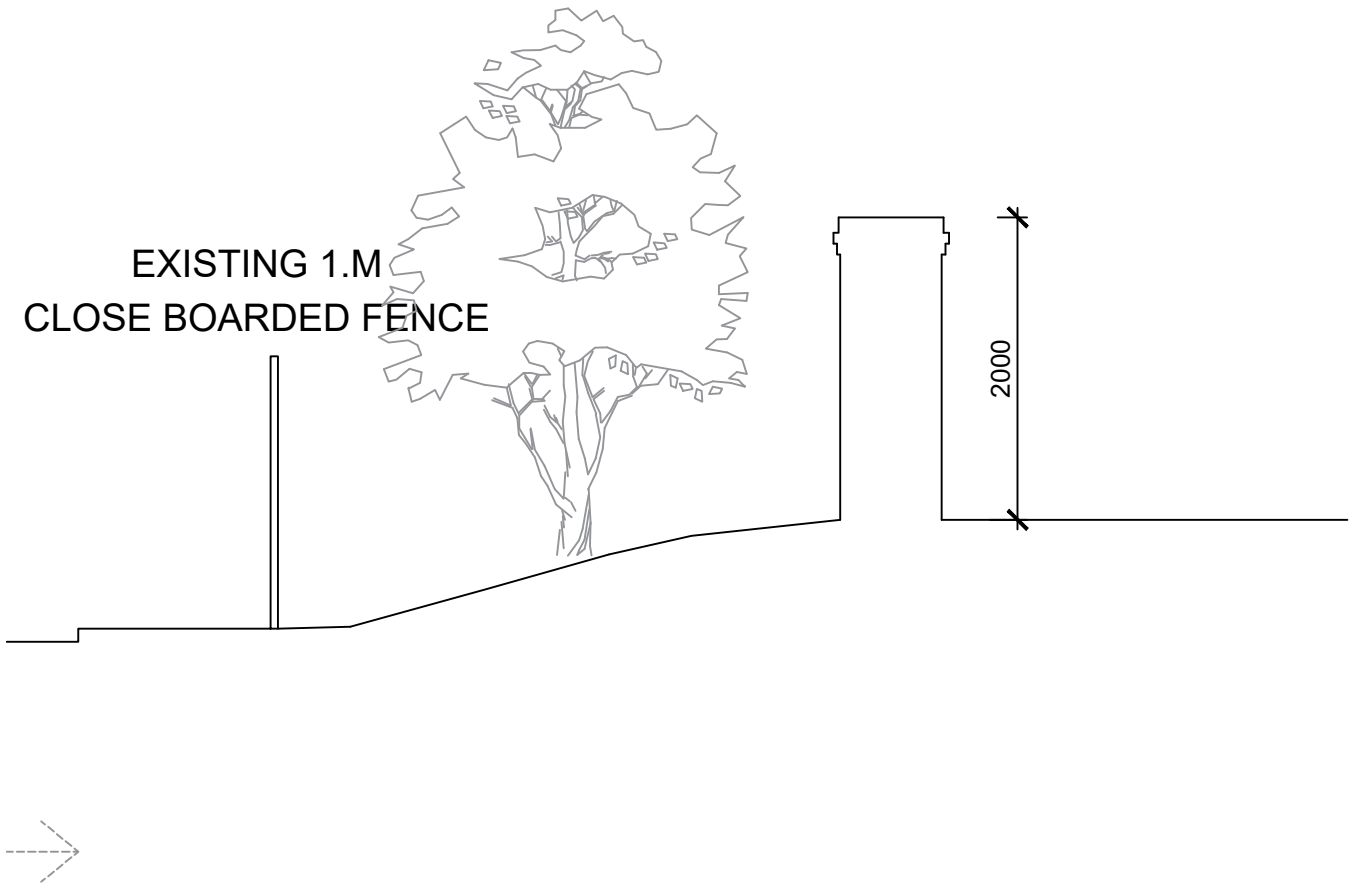

Eastern Section 2 - Proposed - 1:50@A0



REV A - Sections Added 26/0515

EDWSArchitects

IRBA

26 Millers Road Brighton BN1 5NQ 07979532275
e ewan@EDWSArchitects.co.uk w www.edwsarchitects.co.uk

Maltings Farm Maltings Grange Malthouse Lane Hurstpierpoint BN6 9JZ	CHECKED PT
	DRAWN ES
CLIENT Mr Karl Jones	DATE 05.05.26
	SCALE 1:50 @ A0
DRAWING Proposed Garden Wall Elevations	REVISION .
	NUMBER 7422/SA/020