



- GENERAL NOTES
1. THIS DRAWING SHOULD NOT BE PRODUCED IN WHOLE OR PART WITHOUT THE WRITTEN CONSENT OF LINK ENGINEERING.
 2. DO NOT SCALE FROM THIS DRAWING. UNITS ARE IN METRES UNLESS NOTED OTHERWISE.
 3. THE CONTRACTOR IS TO CHECK ALL INFORMATION PROVIDED PRIOR TO COMMENCING WORKS AND SEEK CLARIFICATION FROM THE ENGINEER IN RESPECT TO ANY AMBIGUITIES FOUND.
 4. ANY DISCREPANCIES NOTED ON SITE ARE TO BE REPORTED TO THE ENGINEER IMMEDIATELY.
 5. THIS DRAWING SHOULD BE READ IN CONJUNCTION WITH ALL OTHER SCHEME SPECIFIC DRAWINGS & SPECIFICATIONS.
 6. BACKGROUND PLAN BASED ON TOPOGRAPHIC SURVEY DATA CREATED BY OTHERS AND SUPPLIED FOR THE PURPOSE OF CARRYING OUR ENGINEERING WORKS. WE CANNOT BE HELD RESPONSIBLE FOR THE CONTENT, COMPLETENESS AND ACCURACY PROVIDED TO US BY OTHERS. THE CONTRACTOR SHALL CHECK ALL DIMENSIONS AND LEVELS ON SITE.

EXISTING CATCHMENTS

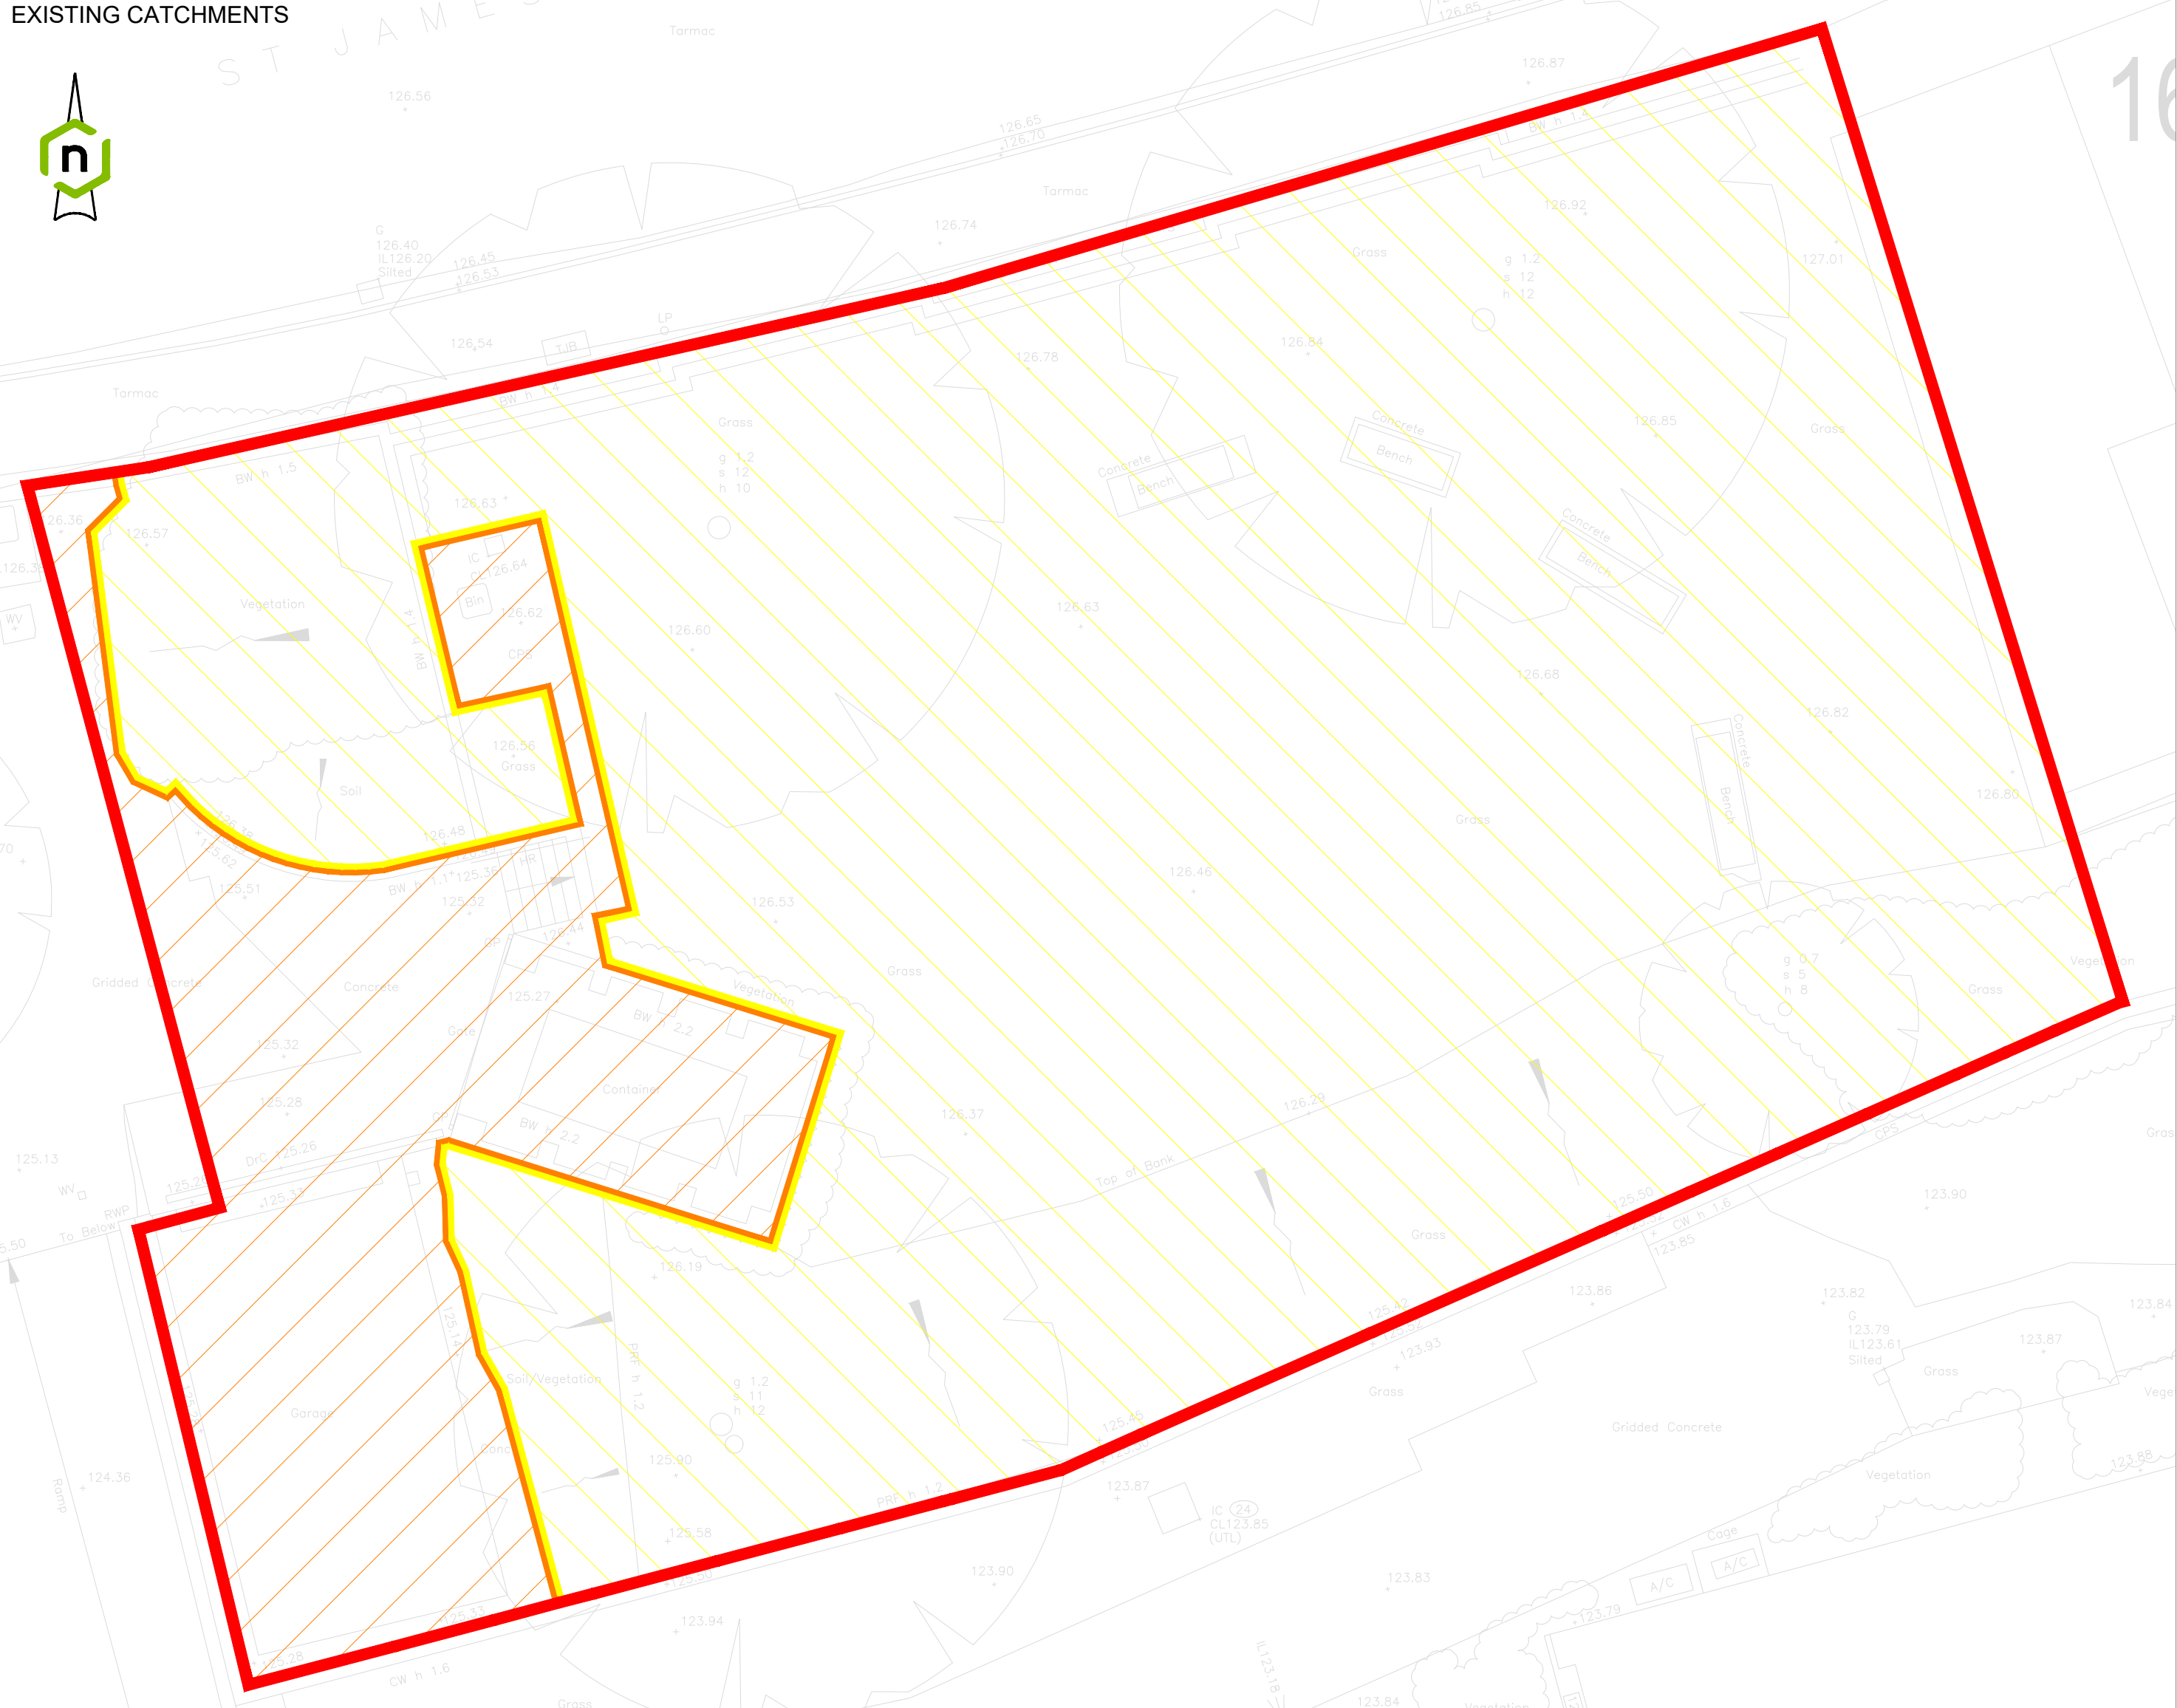

PROPOSED CATCHMENTS

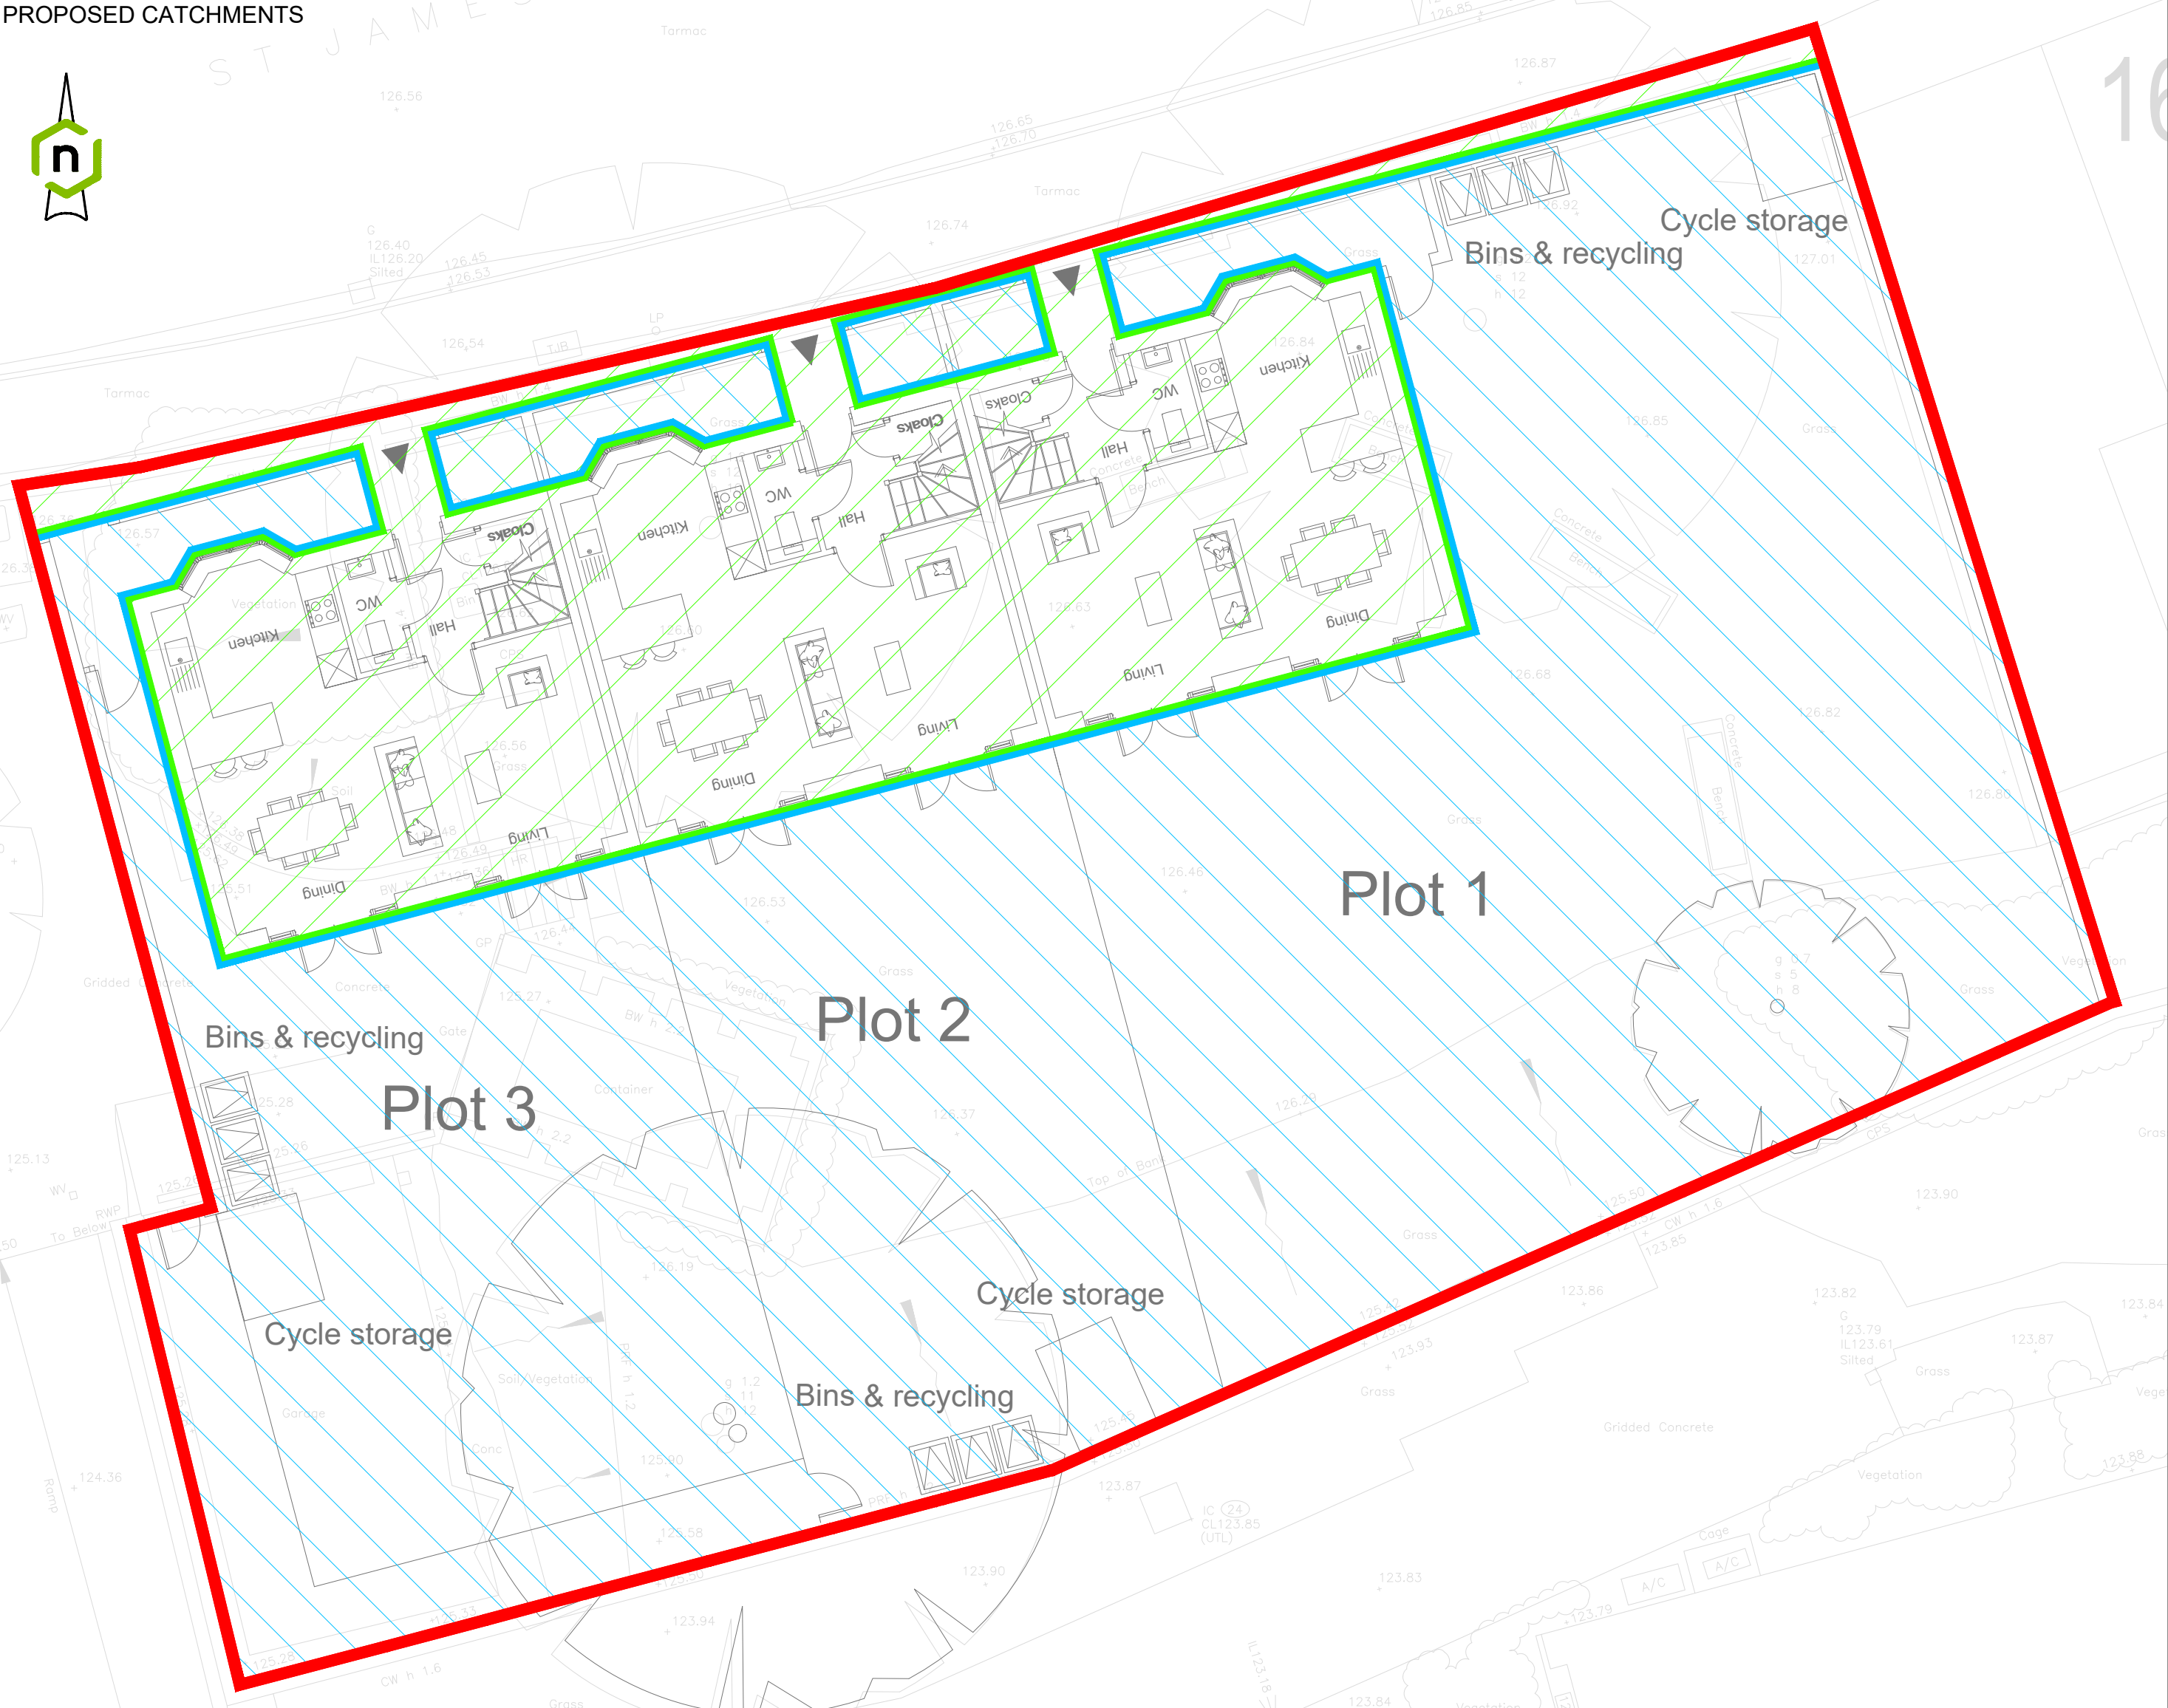

EXISTING IMPERMEABLE AREA WITHIN THE SITE IS TO BE REMOVED AS PART OF THIS DEVELOPMENT. ANY REMAINING IMPERMEABLE AREA WILL FOLLOW EXISTING DISCHARGE ROUTES. ANY ADDITIONAL IMPERMEABLE AREA WILL DISCHARGE VIA THE PROPOSED NETWORK DEMONSTRATED IN DRAWING NO. EG-LINK-XX-01-DR-C-0501.

CATCHMENT KEY

- SITE BOUNDARY
- EXISTING IMPERMEABLE AREA
TOTAL AREA: 119m²
- EXISTING PERMEABLE AREA
TOTAL AREA: 569m²
- PROPOSED IMPERMEABLE AREA
TOTAL AREA: 190m²
- PROPOSED PERMEABLE AREA
TOTAL AREA: 510m²

P0	INITIAL ISSUE:	21.03.25	DK
Rev.	Amendments	Date	By

Revisions

Client

Galliard Homes

Link

ENGINEERING

Find us @ www.linkeng.co.uk

Project

LM3013

EAST GRINSTEAD

Drawing

EXISTING AND PROPOSED

CATCHMENT PLAN

Scale @ A1

1:100

Drawn

DK

Checked

TA

Rev

P0

EG-LINK-XX-01-DR-C-0501

PLANNING (S)