


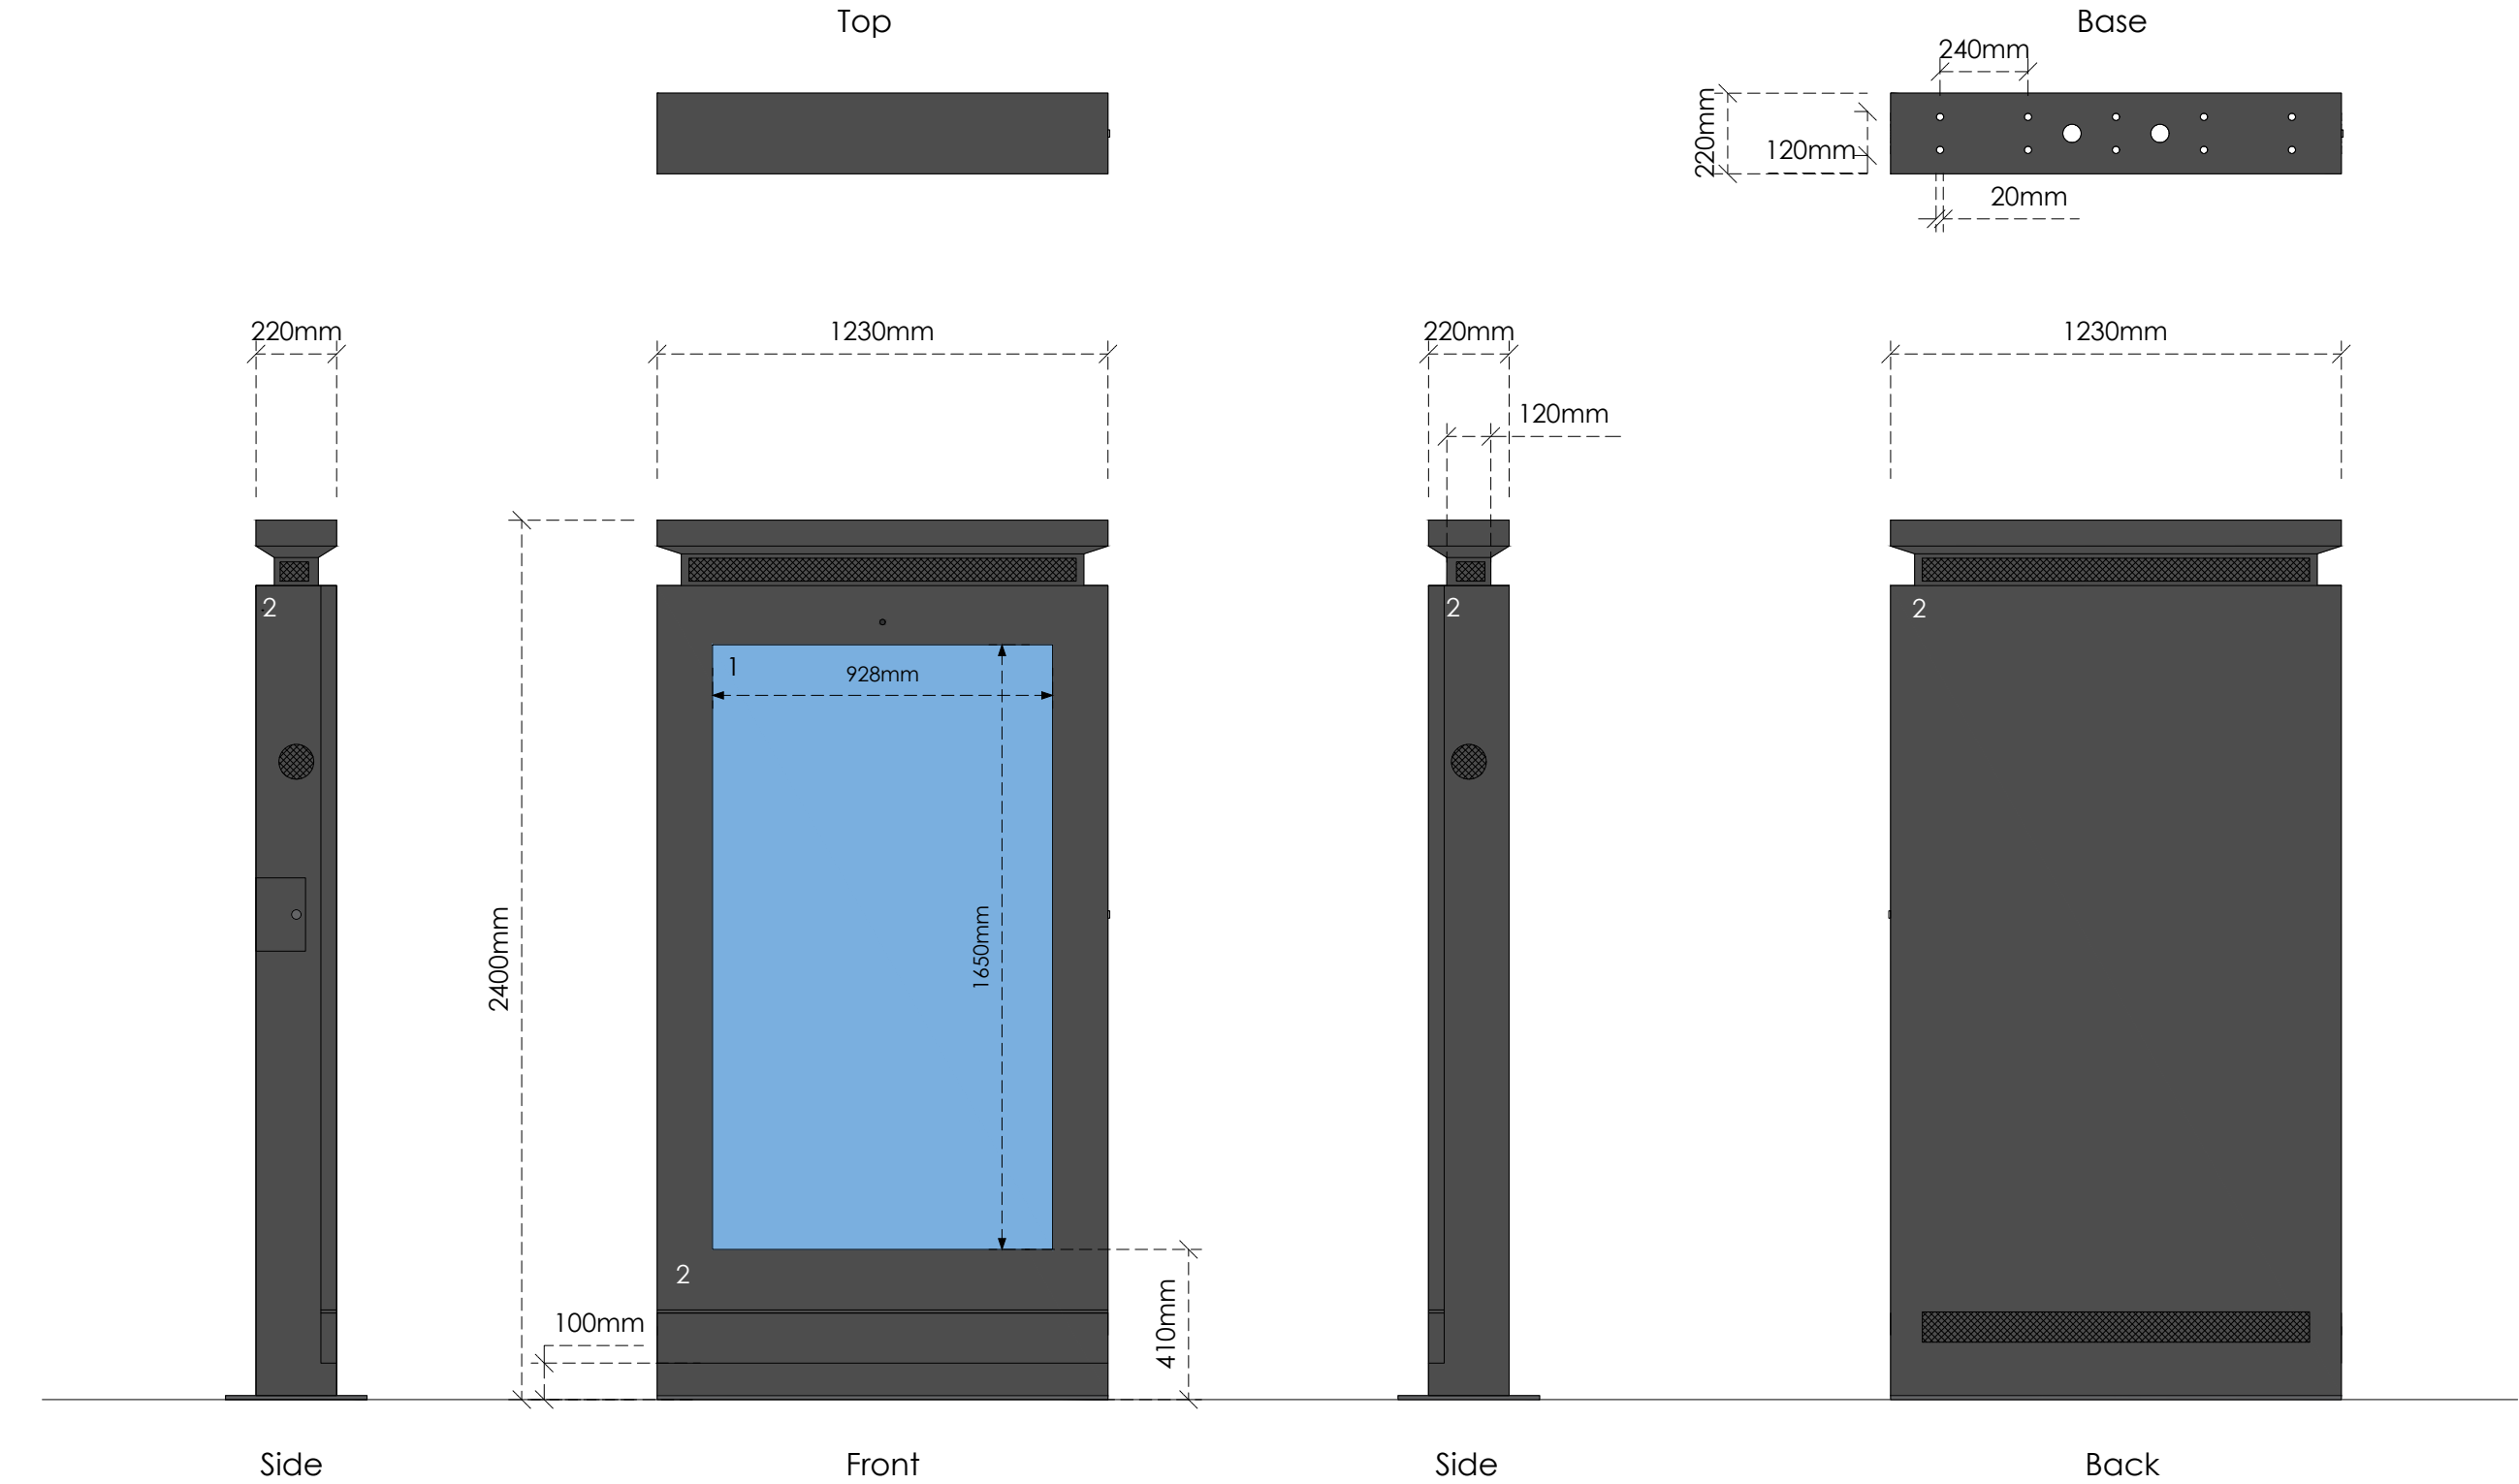

Title
Specification

Address
173 London Road, Burgess Hill, West
Sussex, RH15 8LJ

Client

Job No.
FS340
23702

Issued
28/02/25

Scale
1:20 @ A3

- Key**
- 1. Digital Display
 - 2. Zinc Powder and Fine Grain Powder Coated Galvanized Steel in Black (RAL 9005)

All information is to be checked on site for accuracy and fit. Only drawings with WD status with the most recent revision are to be used for construction.

